



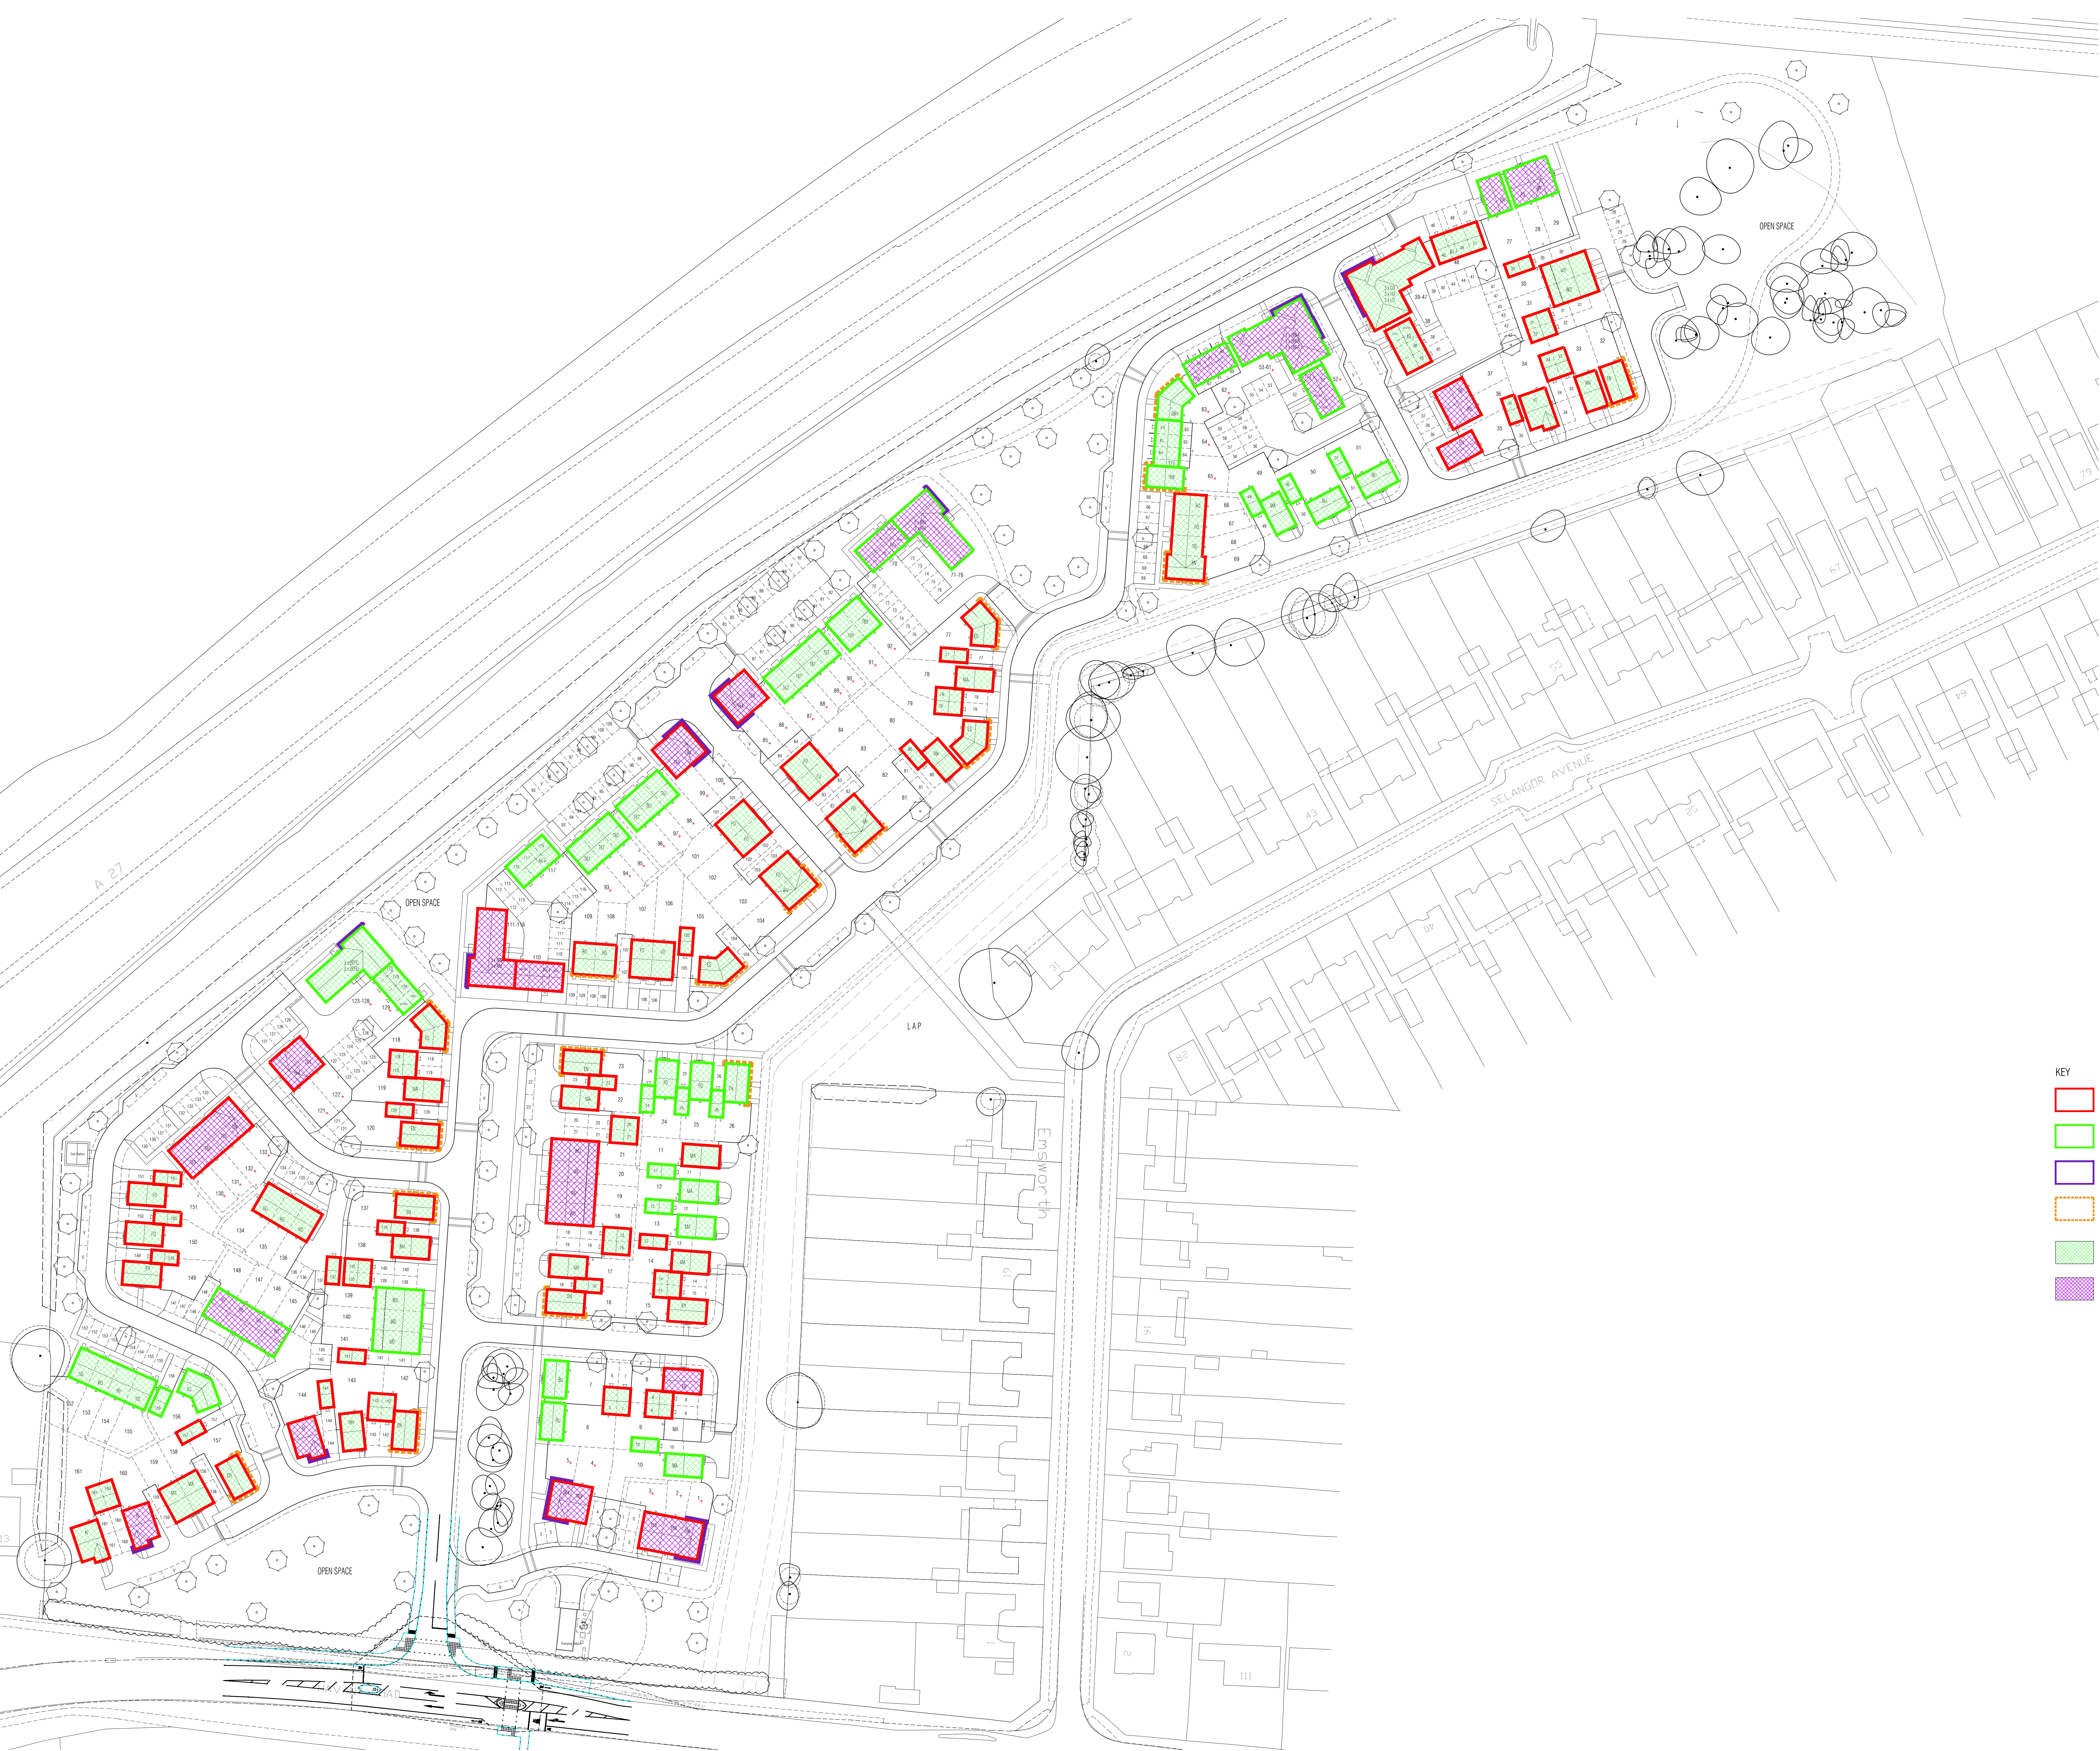

- KEY
- Chartham Multi stock with Sandalwood Multi Stock feature
 - Caldera Red Multi brick with Sandalwood Multi Stock feature
 - Render
 - Tile Hanging To Match Main Roof
 - Forticrete Gemini Colour - Autumn
 - Forticrete Gemini Colour - Slate Grey

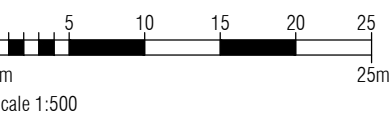

Project: HAVANT ROAD, EMSWORTH, HAMPSHIRE

Drawing Title: EXTERNAL FINISHES

Client: BARRATT HOMES

SIMON COOPER
Simon Cooper Associates Limited
Cottrell House, 22/24 Cottrell Road,
Basingstoke, Hants, RG24 0LN
Telephone: 01256 450239
info@simoncooper.co.uk www.simoncooper.co.uk

Proj No: 10-2559-104
Scale: 1:500 Rev: LA