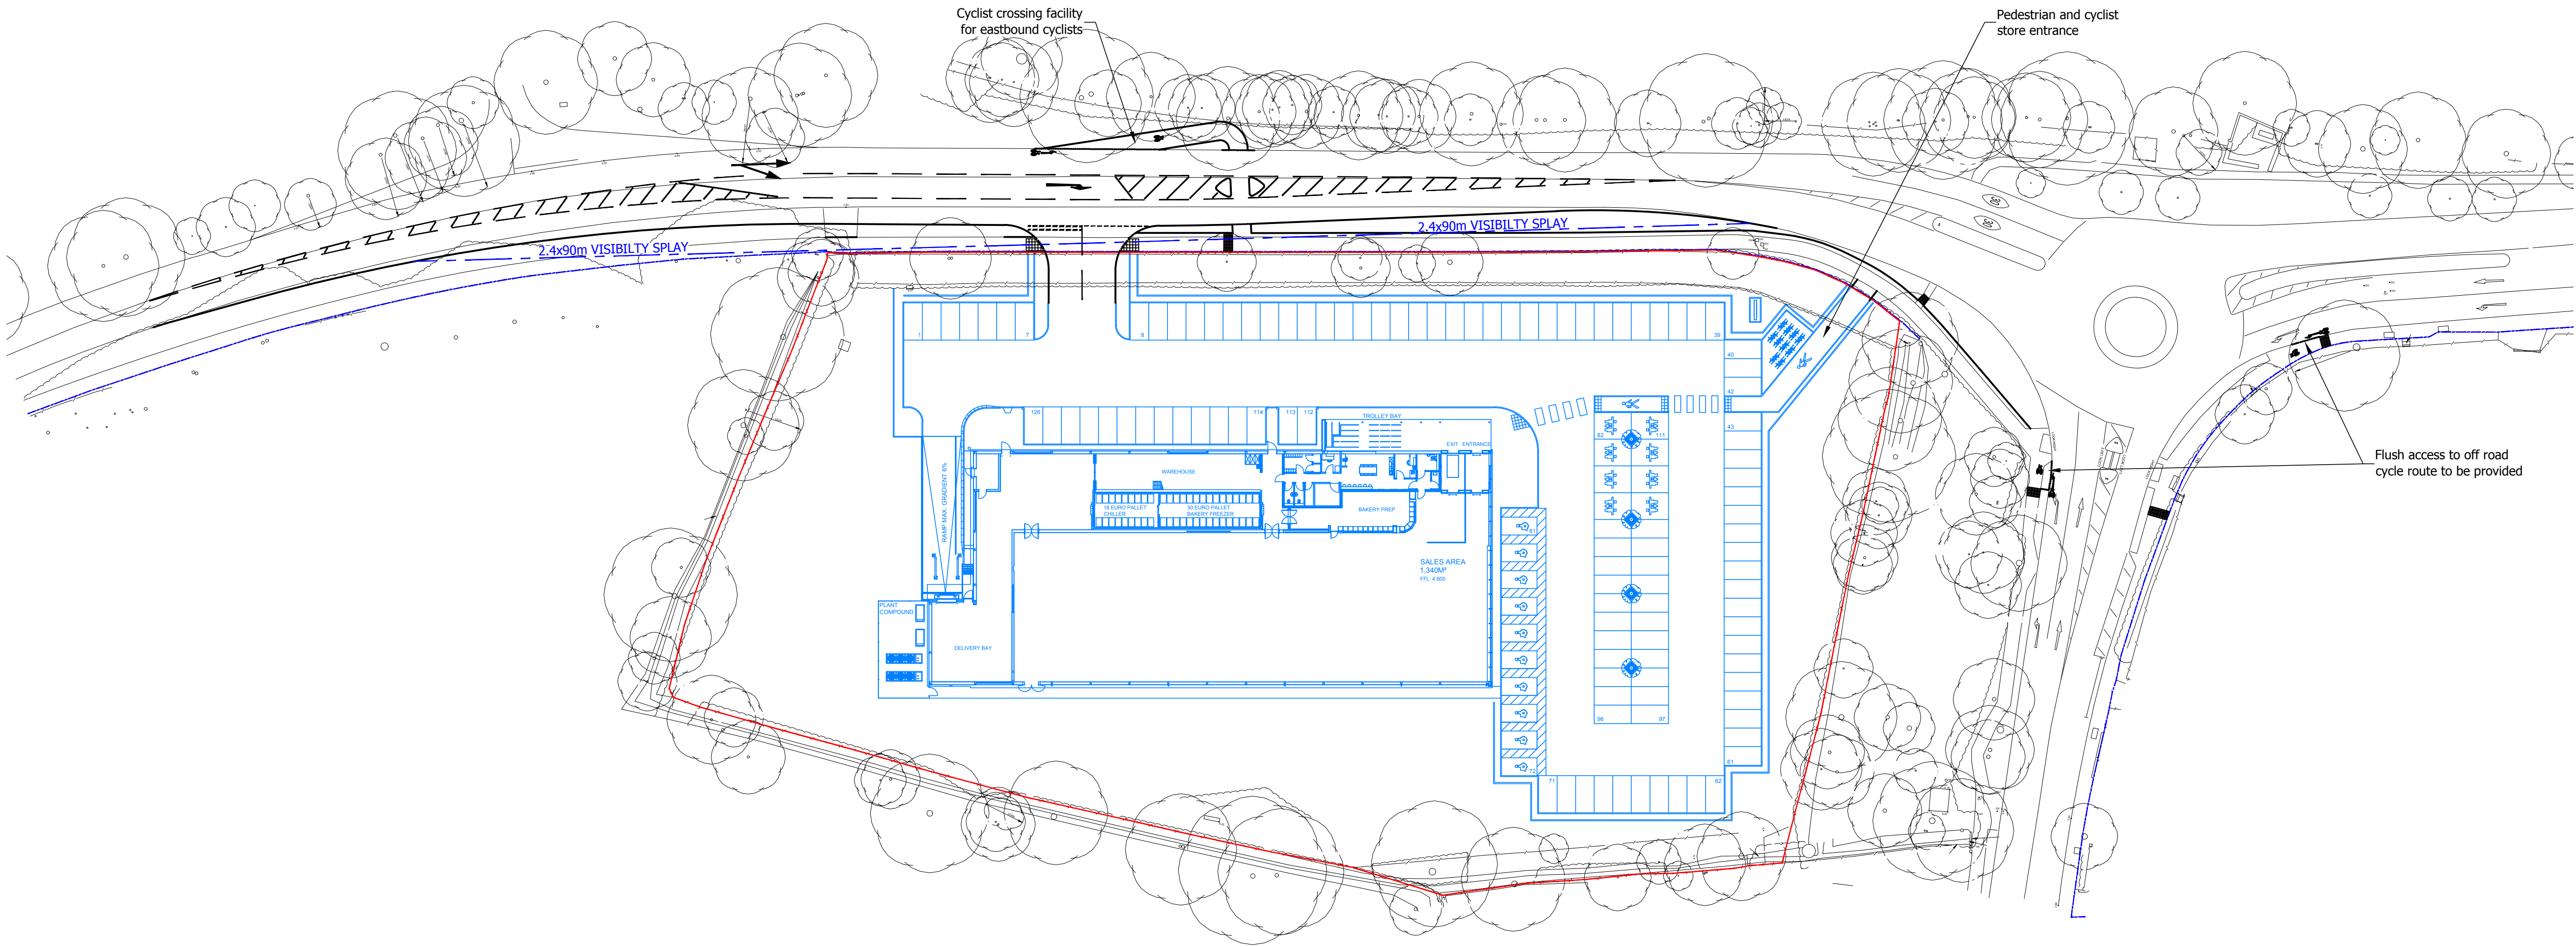
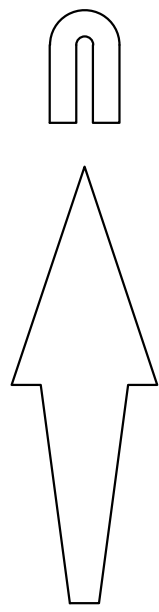


© Mayer Brown Limited Copyright. The drawings, information and data recorded in this document ("the information") is the property of Mayer Brown. This document and the information are solely for the use of the authorised recipient and this document may not be used, copied or reproduced in whole or part for any purposes other than which it was supplied by Mayer Brown. Mayer Brown makes no representation, undertakes no duty and accepts no responsibilities to any third party who may use or rely upon this document or the information.

A1 ORIGINAL

© Crown copyright, all rights reserved. 2012. Licence number 100002189.

PRELIMINARY
NOT FOR CONSTRUCTION

--	--	--	--

rev.	amendment	checked	date
------	-----------	---------	------



Mayer Brown Limited
Lion House, Oriental Road, Woking, Surrey GU22 8AR
Telephone 01483 750 508 Fax 01483 750 437
wokingoffice@mayerbrown.co.uk www.mayerbrown.co.uk

client
LIDL UK GmbH

project
MANOR ROAD
HAYLING ISLAND

scale 1:500 @ A1 drawn by JRH checked by PMA

date FEBRUARY 2018 cad file 01.DWG

title
PROPOSED HIGHWAY IMPROVEMENTS

drawing number LIDLHAYLING.2/01 rev.