




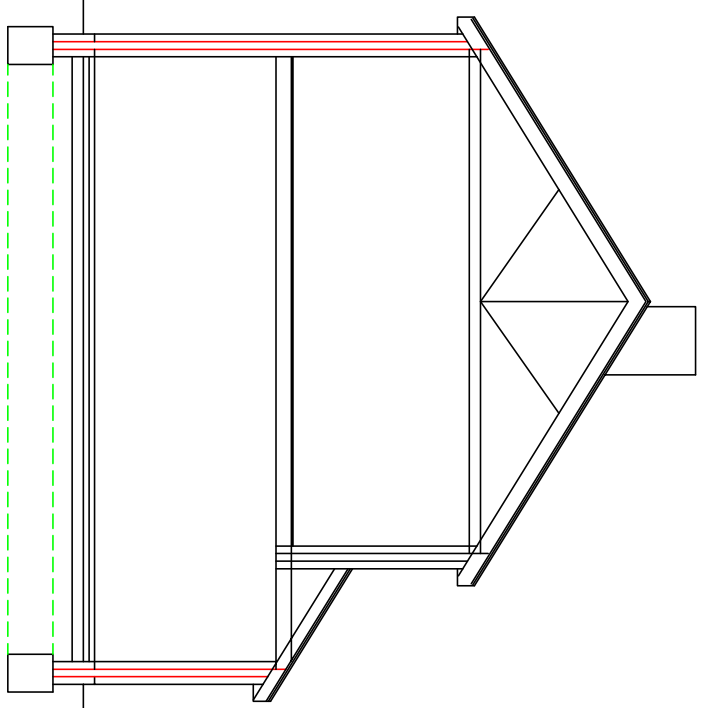


Section A-A

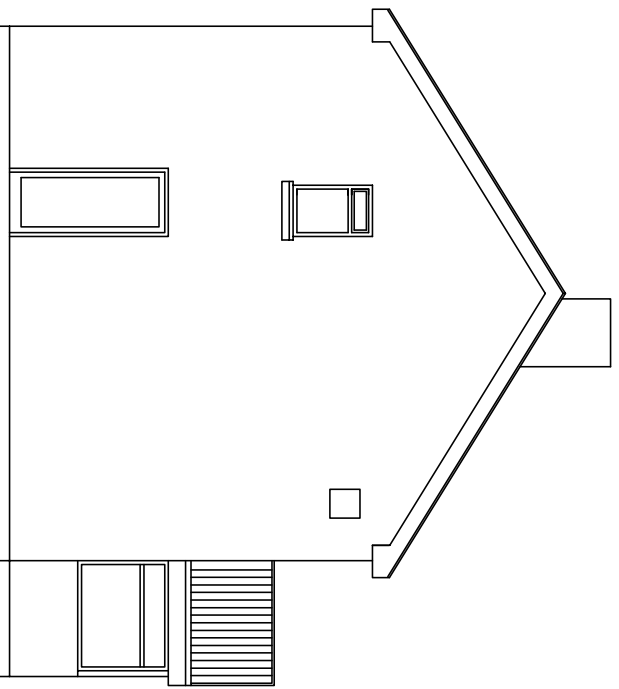


Existing North Elevation

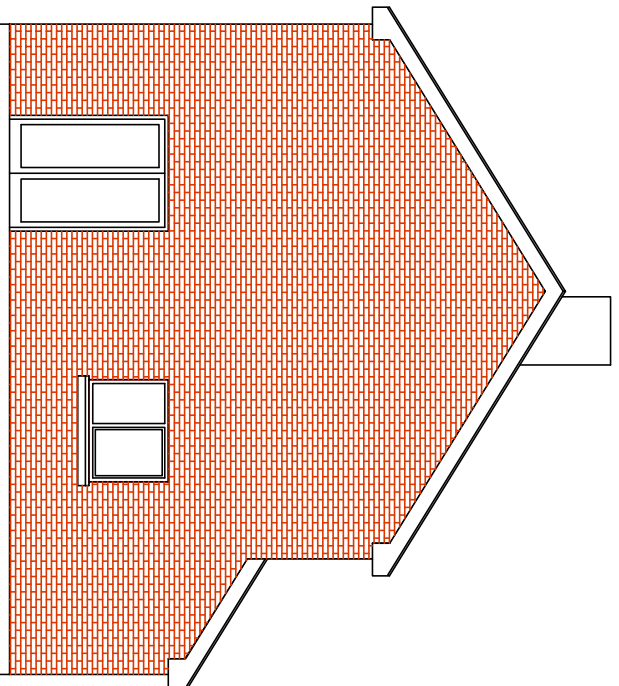


Proposed North Elevation

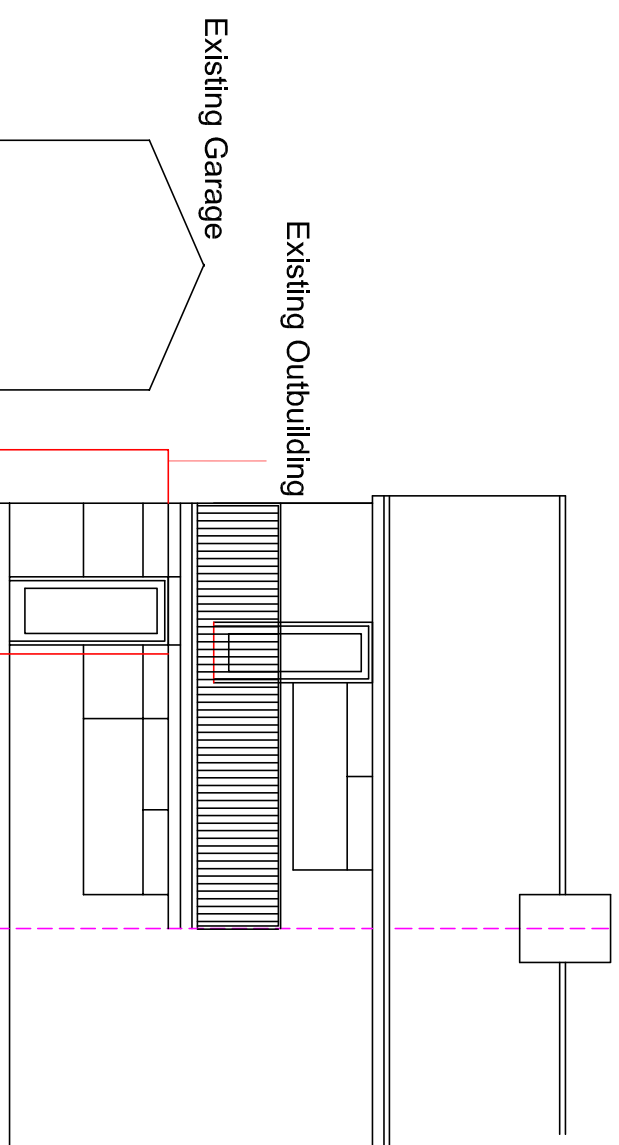


Existing West Elevation

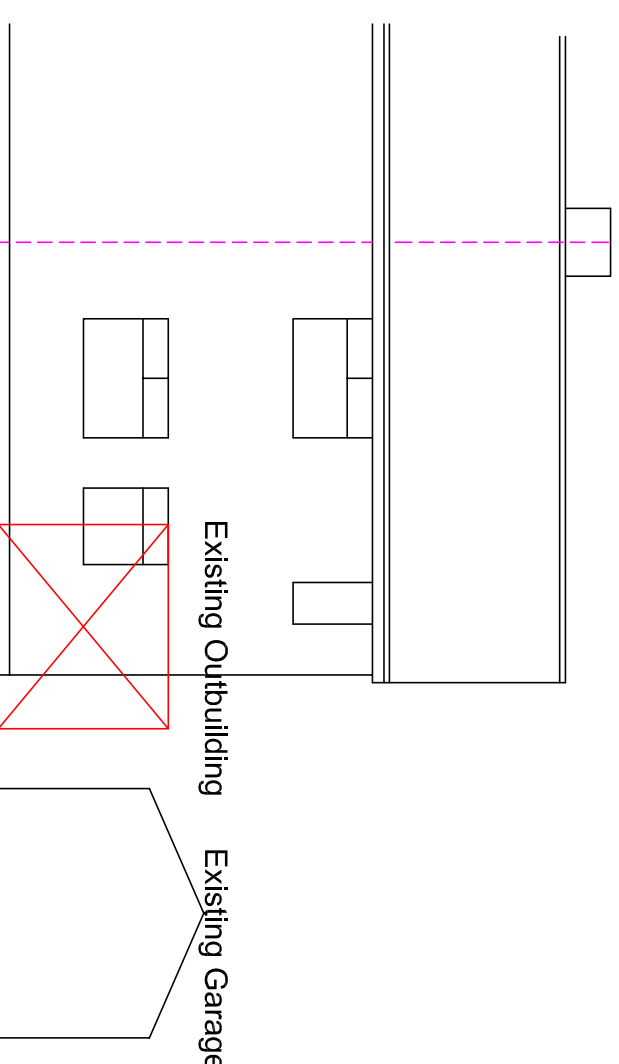


Existing East Elevation

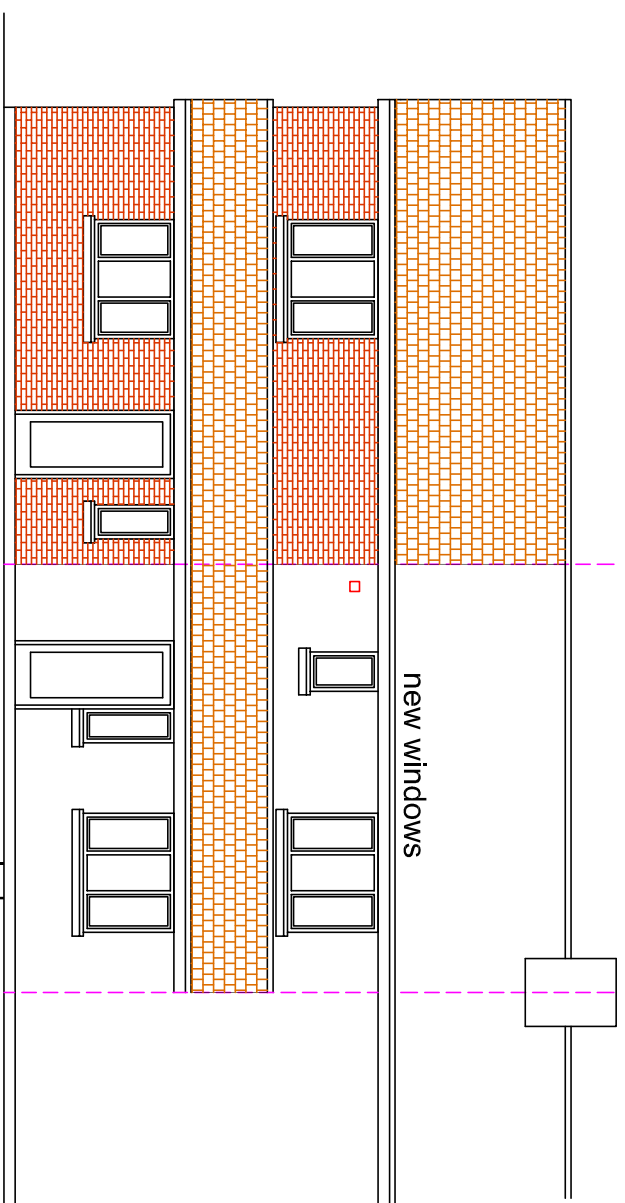


Proposed West Elevation

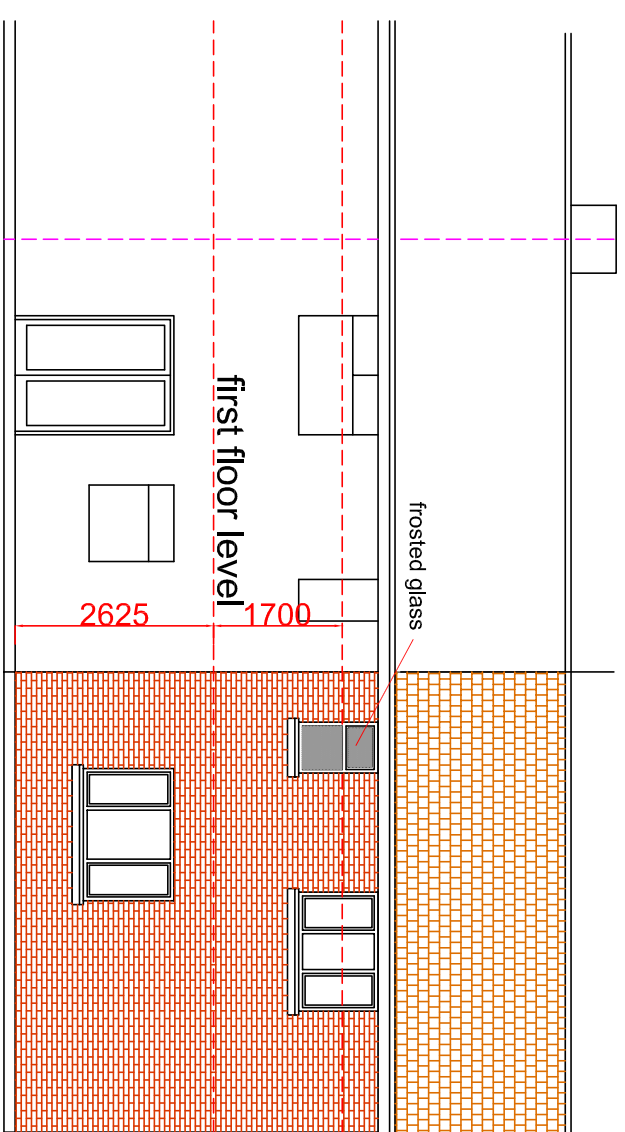


Proposed East Elevation

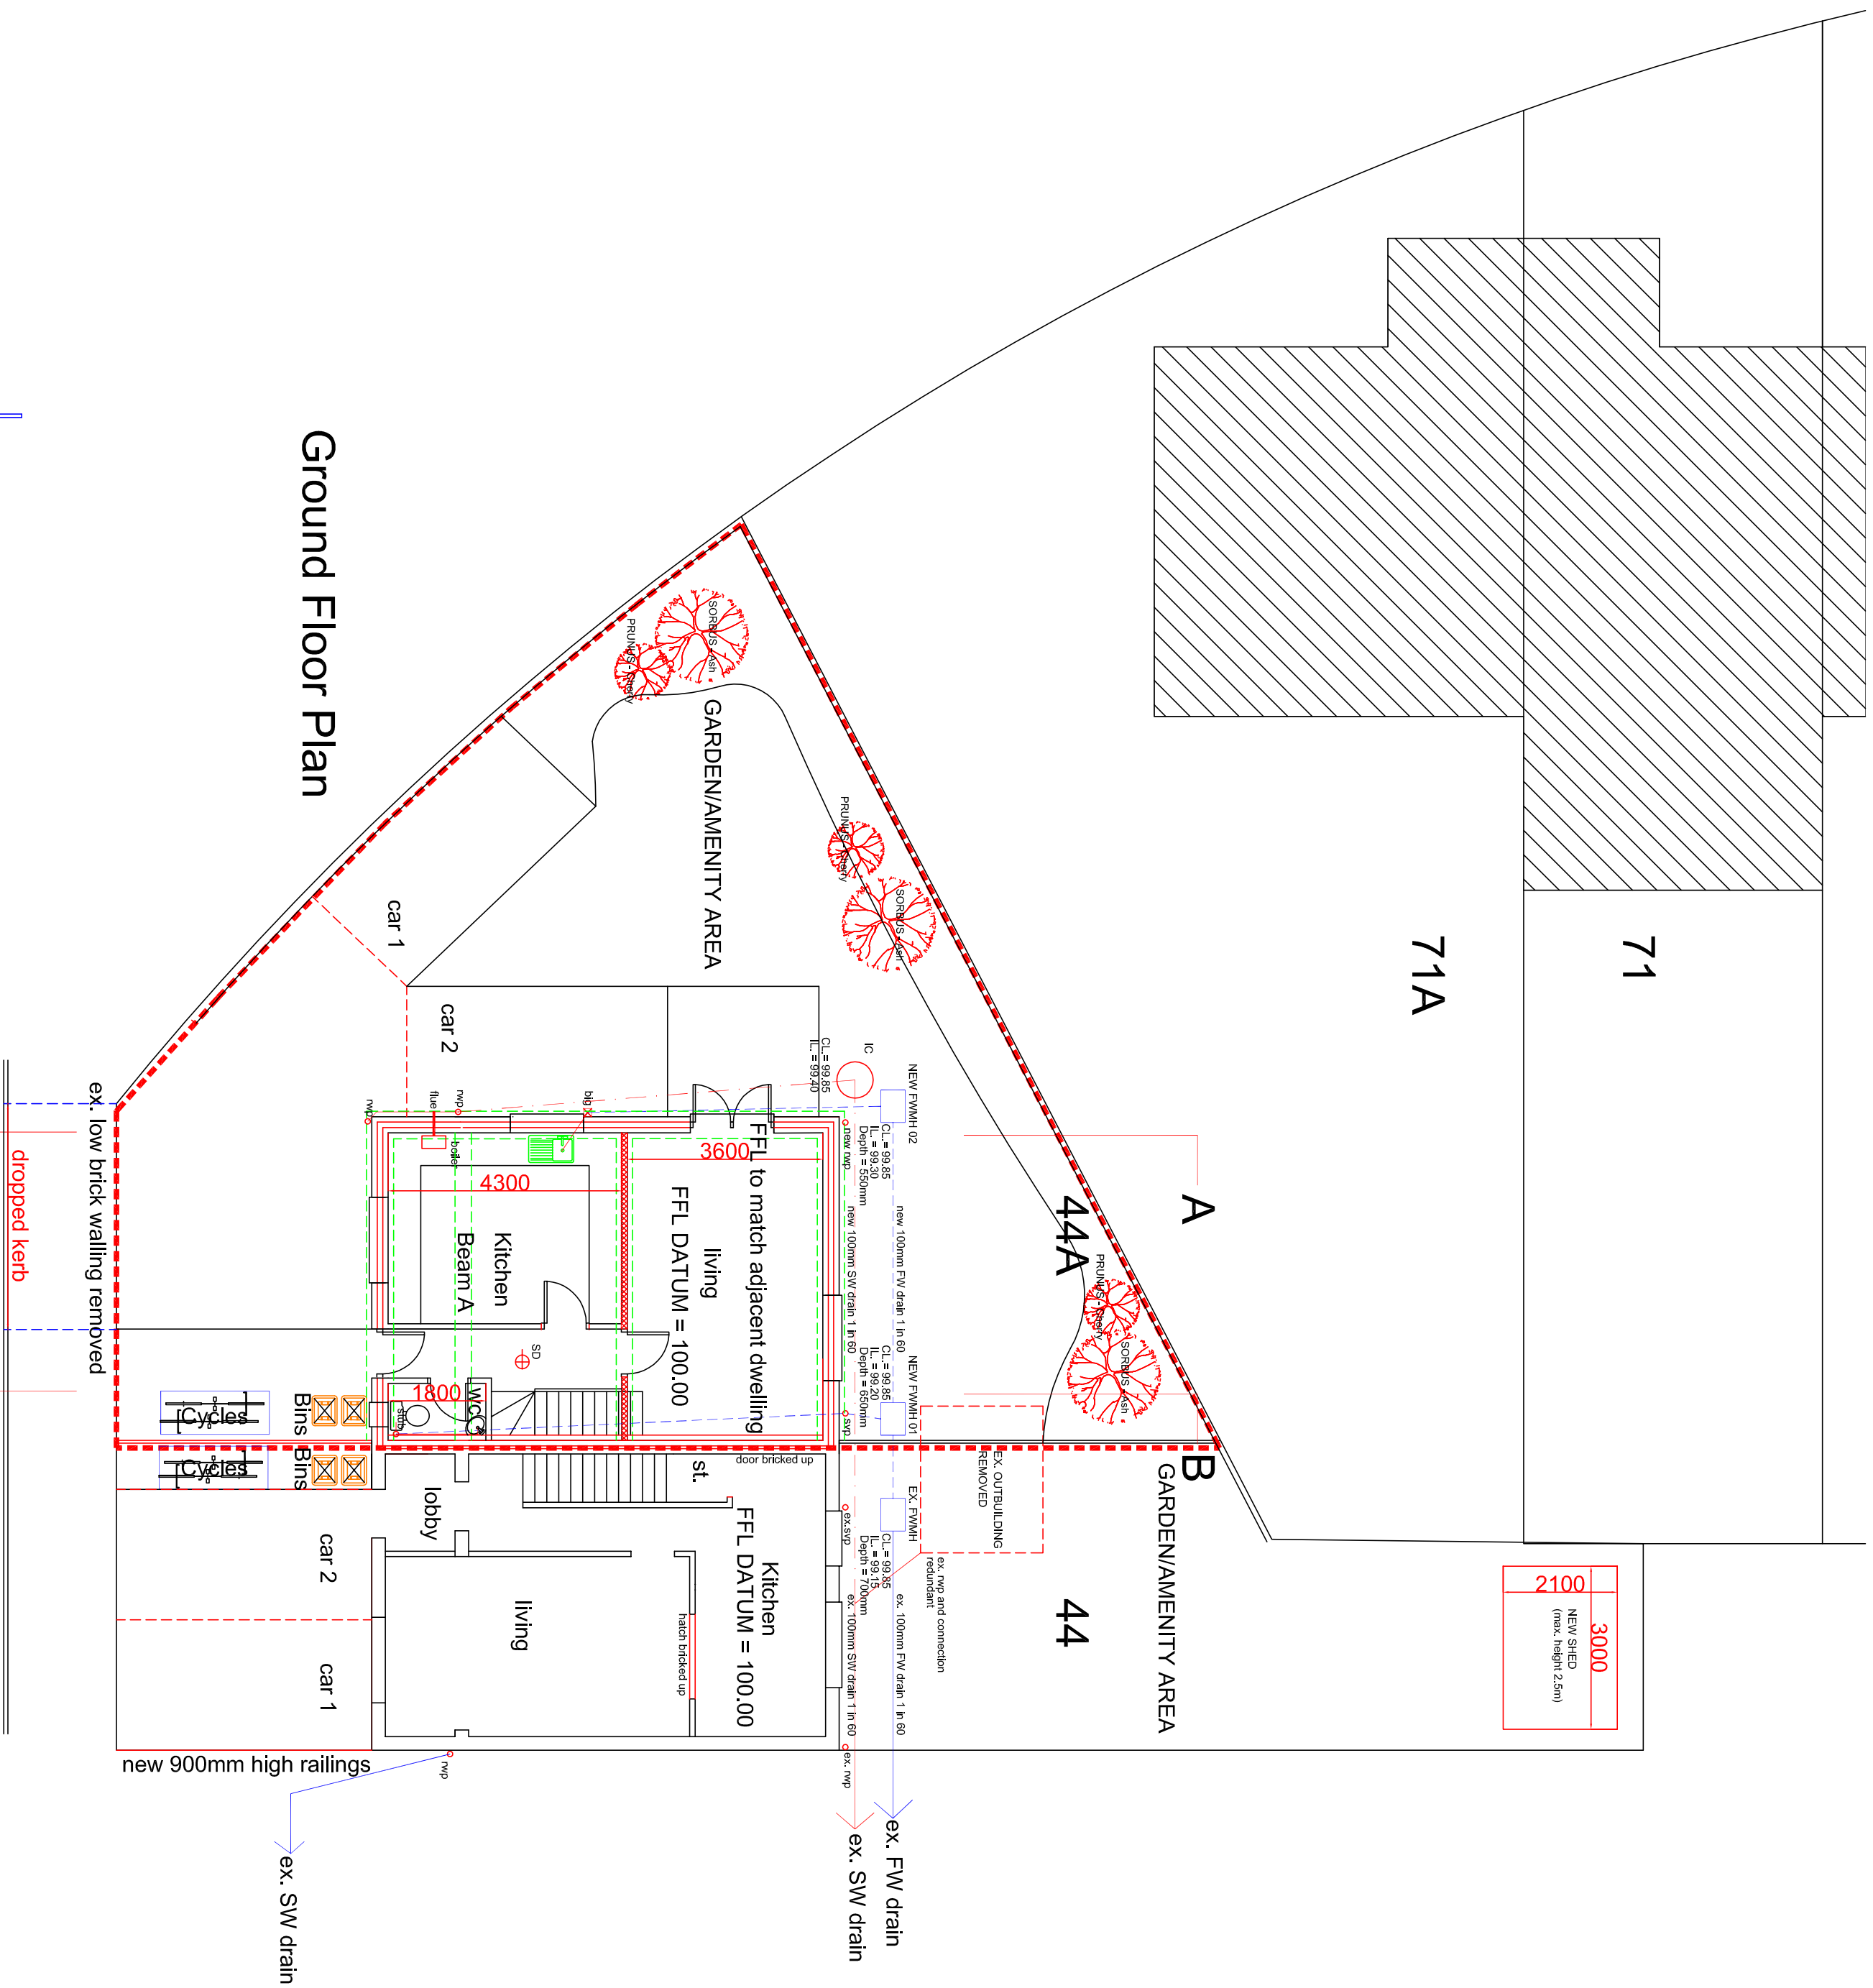


Ground Floor Plan

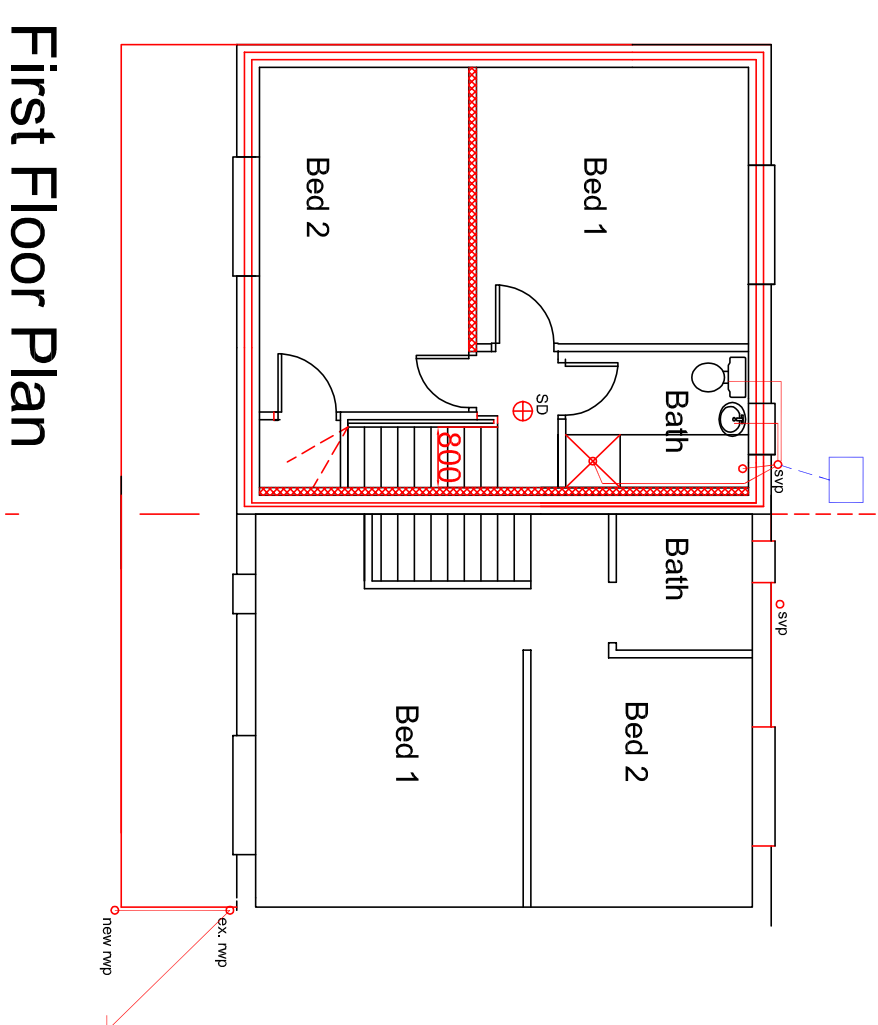


First Floor Plan

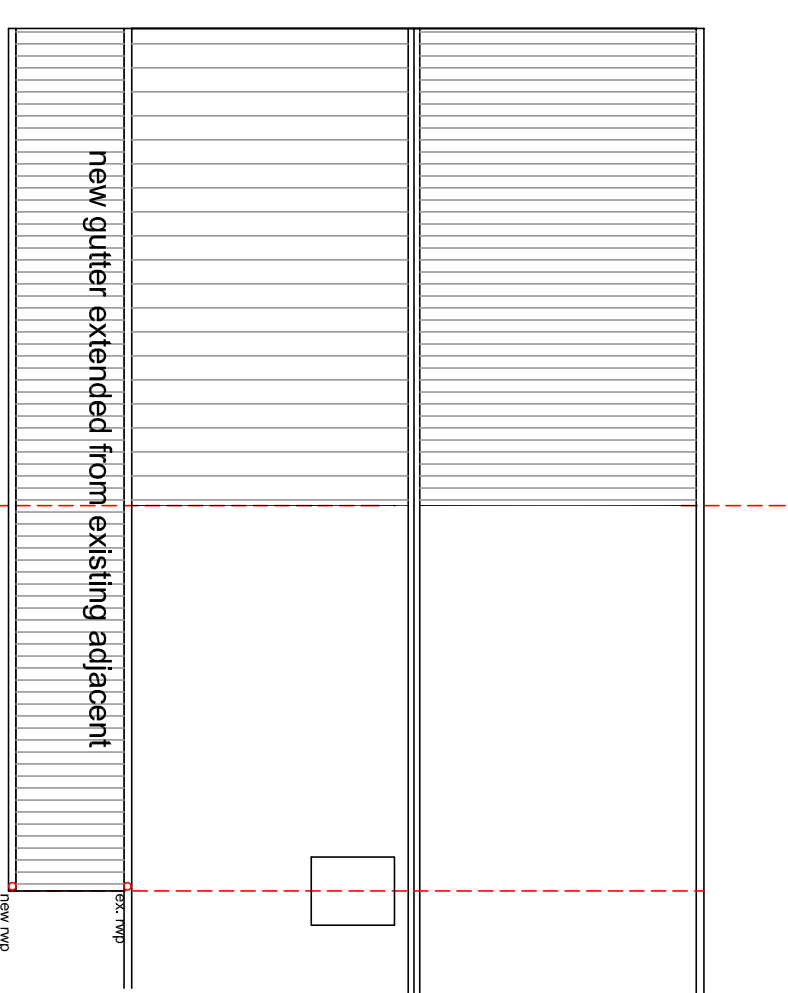


Roof Plan

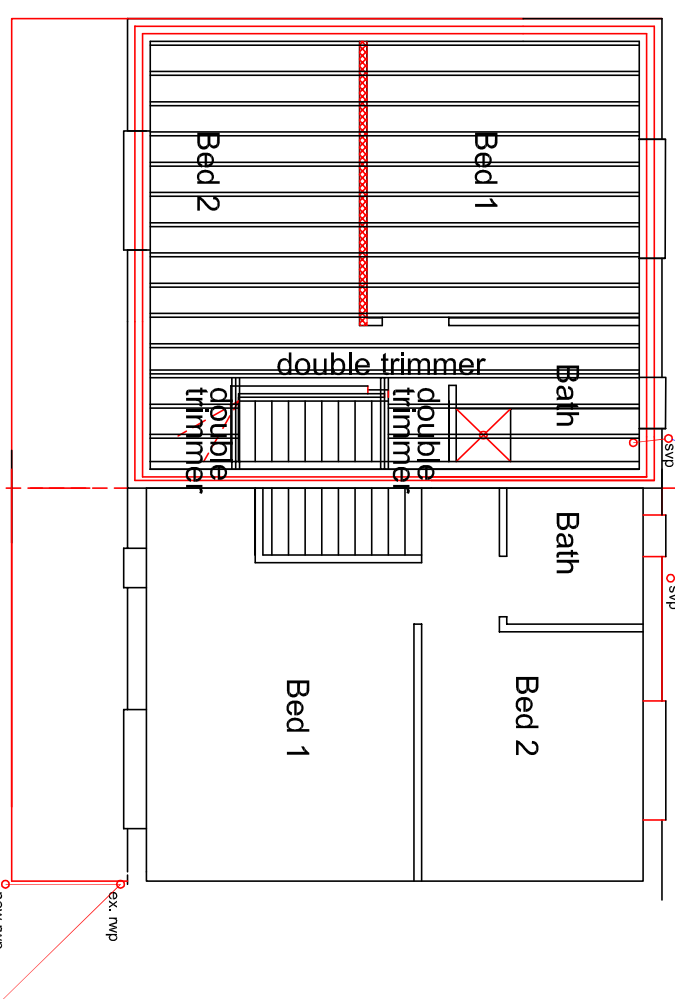

Joist Layout

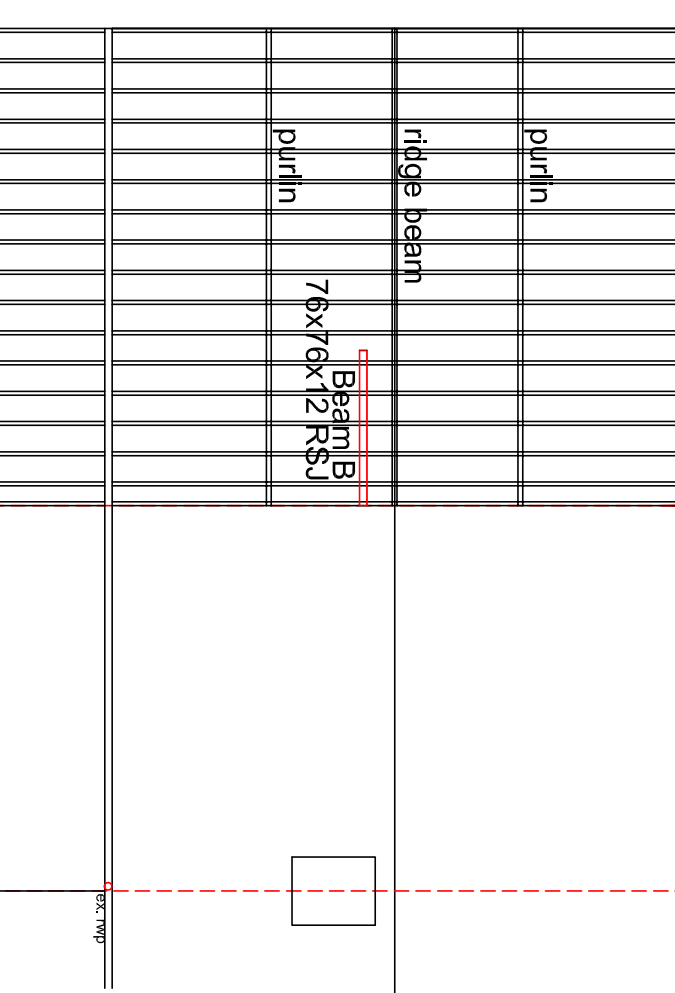

Rafter Layout

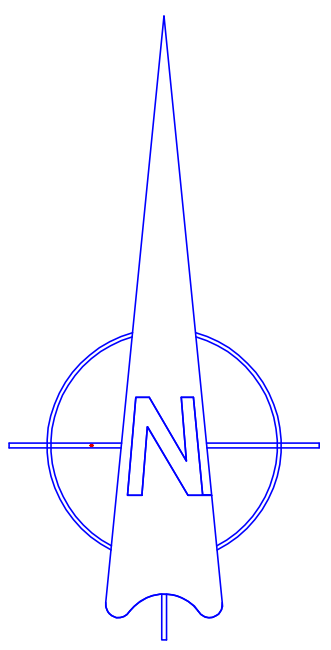

BRAISHFIELD ROAD