



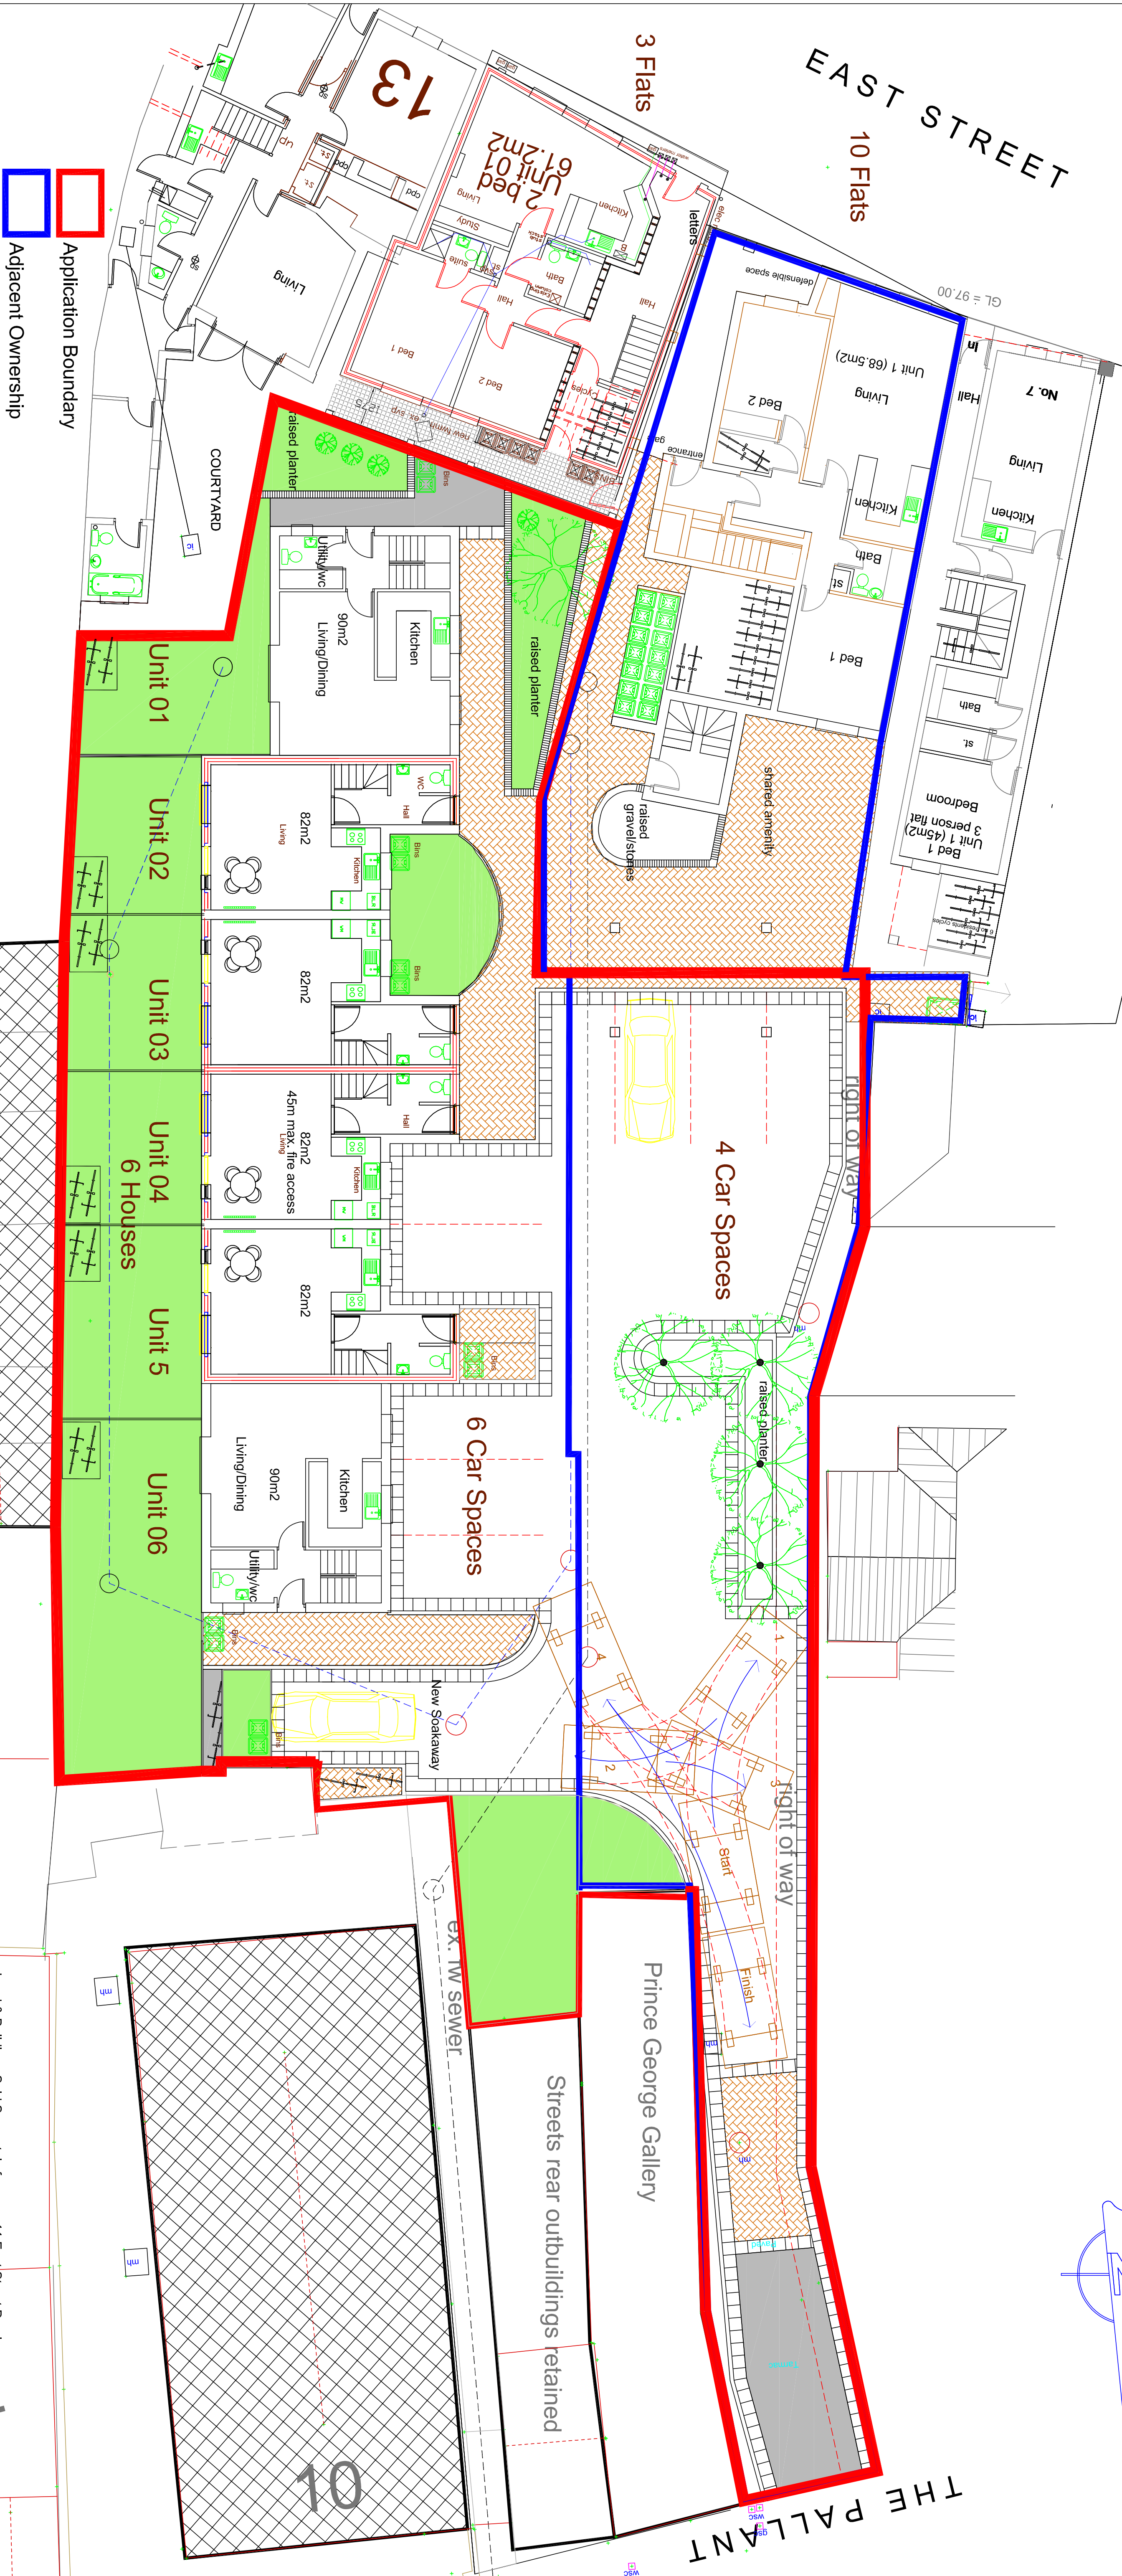

Accommodation Schedule			
Ground	1B Flat	2B Flat	3B House
First		6	6
Second			
Third			
Total			6

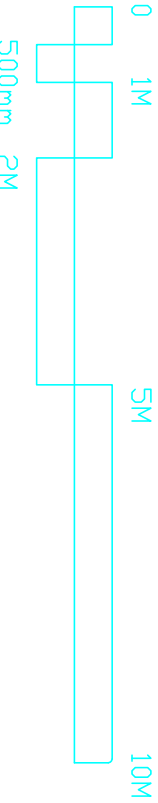

BEAR HOTEL CAR PARK



SCALE	TITLE	PETER GALLOWAY PARTNERSHIP
1/100	Residential Proposals	
DATE		
May 17	East Street - Havant	
DEVELOPER	Site Plan/Ground Floor	
AUTHOR	17/300/P01	
PG		
PETER GALLOWAY PARTNERSHIP		ARCHITECTS
TEL: 02392 483153		HAVANT
E-MAIL: peter@galloway-architects.co.uk		MDR: 07808 483362