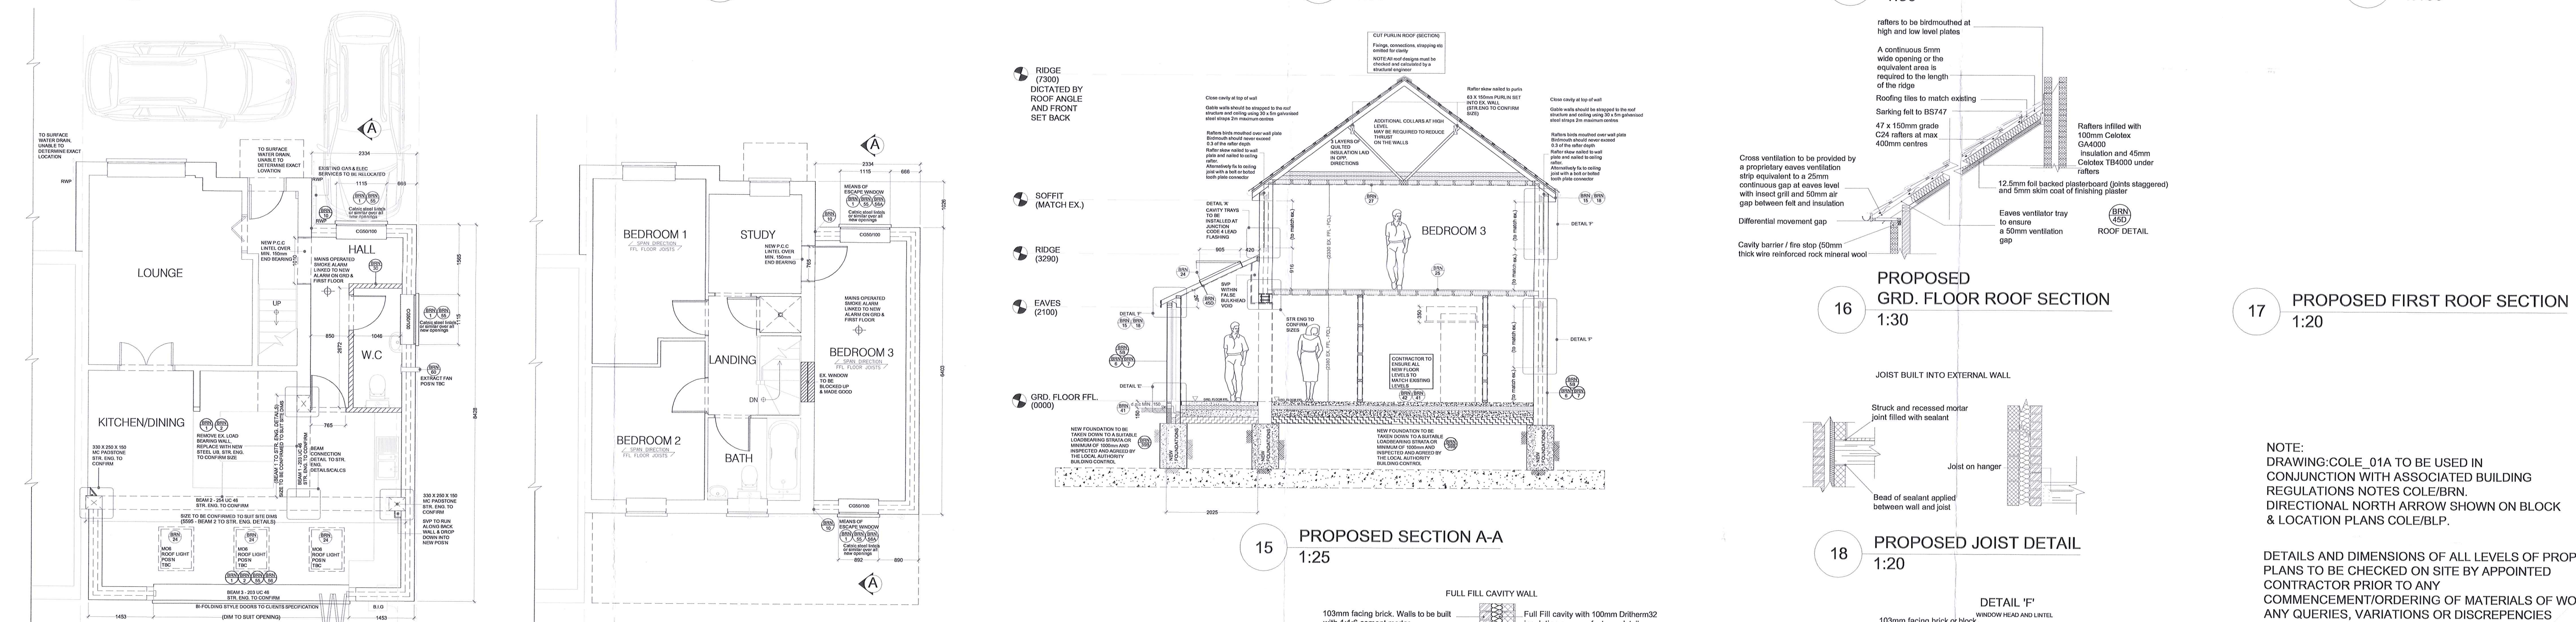


NOTE:
DRAWING:COLE_01A TO BE USED IN CONJUNCTION WITH ASSOCIATED BUILDING REGULATIONS NOTES COLE/BRN. DIRECTIONAL NORTH ARROW SHOWN ON BLOCK & LOCATION PLANS COLE/BLP.

DETAILS AND DIMENSIONS OF ALL LEVELS OF PROPOSED PLANS TO BE CHECKED ON SITE BY APPOINTED CONTRACTOR PRIOR TO ANY COMMENCEMENT/ORDERING OF MATERIALS OF WORK, ANY QUERIES, VARIATIONS OR DISCREPANCIES DIRECTED TO CLIENT - DM DESIGNS ACCEPTS NO RESPONSIBILITY IN ANY PART ON DRAWINGS UNLESS OTHERWISE AGREED PRIOR.

BRN 1 DENOTES ATTACHED BUILDING REGULATION NOTES DENOTES ITEM No.

MODIFICATIONS: ISSUE:

DOUBLE STOREY SIDE EXTENSION & SINGLE STOREY REAR EXTENSION (UNDER PERMITTED DEV.)

COLE
22 DOUGLAS GARDENS, WEST LEIGH
HAVANT, HANTS, PO9 5TG

DRAWING NO: COLE 01A 1 OF 1
SCALE: VARIES:
DATE: 03.01.2018
REVISION: A A0

HAVANT COUNCIL
02 FEB 2018
RECEIVED

DM designs
turn your dreams into a building