



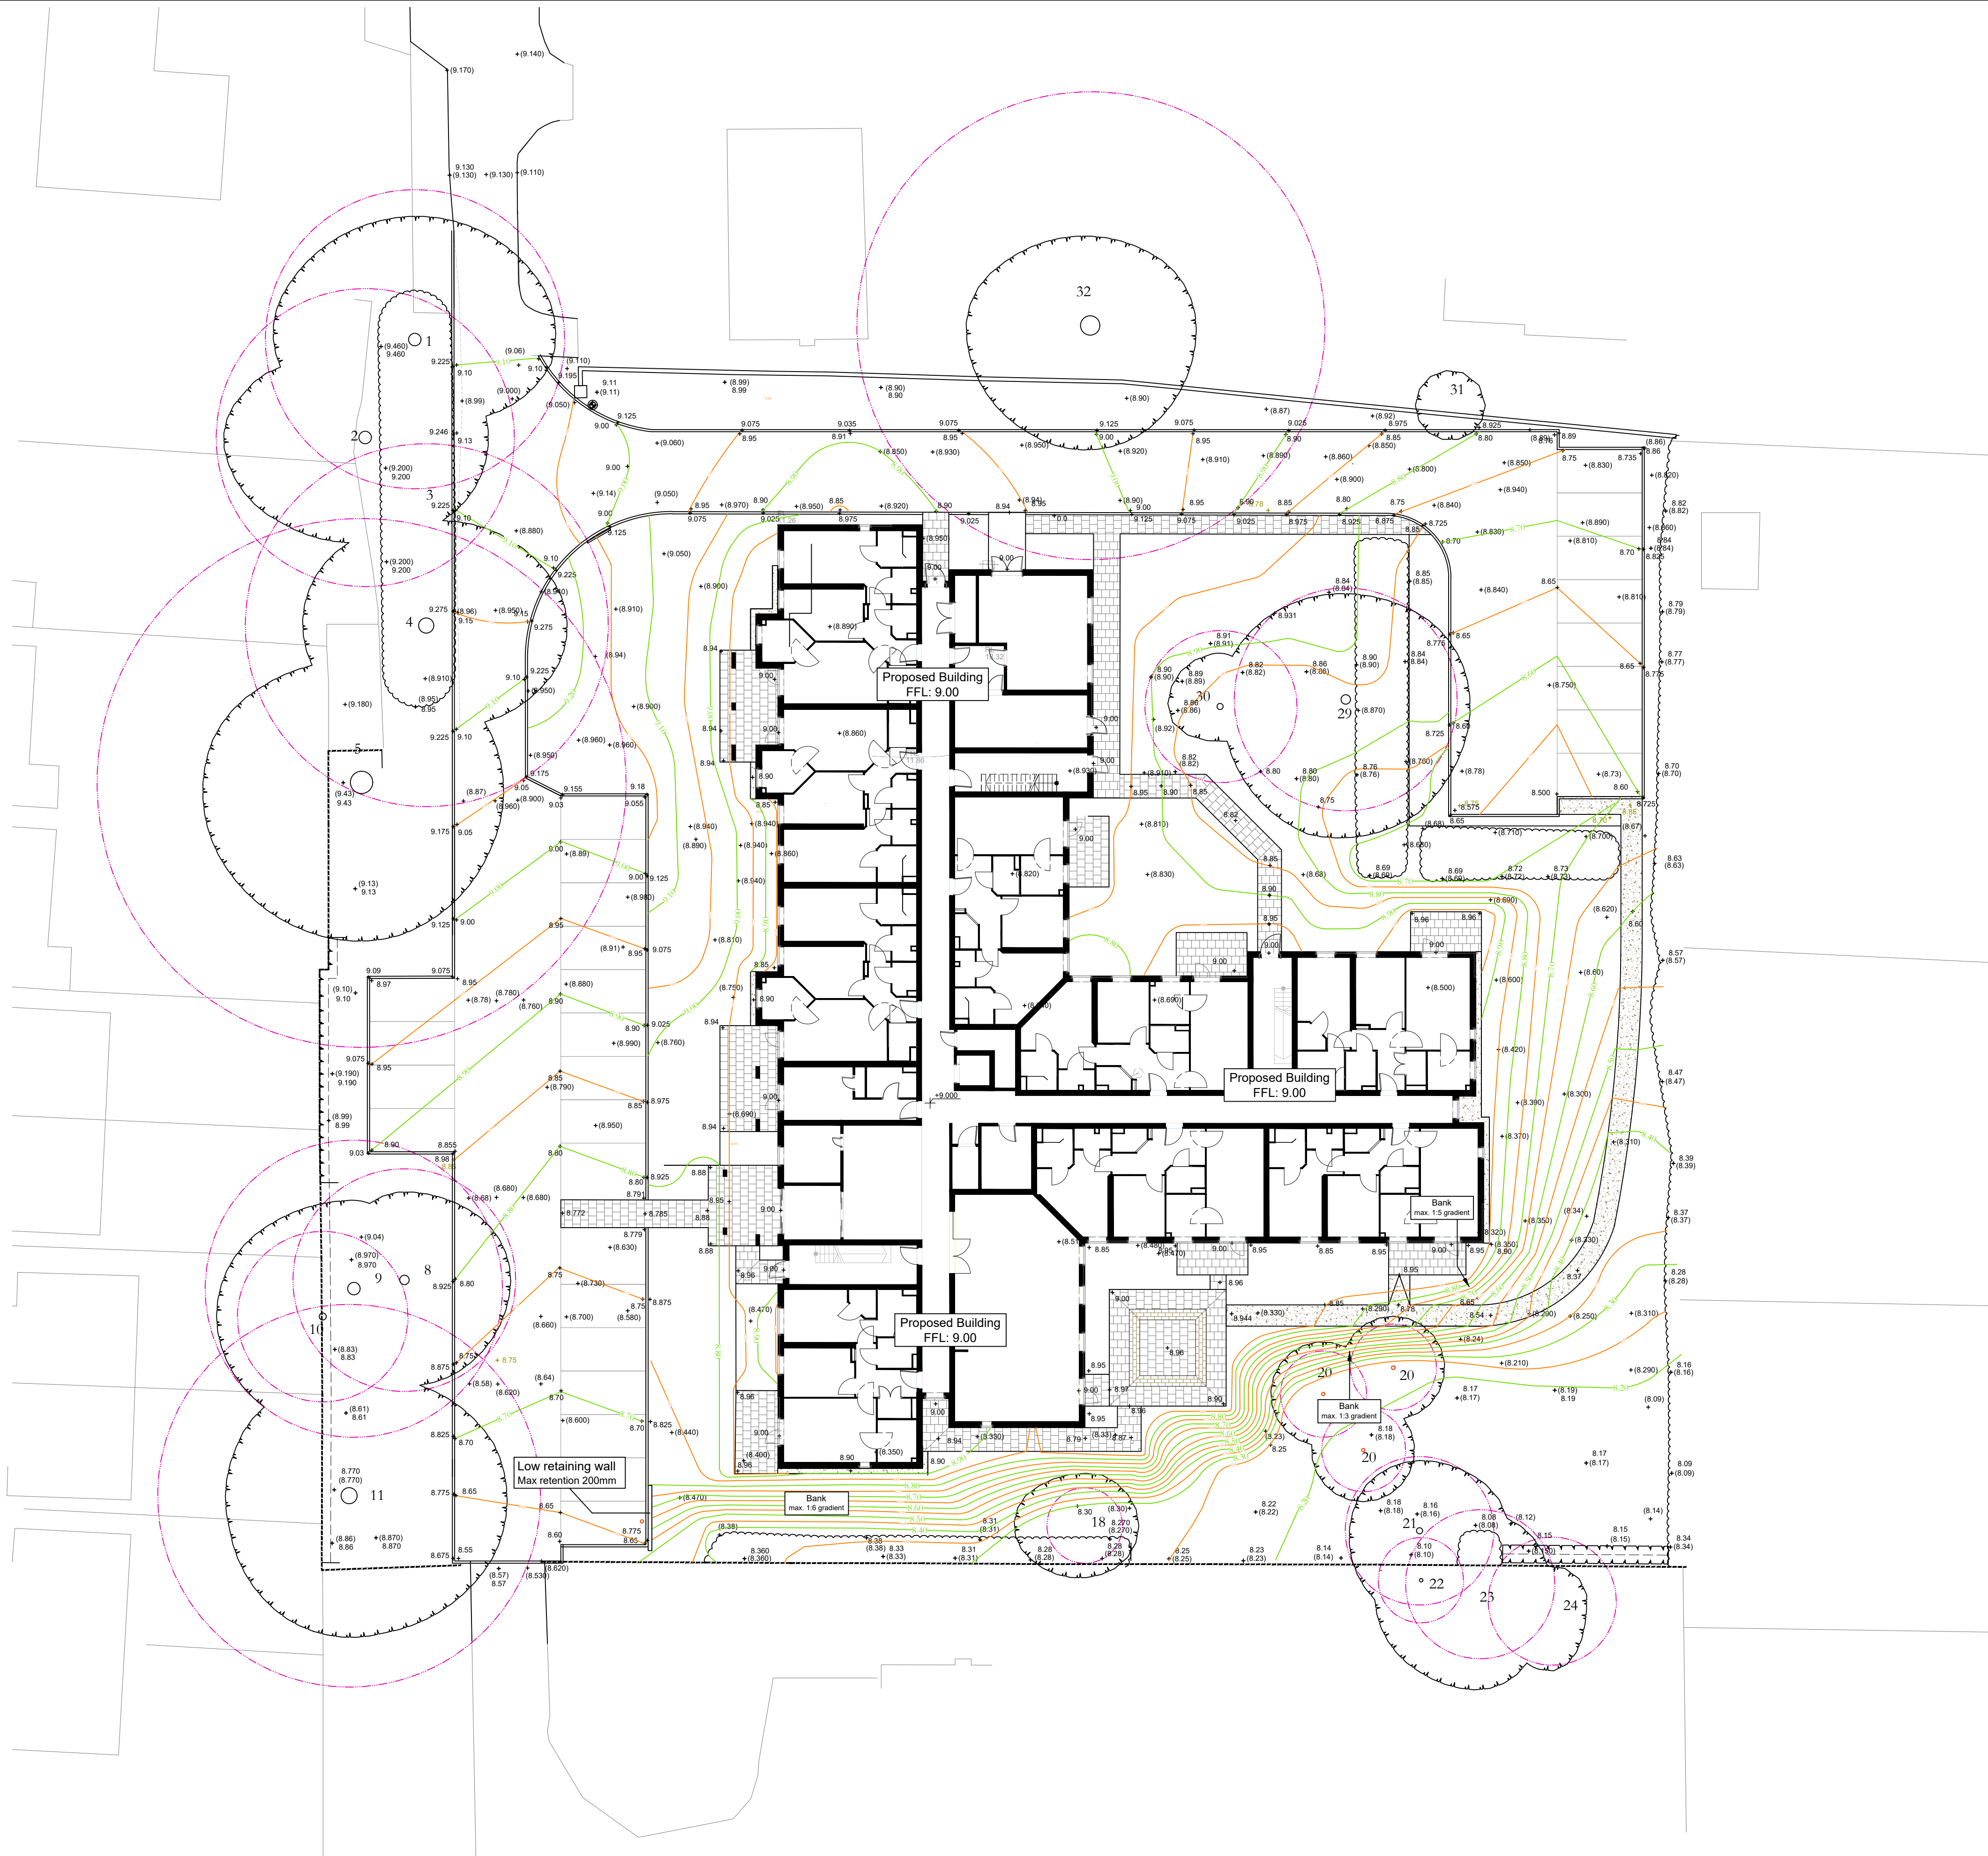

KEY

- Existing trees retained root protection area shown by broken purple line
- Existing spot level
- Proposed spot level
- Proposed contours 0.05m vertical intervals

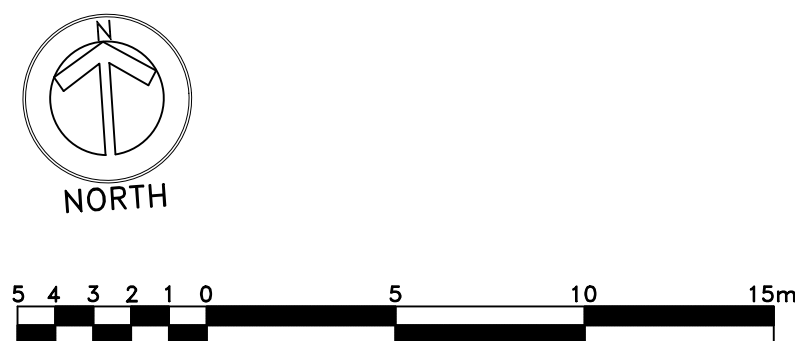

new Leaf
STUDIO

CHARTERED
LANDSCAPE
ARCHITECTS

Client: McCarthy & Stone		
Project: The Orchard House Western Avenue, Emsworth		
Title: Proposed Levels		
Drg by: ADFK	Date: 07/2017	Scale: 1:200 @ A1
Chkd by:	Drg No: SO-2379-03-LA- MCS587/Drg05	Rev:
1.17 PAINTWORKS, BATH ROAD, BRISTOL BS4 3EH Tel: 0117 300 5330		