


Subject to Design Development.
Subject to Statutory Approvals.
Subject to survey

Where applicable this drawing is to be read in conjunction with other consultants drawings and with the specification.

All dimensions to be checked on site prior to commencement of work.

Exact size and location of Rainwater pipes to be confirmed by sub-contractor

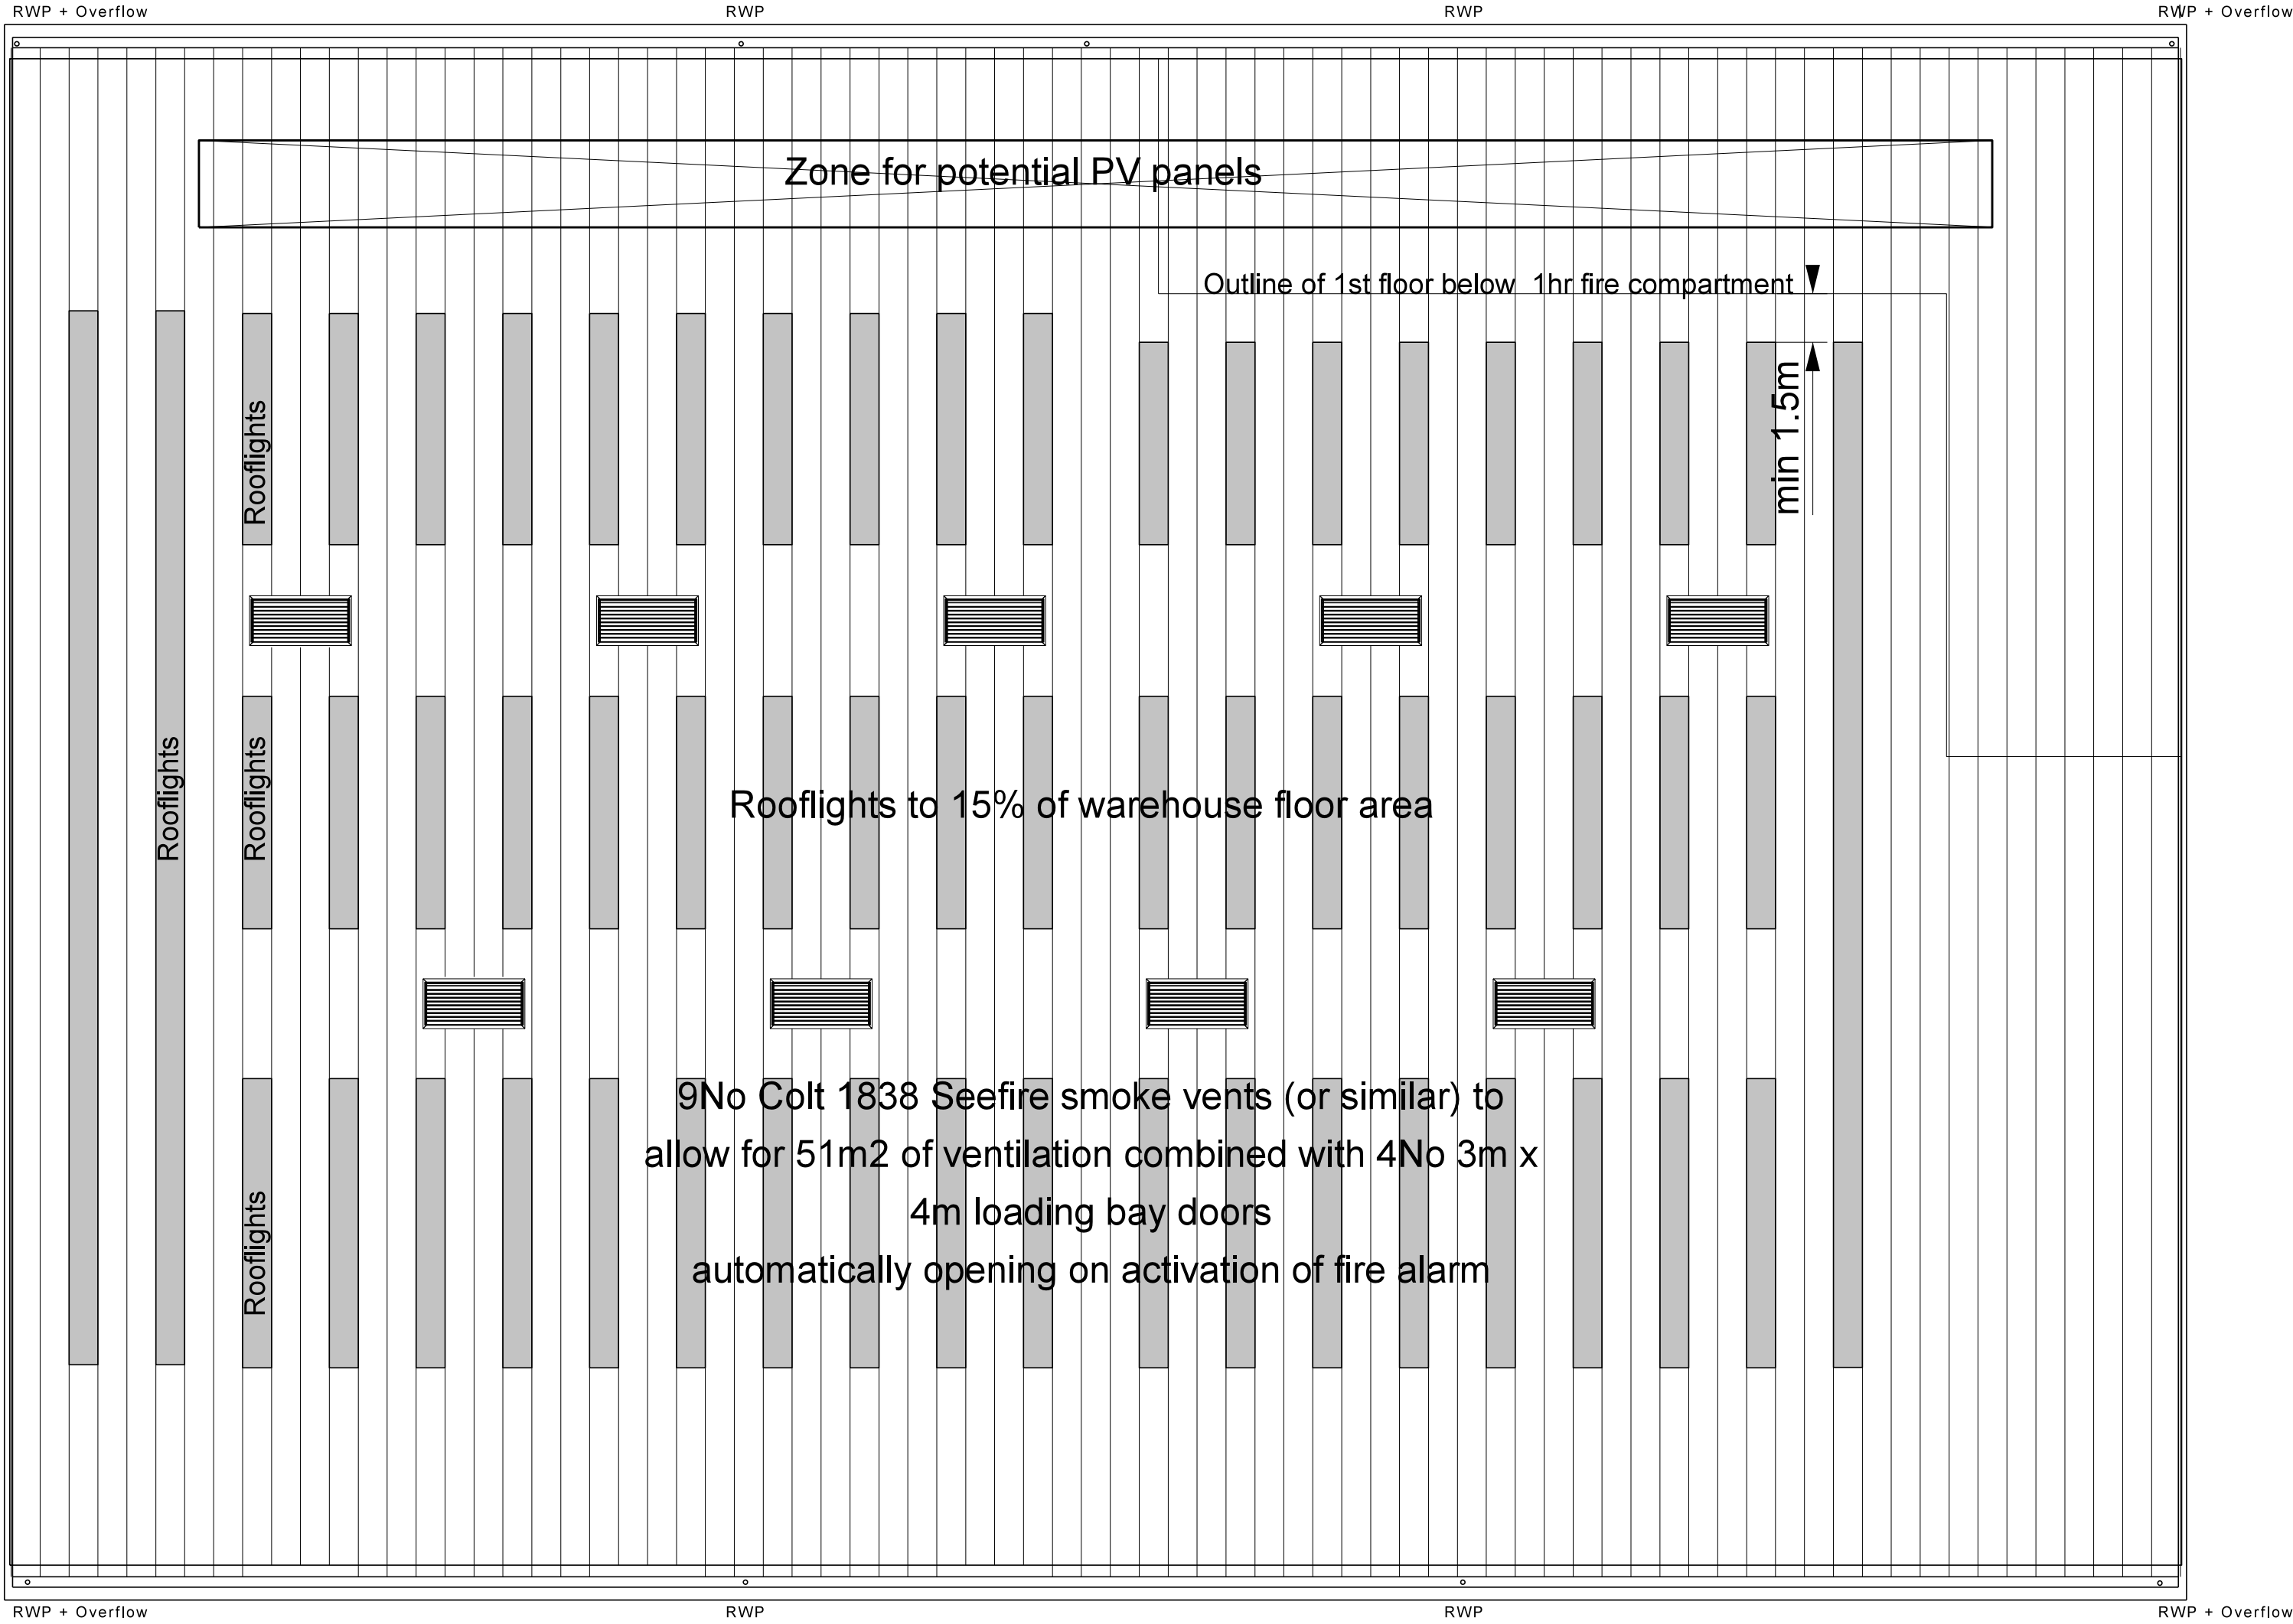

C	Smoke vents added	MDT	12.02.18
B	Indicative area of PV panels note added	SM	25.07.16
A	RWP's added	SM	15.07.16
Rev	Description	Chkd	Date

Peer House
8 -14 Verulam Street
London WC1X 8LZ

tel +44(0)20 7400 2120

enquiries@cornisharchitects.com
www.cornisharchitects.com

cornisharchitects

Project	VELOCITY STANBRIDGE ROAD HAVANT		
Drwg Title	Proposed Roof Plan Unit 3		
Status	FOR INFORMATION		
Scale	1:200 @ A1	Date	11/07/2016
Drwg No	14021 / SK / 043	Rev	C