


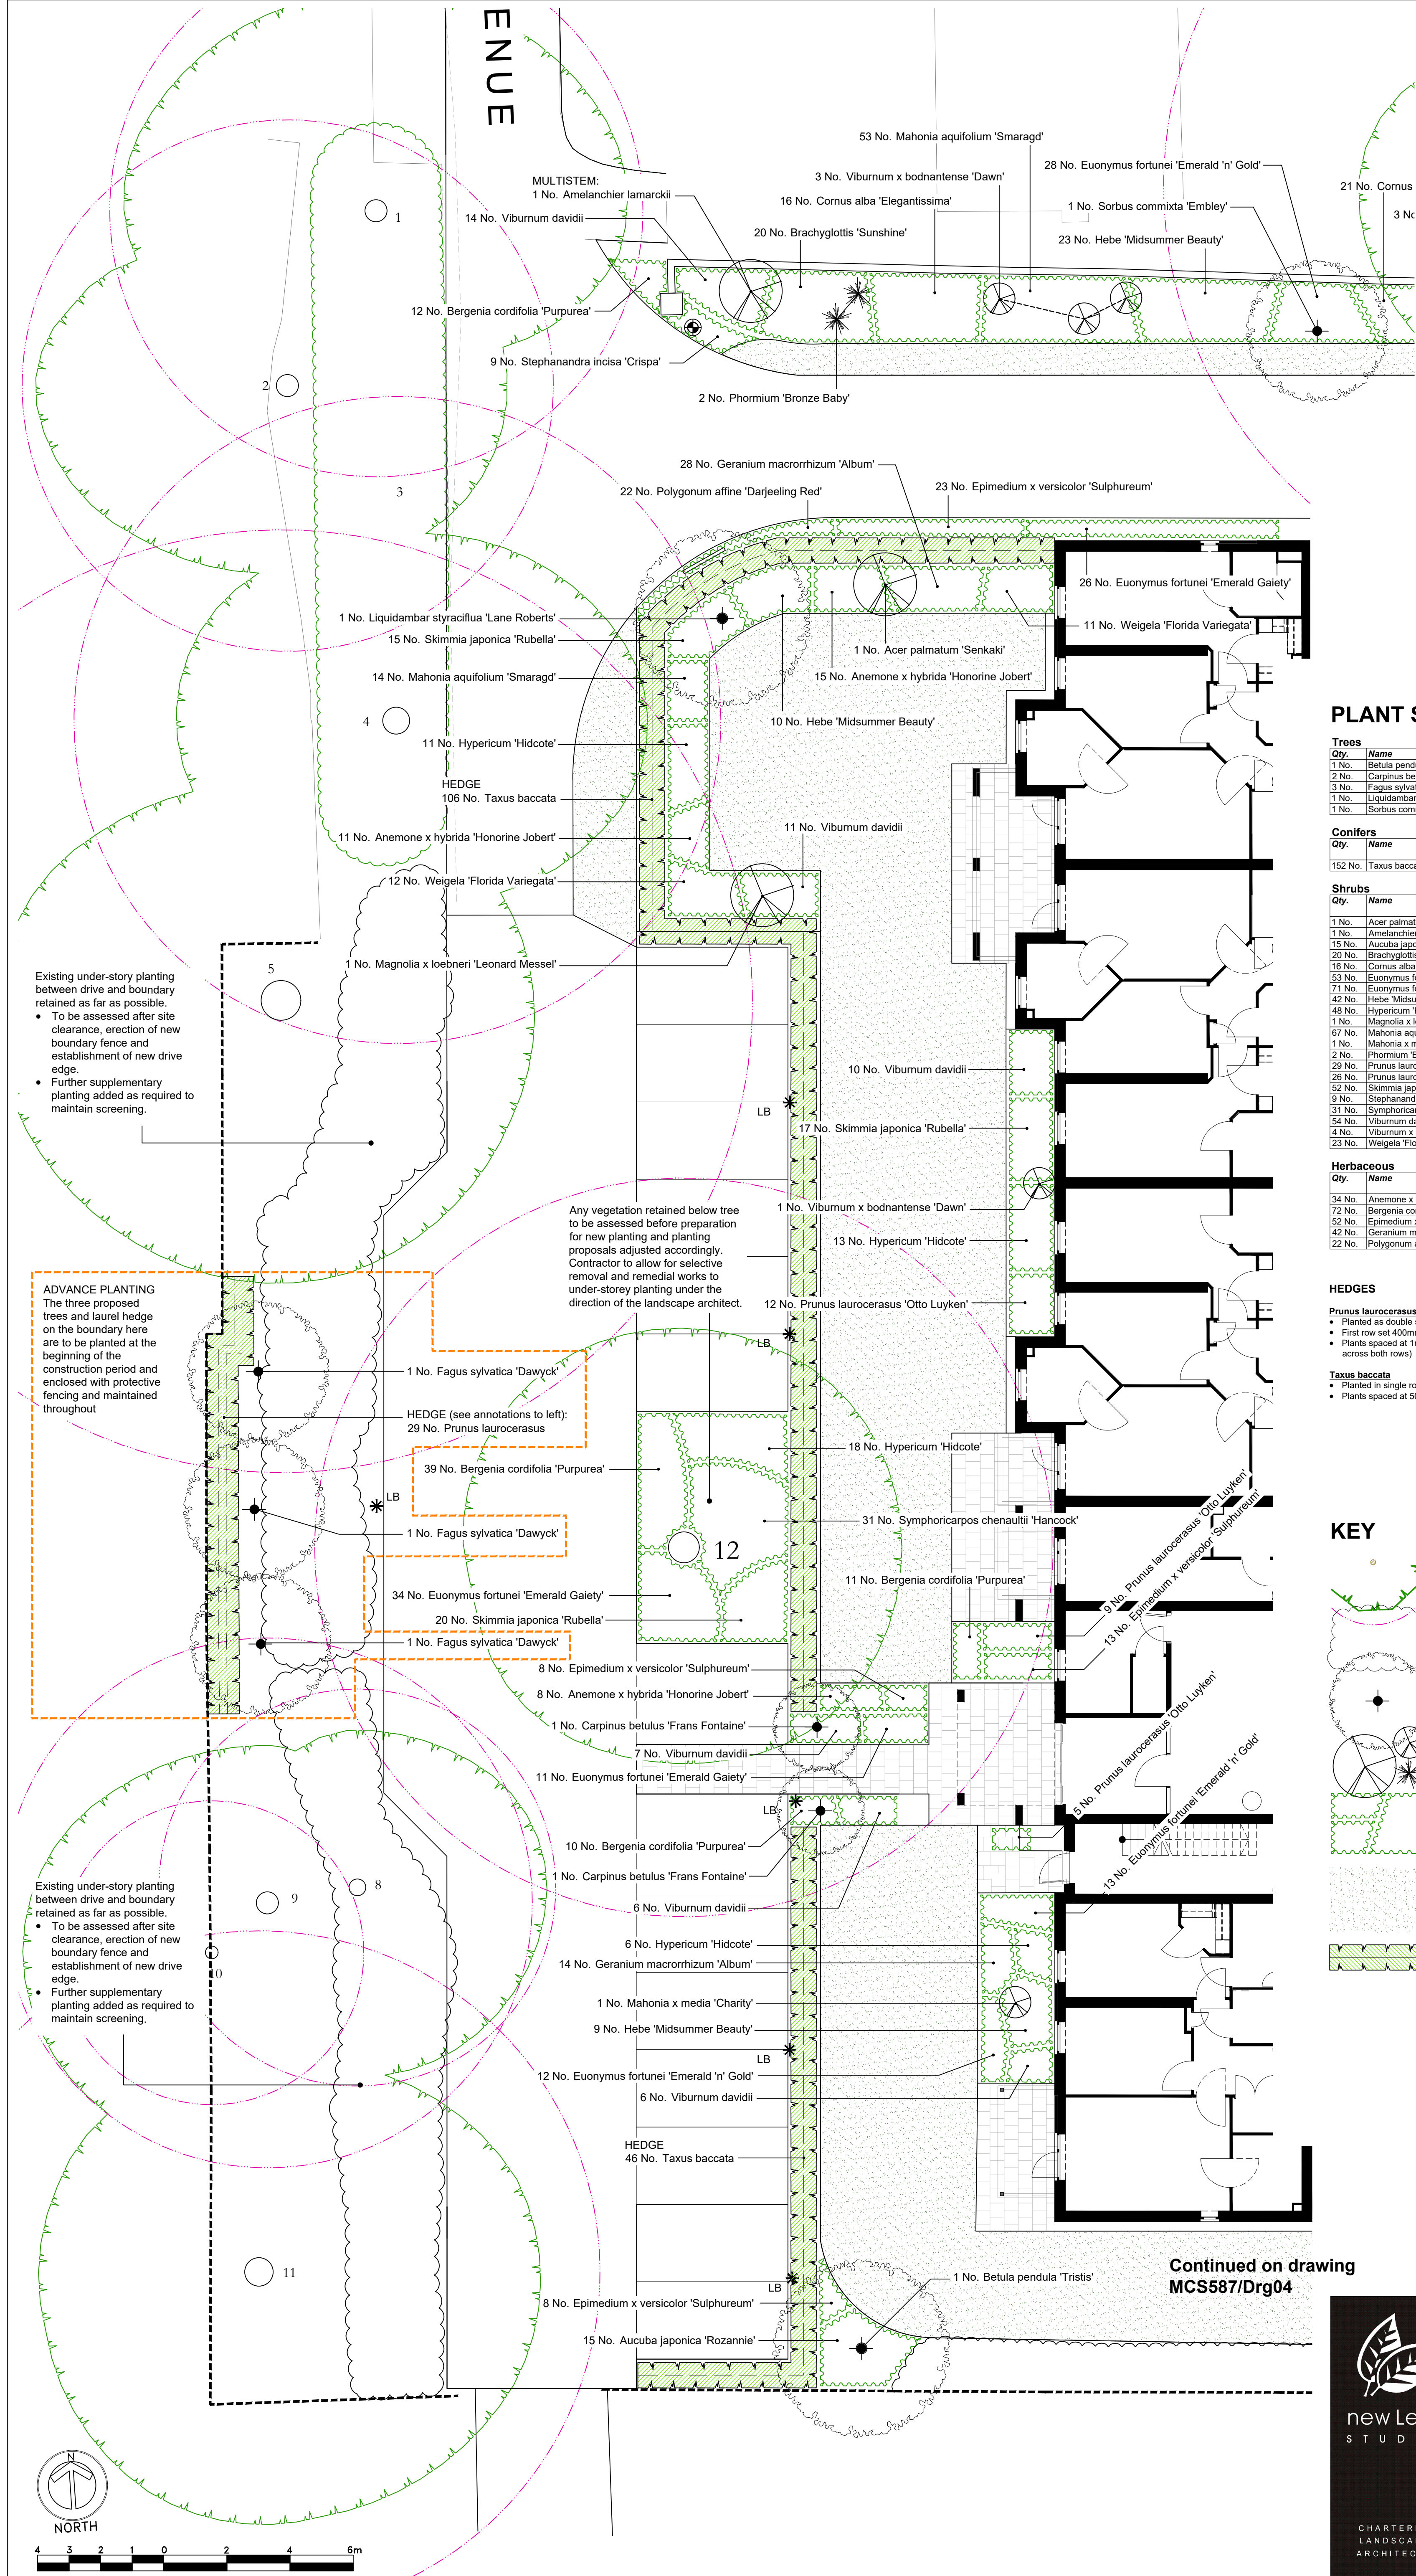

Continued on drawing
MCS587/Drg04

PLANT SCHEDULE

Trees			
Qty.	Name	Girth	Specification
1 No.	Betula pendula 'Tristis'	16-18cm	Ex. heavy standard. RB or GC
2 No.	Carpinus betulus 'Frans Fontaine'	16-18cm	Ex. heavy standard. RB or GC
3 No.	Fagus sylvatica 'Dawycck'	14-16cm	Ex. heavy standard. RB or CG
1 No.	Liquidambar styraciflua 'Lane Roberts'	14-16cm	Ex. heavy standard. RB or CG
1 No.	Sorbus commixta 'Embley'	16-18cm	Ex. heavy standard. RB or GC

Conifers			
Qty.	Name	Min. Pot	Height / Spread (D)
152 No.	Taxus baccata	5L	60-80cm

Shrubs				
Qty.	Name	Min. Pot	Height / Spread (D)	Specification
1 No.	Acer palmatum 'Senkaki'	35L	125-175cm	
1 No.	Amelanchier lamarckii	25-35L	150-175cm	
15 No.	Aucuba japonica 'Rozannie'	10-12L	60-80cm	
20 No.	Brachyglottis 'Sunshine'	5-7.5L	40-60cm	
16 No.	Cornus alba 'Elegantissima'	10-12L	80-100cm	
53 No.	Euonymus fortunei 'Emerald 'n' Gold'	5-7.5L	30-40cm Ø	
71 No.	Euonymus fortunei 'Emerald Gaiety'	5-7.5L	30-40cm Ø	
42 No.	Hebe 'Midsummer Beauty'	10-12L	40-60cm	
48 No.	Hypericum 'Hidcote'	5-7.5L	40-50cm	
1 No.	Magnolia x loebneri 'Leonard Messel'	35L	125-175cm	
67 No.	Mahonia aquifolium 'Smaragd'	5-7.5L	30-40cm	
1 No.	Mahonia x media 'Charly'	35L	100-125cm	
2 No.	Phormium 'Bronze Baby'	10-12L	60-80cm	>triple crown
29 No.	Prunus laurocerasus	10-12L	60-80cm	
26 No.	Prunus laurocerasus 'Otto Luyken'	5-7.5L	40-60cm	
52 No.	Skimmia japonica 'Rubella'	5-7.5L	25-30cm	
9 No.	Stephanandra incisa 'Crispa'	3L	30-40cm Ø	
31 No.	Symphoricarpos chenaultii 'Hancock'	3L	40-60cm Ø	
54 No.	Viburnum davidii	10-12L	40-50cm	
4 No.	Viburnum x bodnantense 'Dawn'	25L	125-150cm	
23 No.	Weigela 'Florida Variegata'	5-7.5L	50-60cm	

Herbaceous		
Qty.	Name	Min. Pot
34 No.	Anemone x hybrida 'Honorine Jobert'	5L
72 No.	Bergenia cordifolia 'Purpurea'	2L
52 No.	Epimedium x versicolor 'Sulphureum'	3L
42 No.	Geranium macrorrhizum 'Album'	2L
22 No.	Polygonum affine 'Darjeeling Red'	0.5L

HEDGES

- Prunus laurocerasus:**
- Planted as double staggered row
 - First row set 400mm off adjacent fence, second row 250mm from that
 - Plants spaced at 1m centres within each row (i.e. total of 2 plants per metre across both rows)

- Taxus baccata**
- Planted in single row, set 500mm from adjacent kerb/ grass edge
 - Plants spaced at 500mm centres (2 plants per metre)

KEY

- Existing trees retained
root protection area shown by broken purple line
- Existing shrubby vegetation retained
Extent and condition to be assessed before planting work proceeds as additional supplementary planting may be required
- Proposed trees
- Specimen shrubs / plants
- Shrubs, herbaceous and ground cover planting
- Grass areas (turf)
- Hedges

Rev C: 13-11-2017 - updated to accord with Drg02 Rev K including provision for advance planting on west boundary
Rev B: 24-10-2017 - updated to accord with Drg02 rev I
Rev A: 25-05-2017 - minor adjustments to clients instruction



CHARTERED
LANDSCAPE
ARCHITECTS

Client: McCarthy & Stone		
Project: The Orchard House Western Avenue, Emsworth		
Title: Detailed Planting Proposals Drawing 1 of 2 (West)		
Drg by: ADFK	Date: 11/2016	Scale: 1:100 @ A1
Chkd by:	Drg No: MCS587/Drg03	Rev: C
1.17 PAINTWORKS, BATH ROAD, BRISTOL BS4 3EH Tel: 0117 300 5330		