

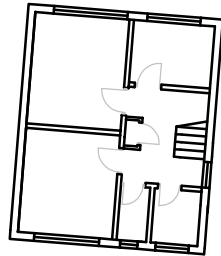
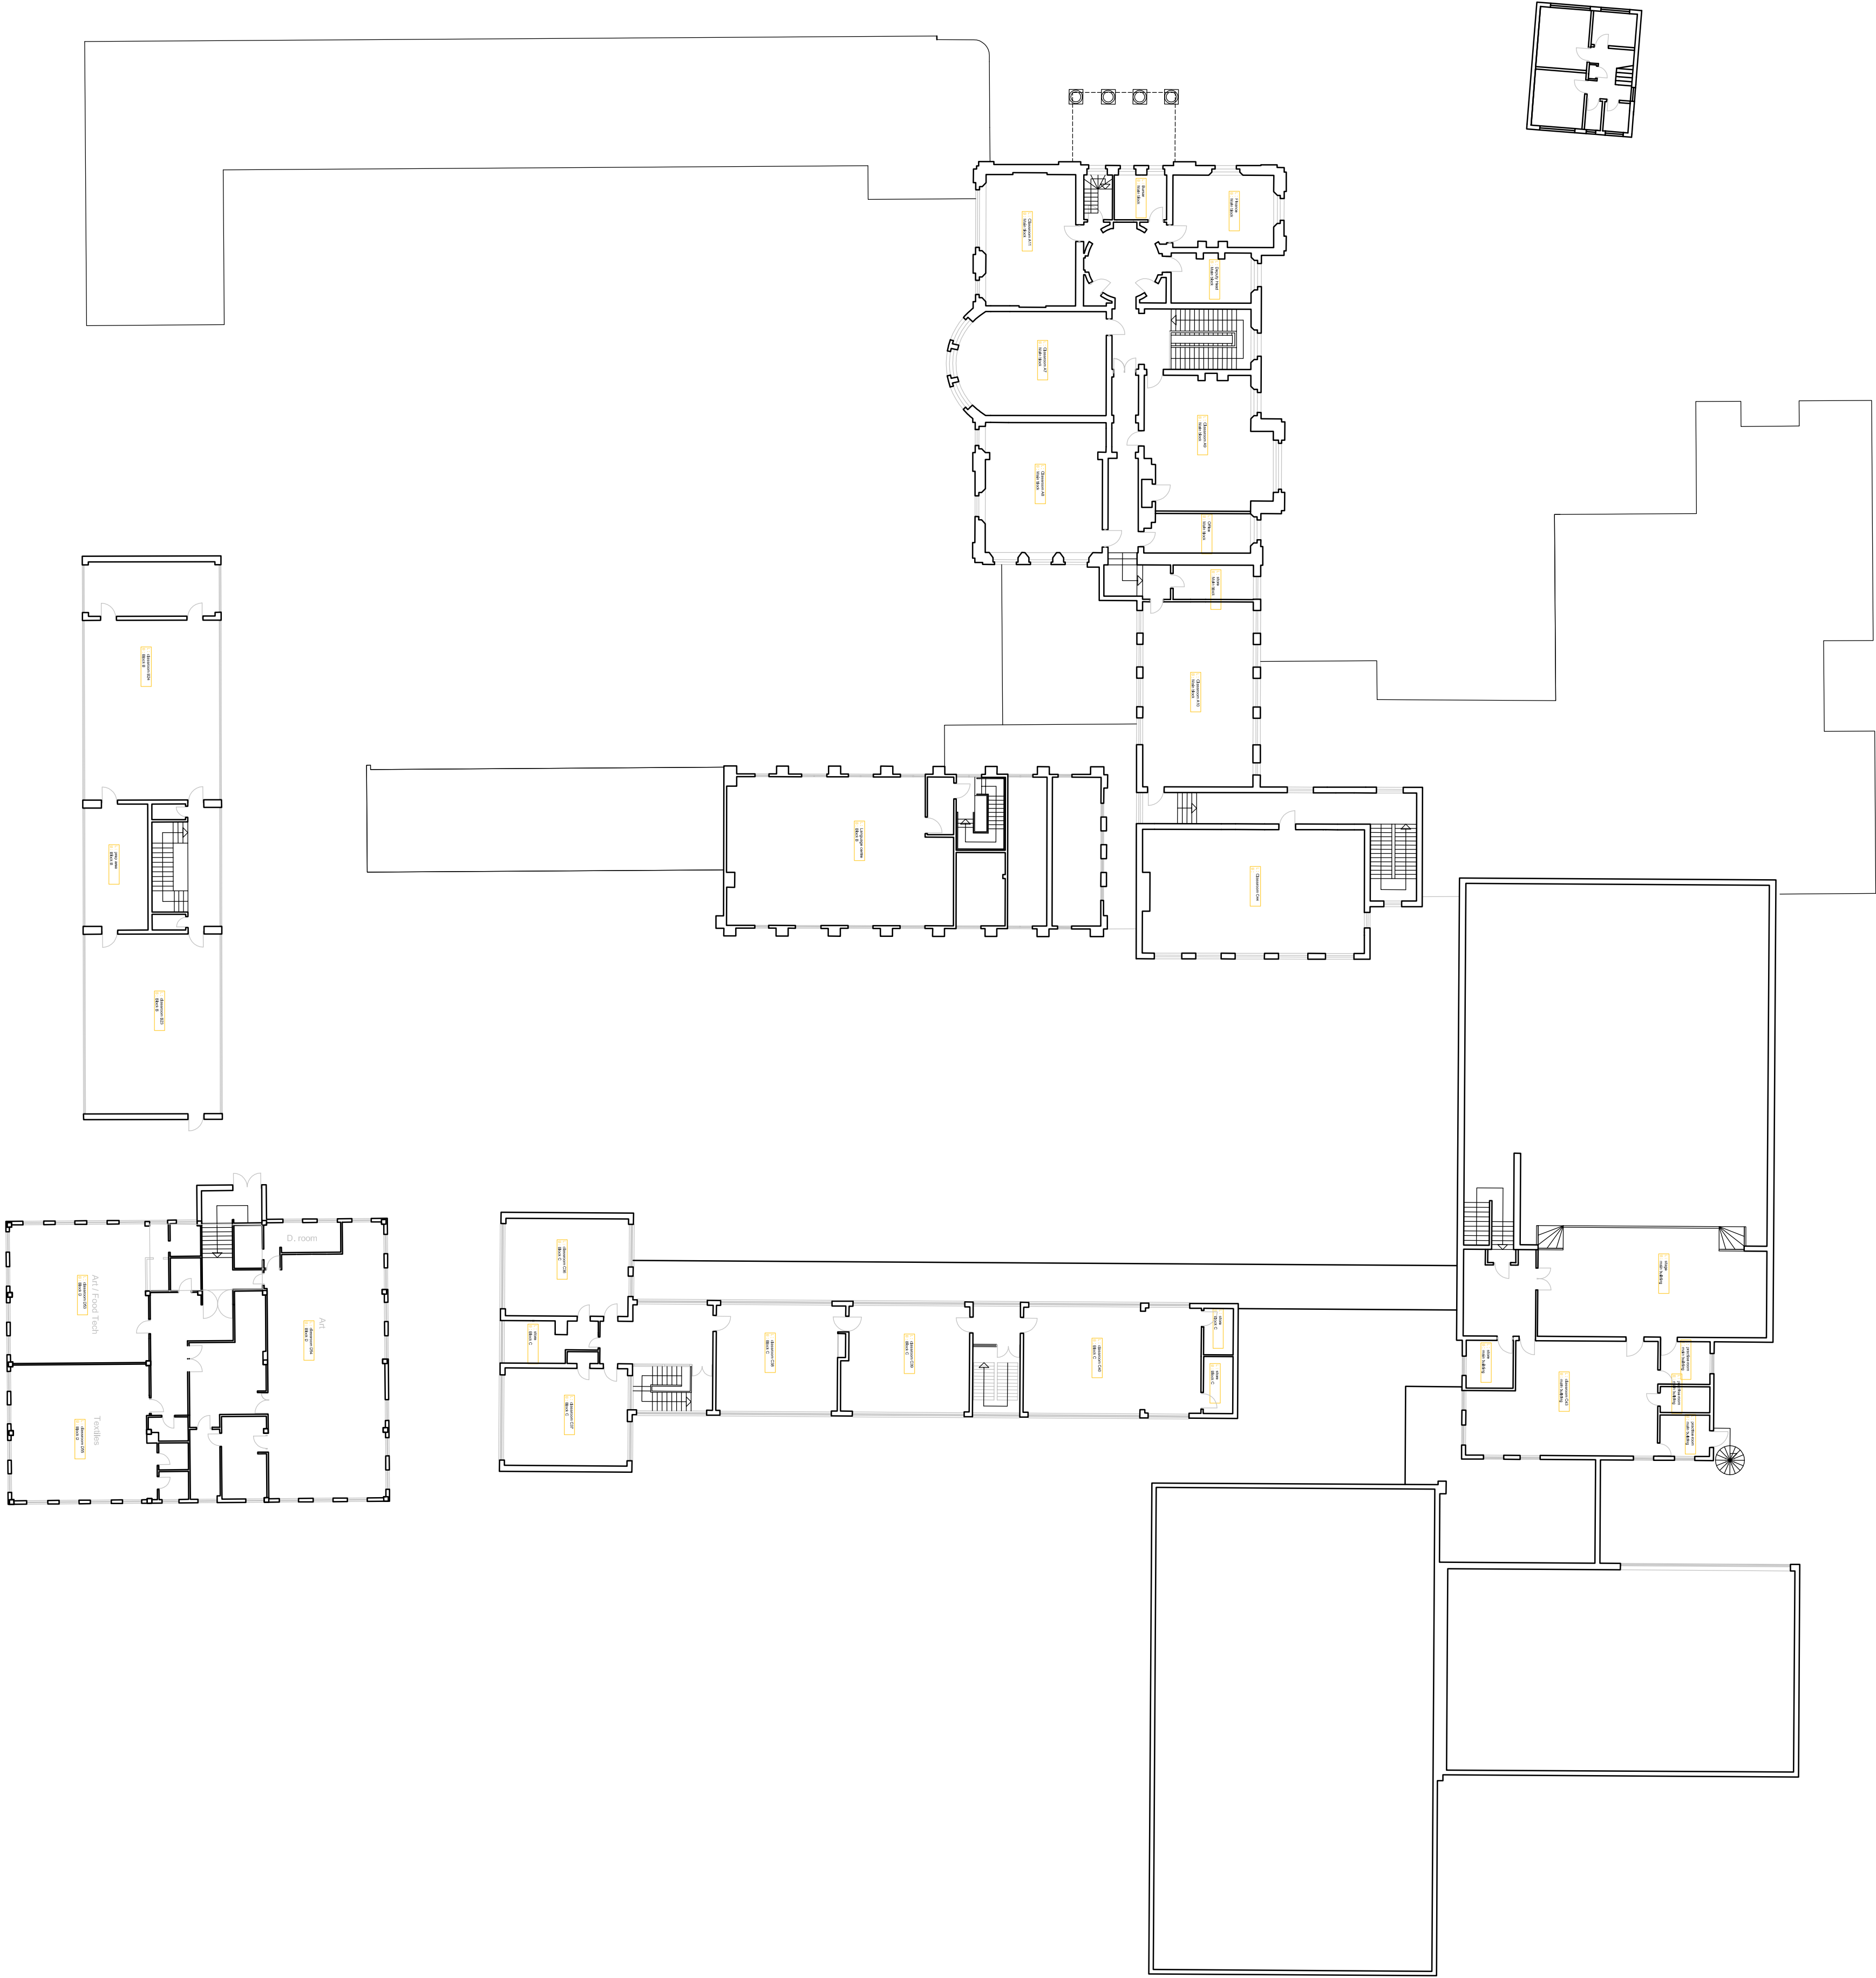


1. This drawing is the copyright of mH Architects Ltd
2. Do not scale this drawing except for local Authority planning purposes
3. All dimensions must be checked on site by the contractor prior to commencement of the works

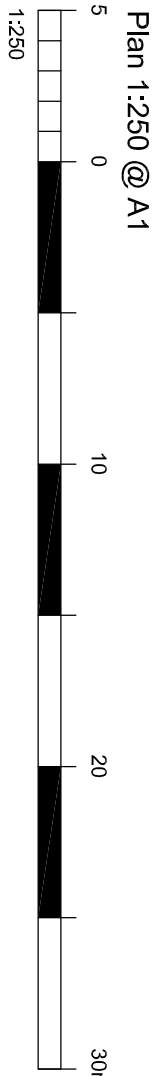

Rev. Revision By Date Check Date

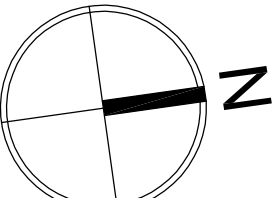

Purbrook Park School
Extensions, Internal Remodelling and External Works
Purbrook Park School, Waterlooville
Purbrook Park School Trust

Project & Drawing title

First Floor Level Plan

All Buildings

as Existing

Drawn	Date	30.06.14	Checked	Date	30.06.14	Scale at A1	1:250
Job N°	13 083	Drawing N°	PL-05	Rev.			
Scale	PLANNING						

Ground Floor Remodelled Building

Southern Gate, Chichester

West Sussex | PO19 8EJ

t: 01243 777448

e: admin@mharchitects.co.uk

m: 07792 401000

Registered in England No 094433

mh

A RCHITECTS