


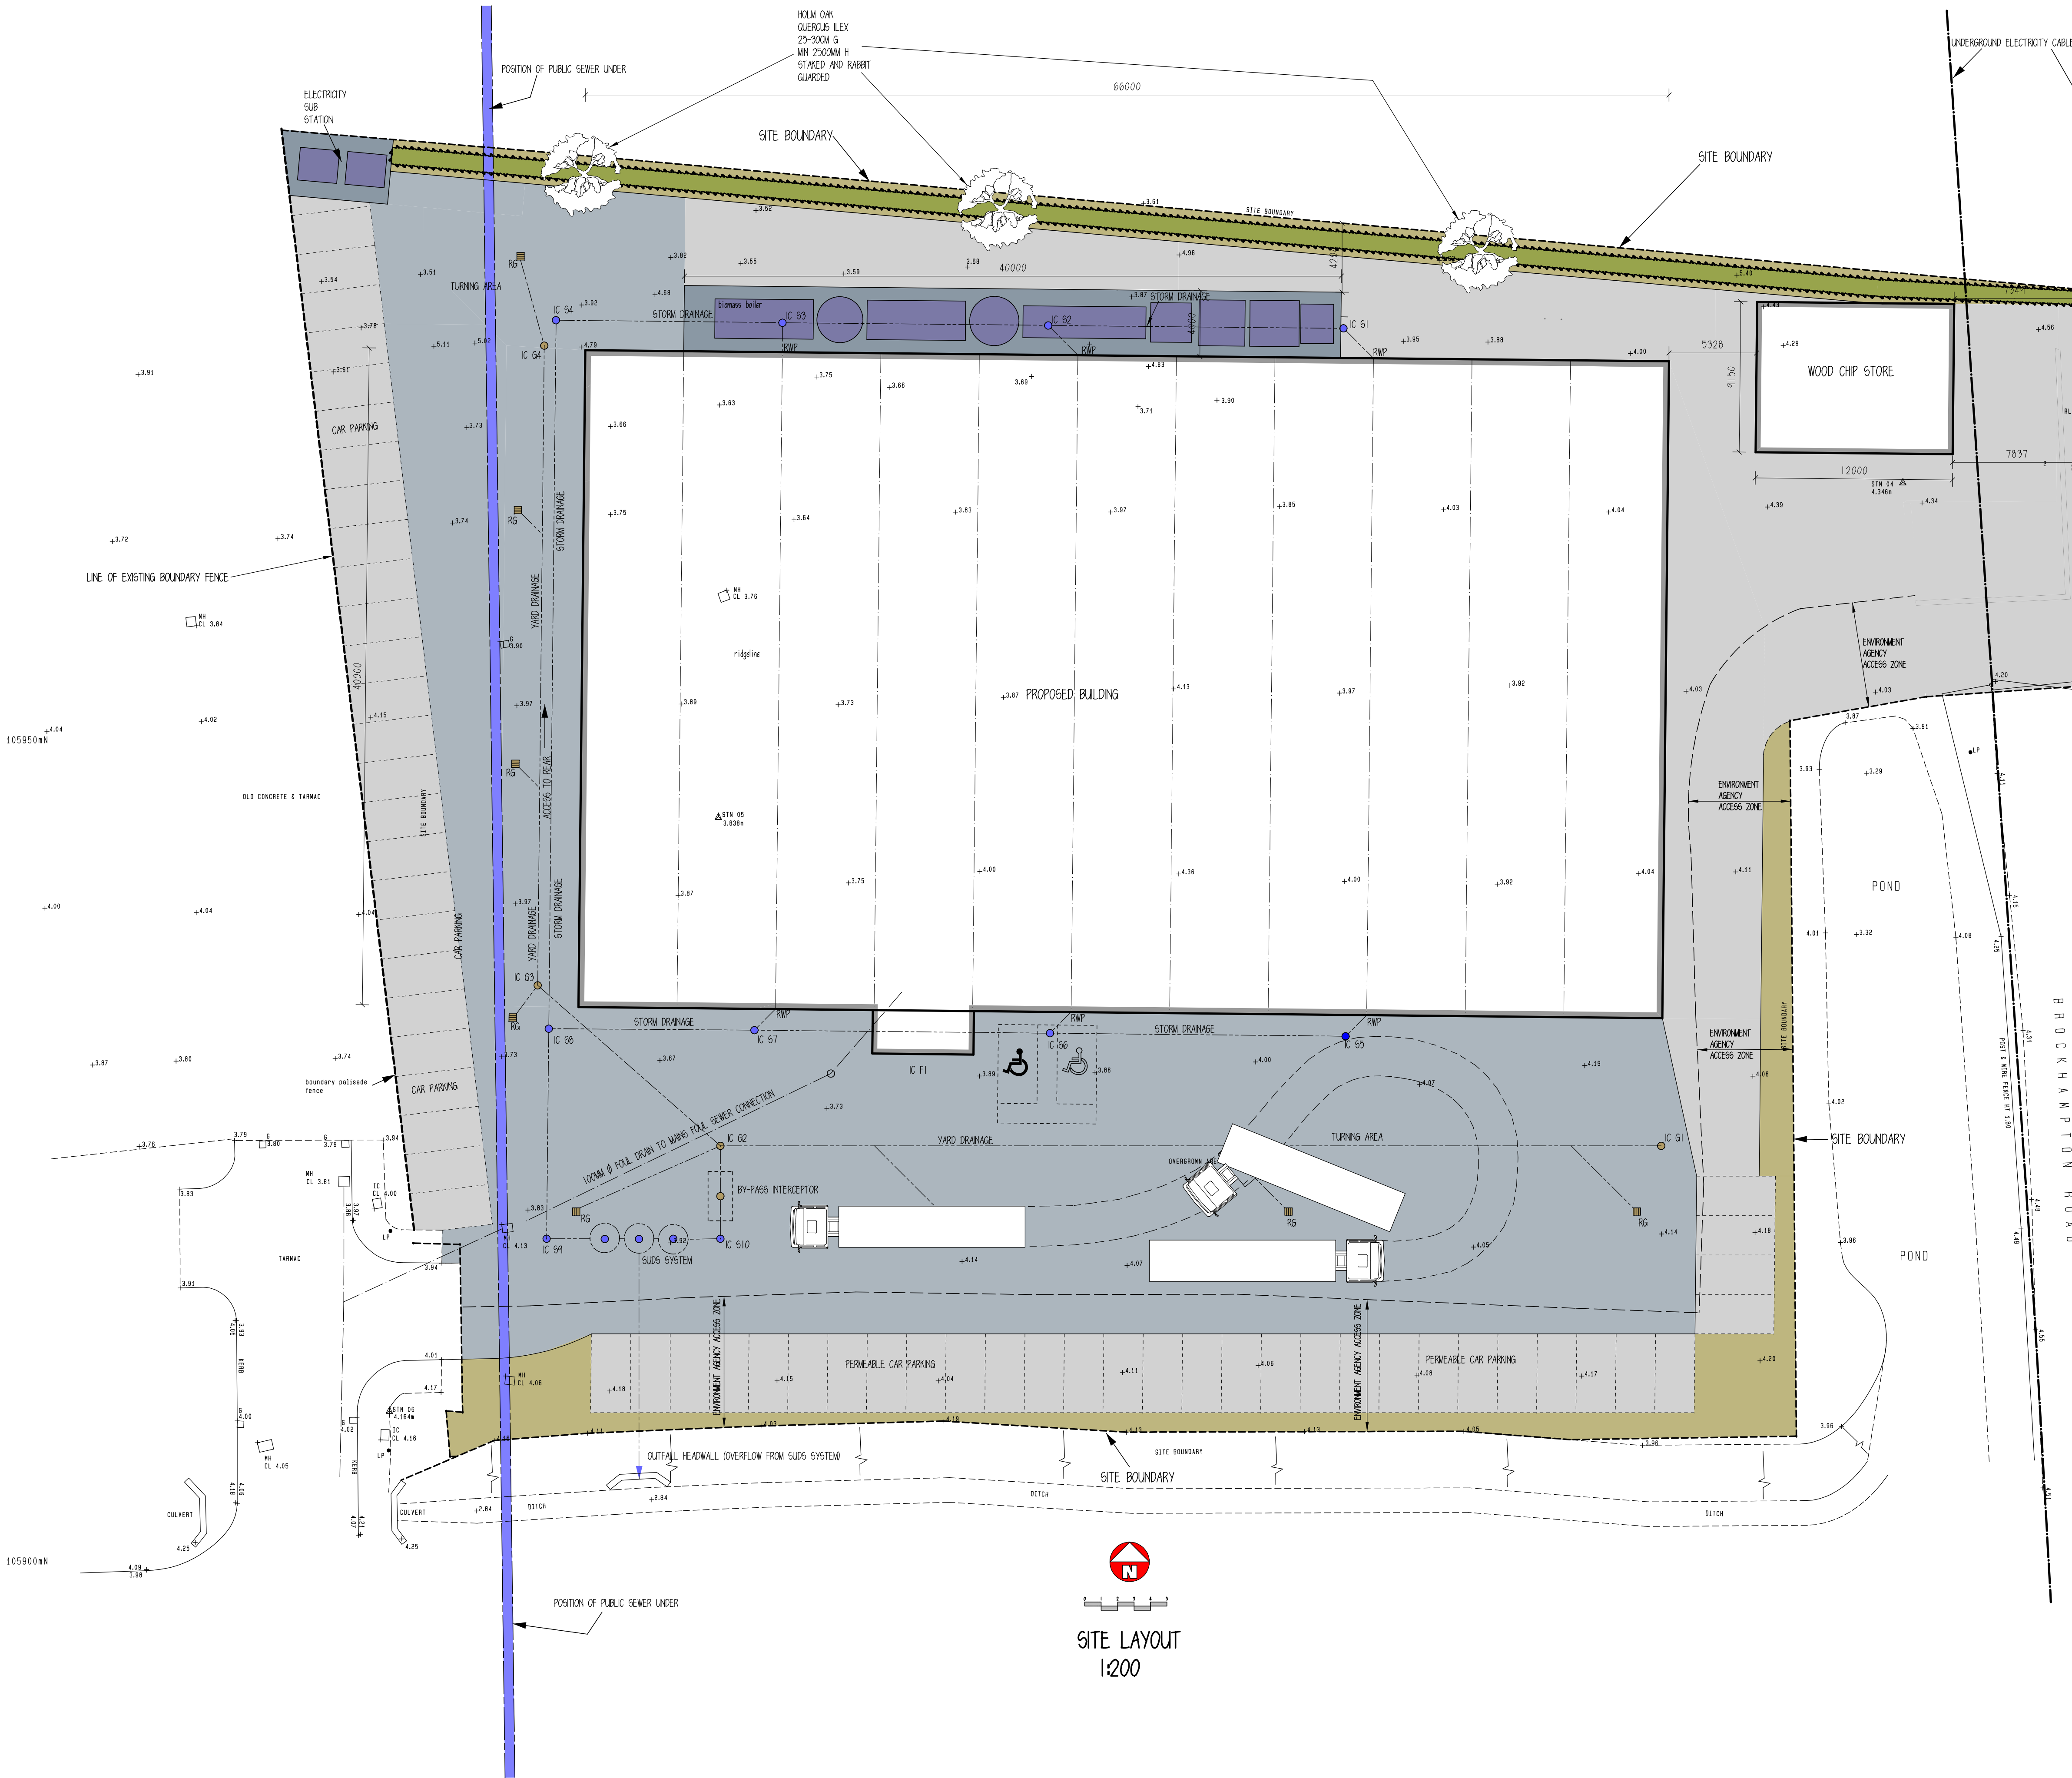

MIXED NATIVE HEDGE
HEDGING PLANTS ARE TO BE 60-80 CM HIGH, 1+1, BAREROOT, HEALTHY AND VIGOROUS TRANSPLANTS TO BE PLANTED IN A DOUBLE STAGGERED ROW, 450MM APART, WITH 7 PLANTS PER LINEAR METRE. ALL TRANSPLANTS SHALL BE PROTECTED WITH A 400MM HIGH PLASTIC SPIRAL RABBIT GUARD SUPPORTED BY A 750MM CANE. THE HEDGE IS TO BE MAINTAINED FOR A PERIOD OF 5 YEARS FOLLOWING PLANTING, ENSURING ADEQUATE WATERING AND FERTILISING IS CARRIED OUT TO ENSURE GOOD ESTABLISHMENT AND THAT ALL DEAD, DISEASED OR DAMAGED PLANTS ARE REPLACED ANNUALLY WHERE REQUIRED. SPECIES MIX TO BE AS FOLLOWS:
40% HAWTHORN (CRATAEGUS MONOGYNA)
30% HAZEL (CORYLUS AVELLANA)
10% BLACKTHORN (PRUNUS SPINOSA)
10% FIELD MAPLE (ACER CAMPESTRE)
10% HOLLY (ILEX AQUIFOLIUM)
INCLUDE ADDITIONAL CLIMBERS/SHRUBS IN HEDGEROW SUCH AS HONEYSUCKLE, GUelder ROSE, DOG ROSE, THE HEDGE IS TO BE GROWN TO A MINIMUM HEIGHT OF 5M WITH SPREAD KEPT IN CHECK TO EXTENT OF THE WIDTH OF THE EARTH BUND ON WHICH IT IS PLANTED.

- NATIVE HEDGE WITH TREE PLANTING ON EARTH BUND
- BUILDING FOOTPRINT 2766.12 M
- CONCRETE 1784 M²
- GRAVEL/PERMEABLE PARKING AREA 1600 M²
- PLANTING AREA 305
- RAISED CONCRETE PLINTH 184 M²
- PLANT
- POSITION OF PUBLIC FOUL SEWER

PROPOSED NEW BUILDING FOR
AHMARRA
PLOT 2, HARTS FARM WAY,
HAVANT, PO9 1FA
1:200 BLOCK PLAN
SITE LAYOUT, DRAINAGE,
LANDSCAPING & PLANTING