


ENTRANCE TIMBER ASSEMBLY

A) Fixed glazing

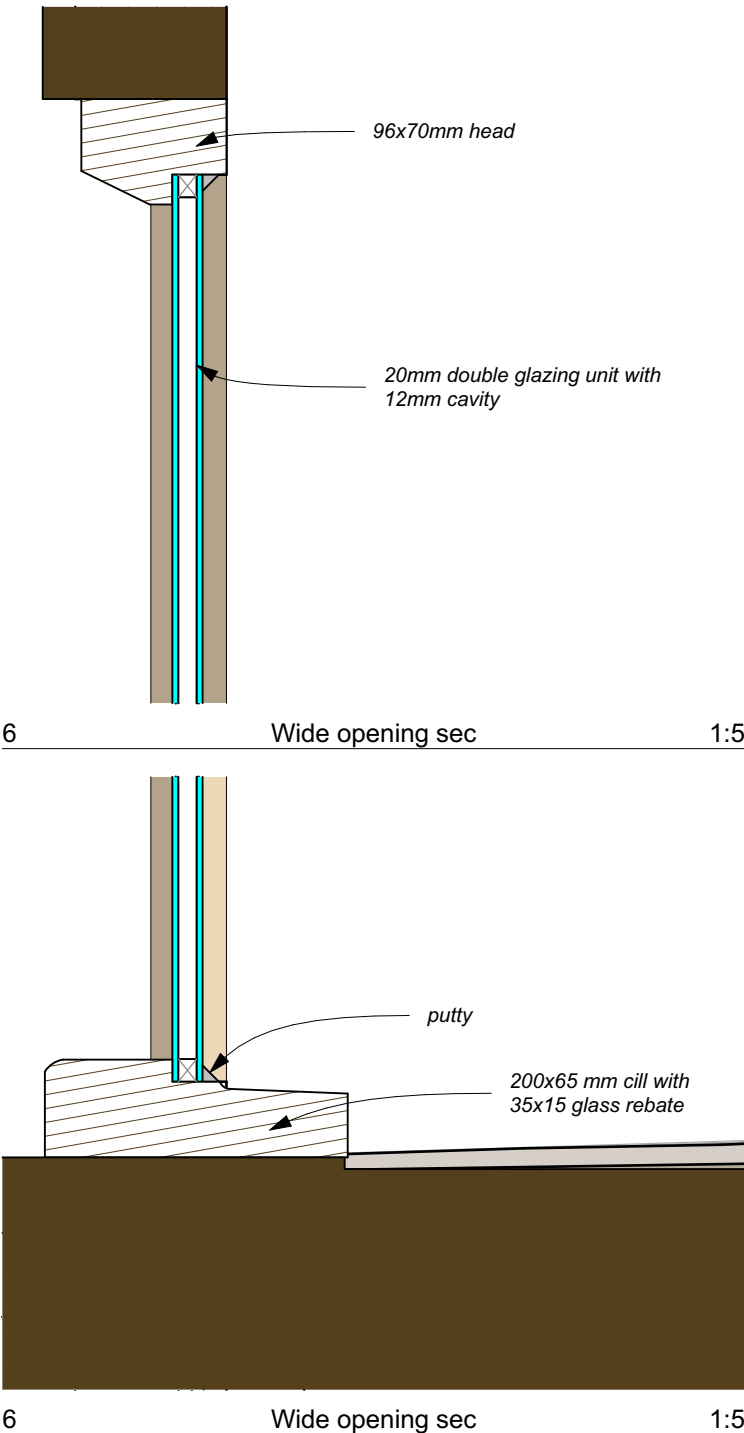

B) Glazed Door

