




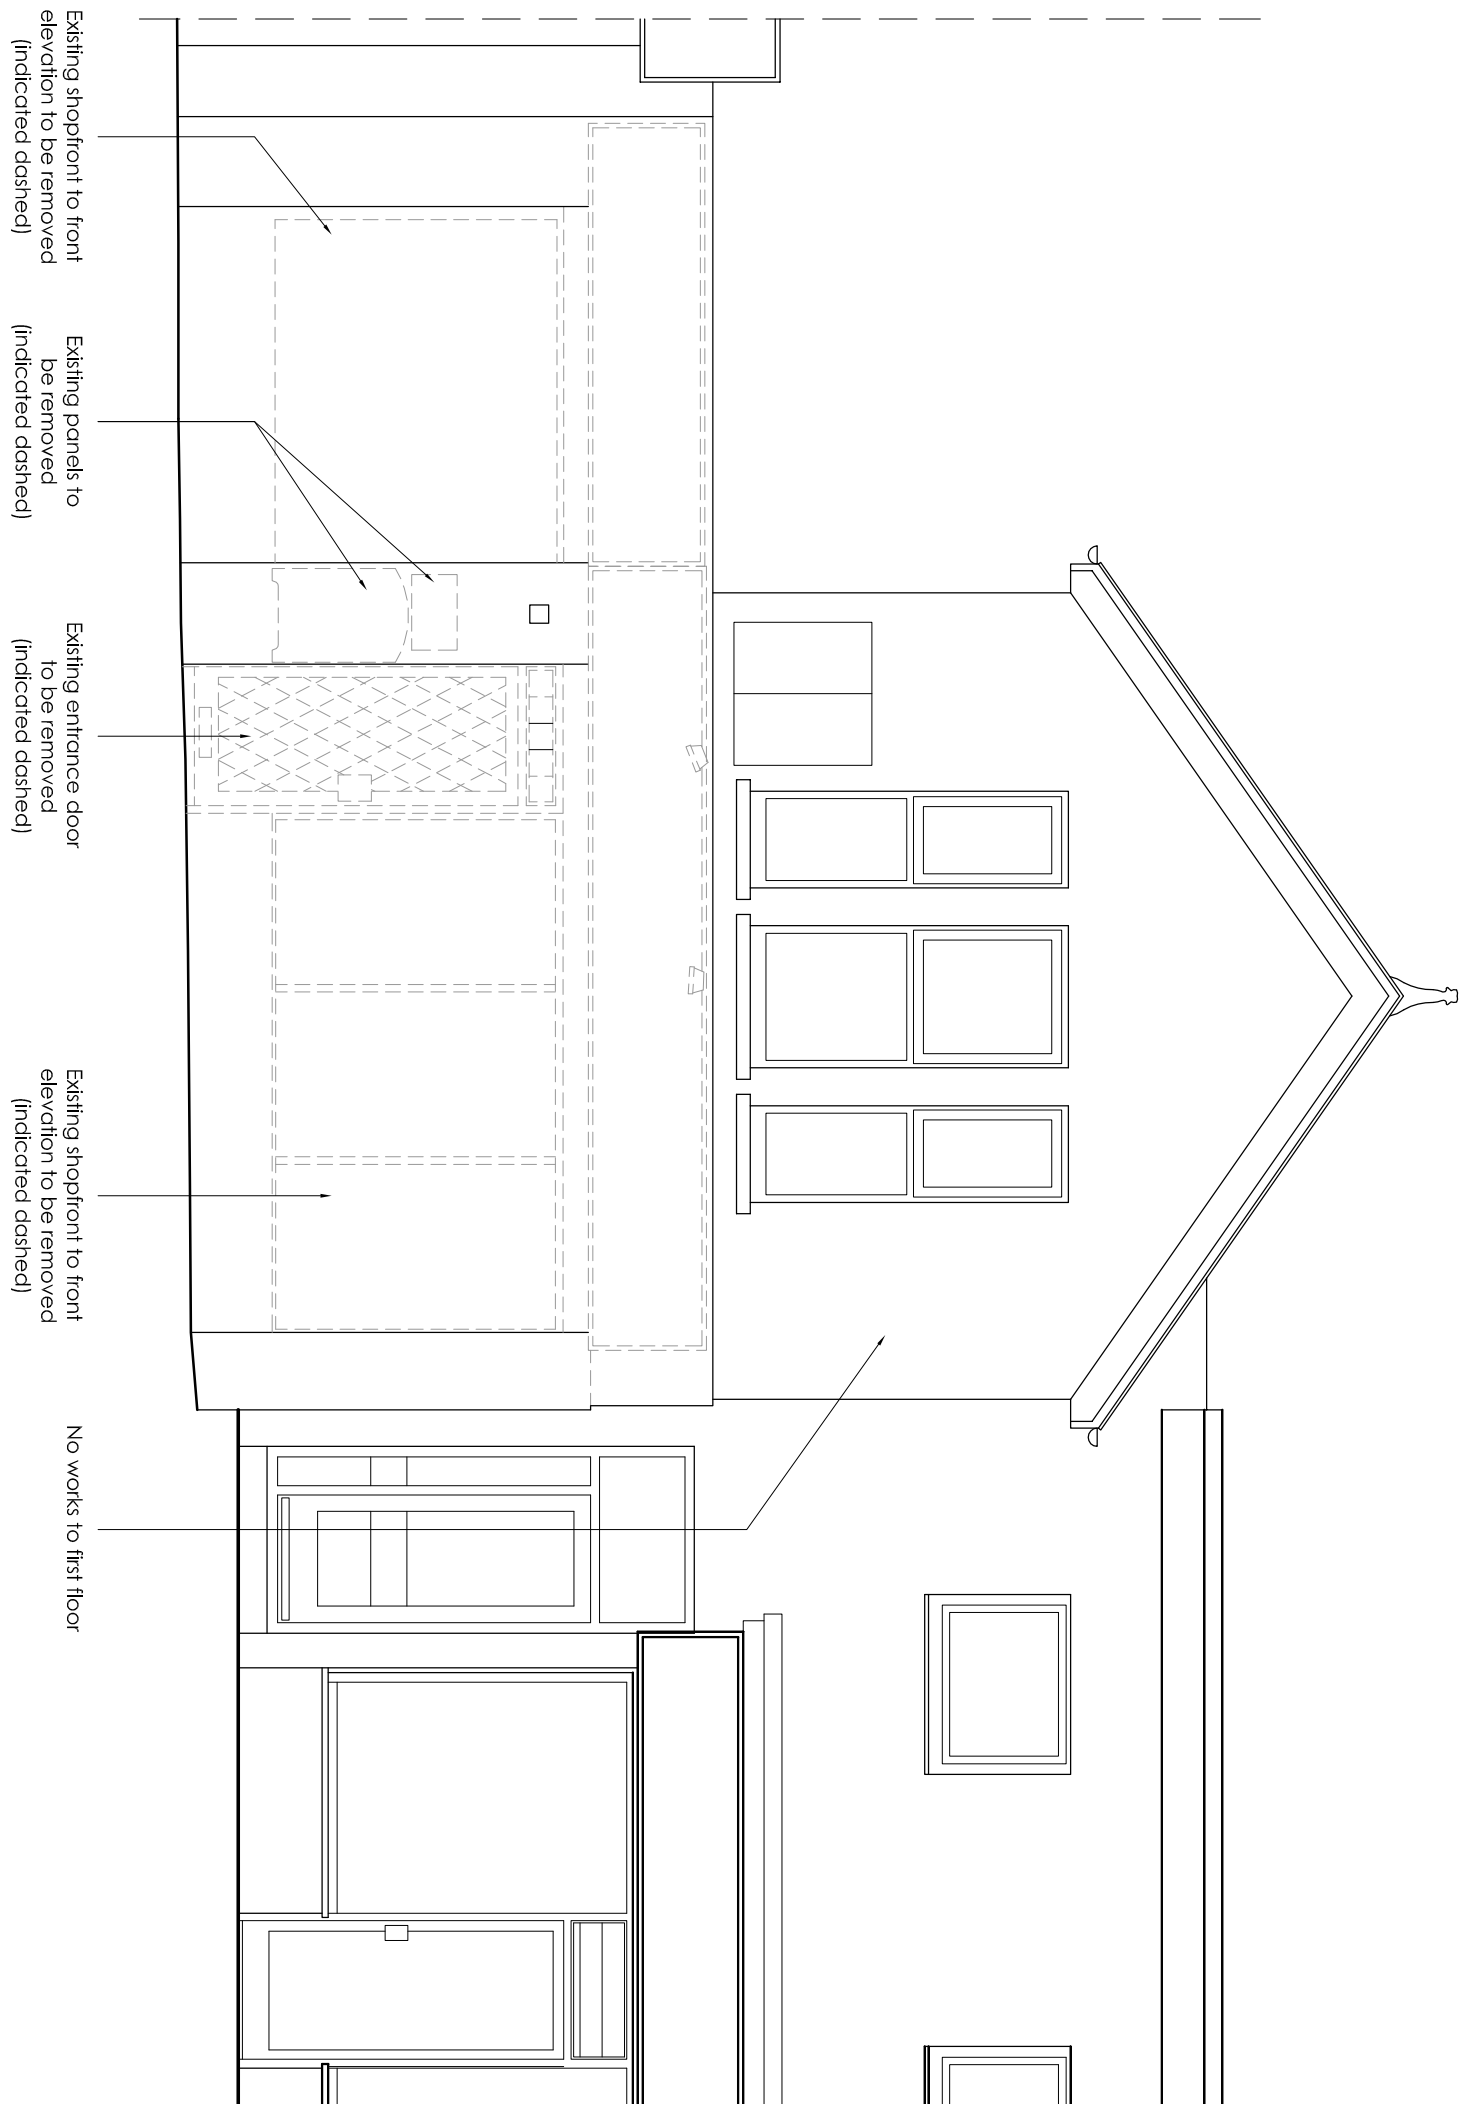


Existing Elevation A - 1:50

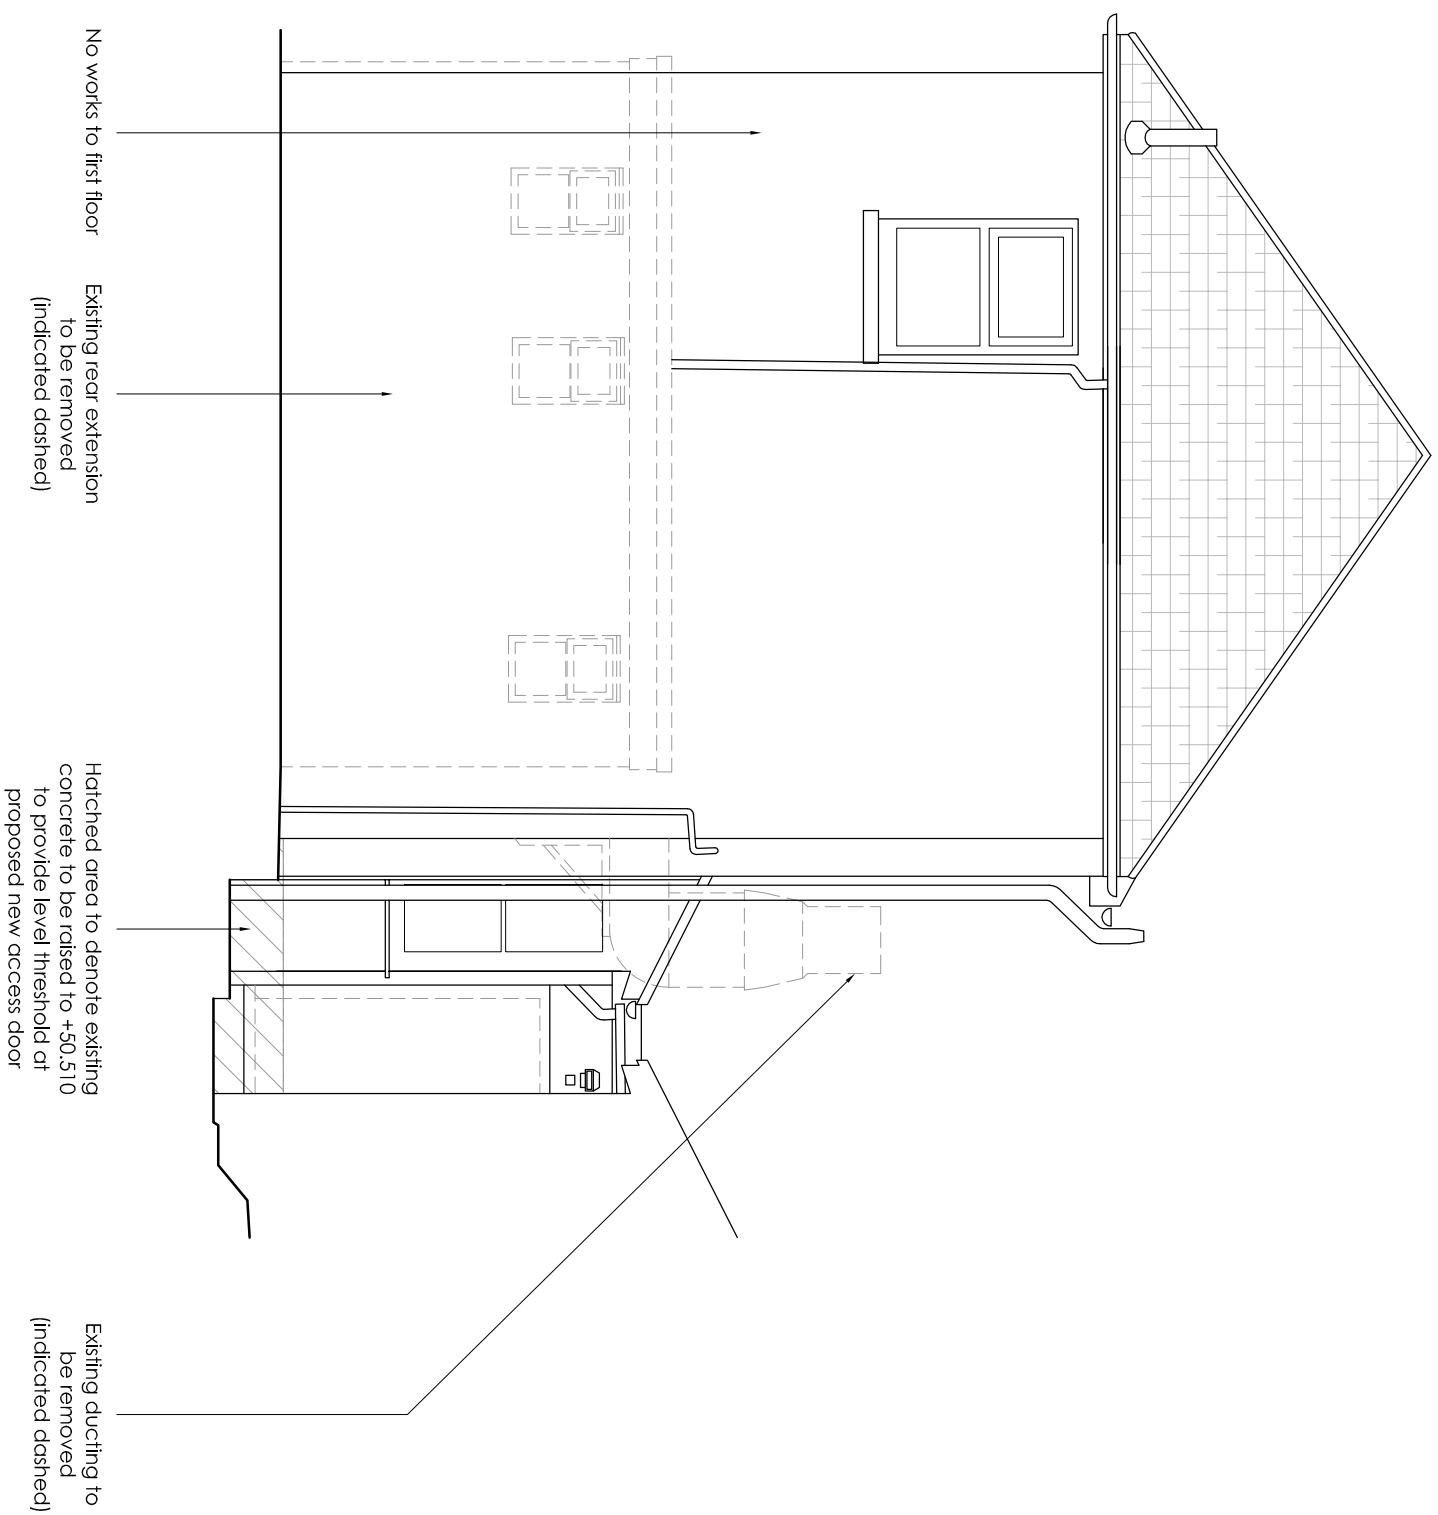

Existing Elevation C - 1:50

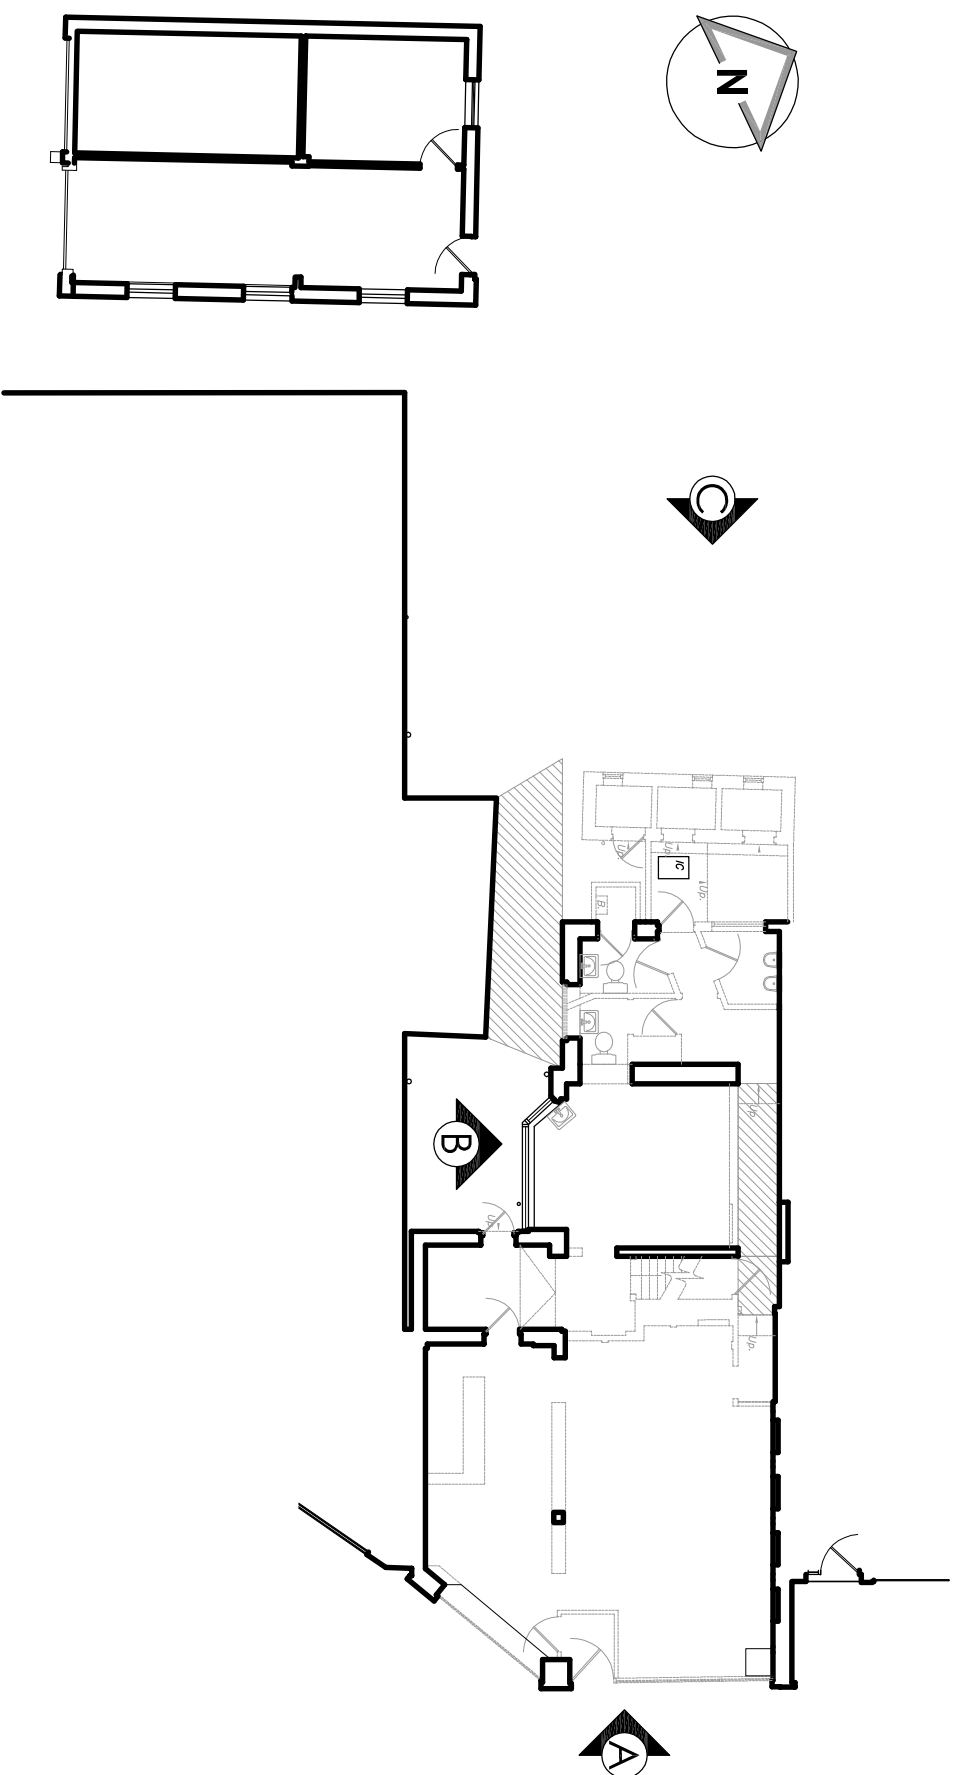

Key Plan - NTS

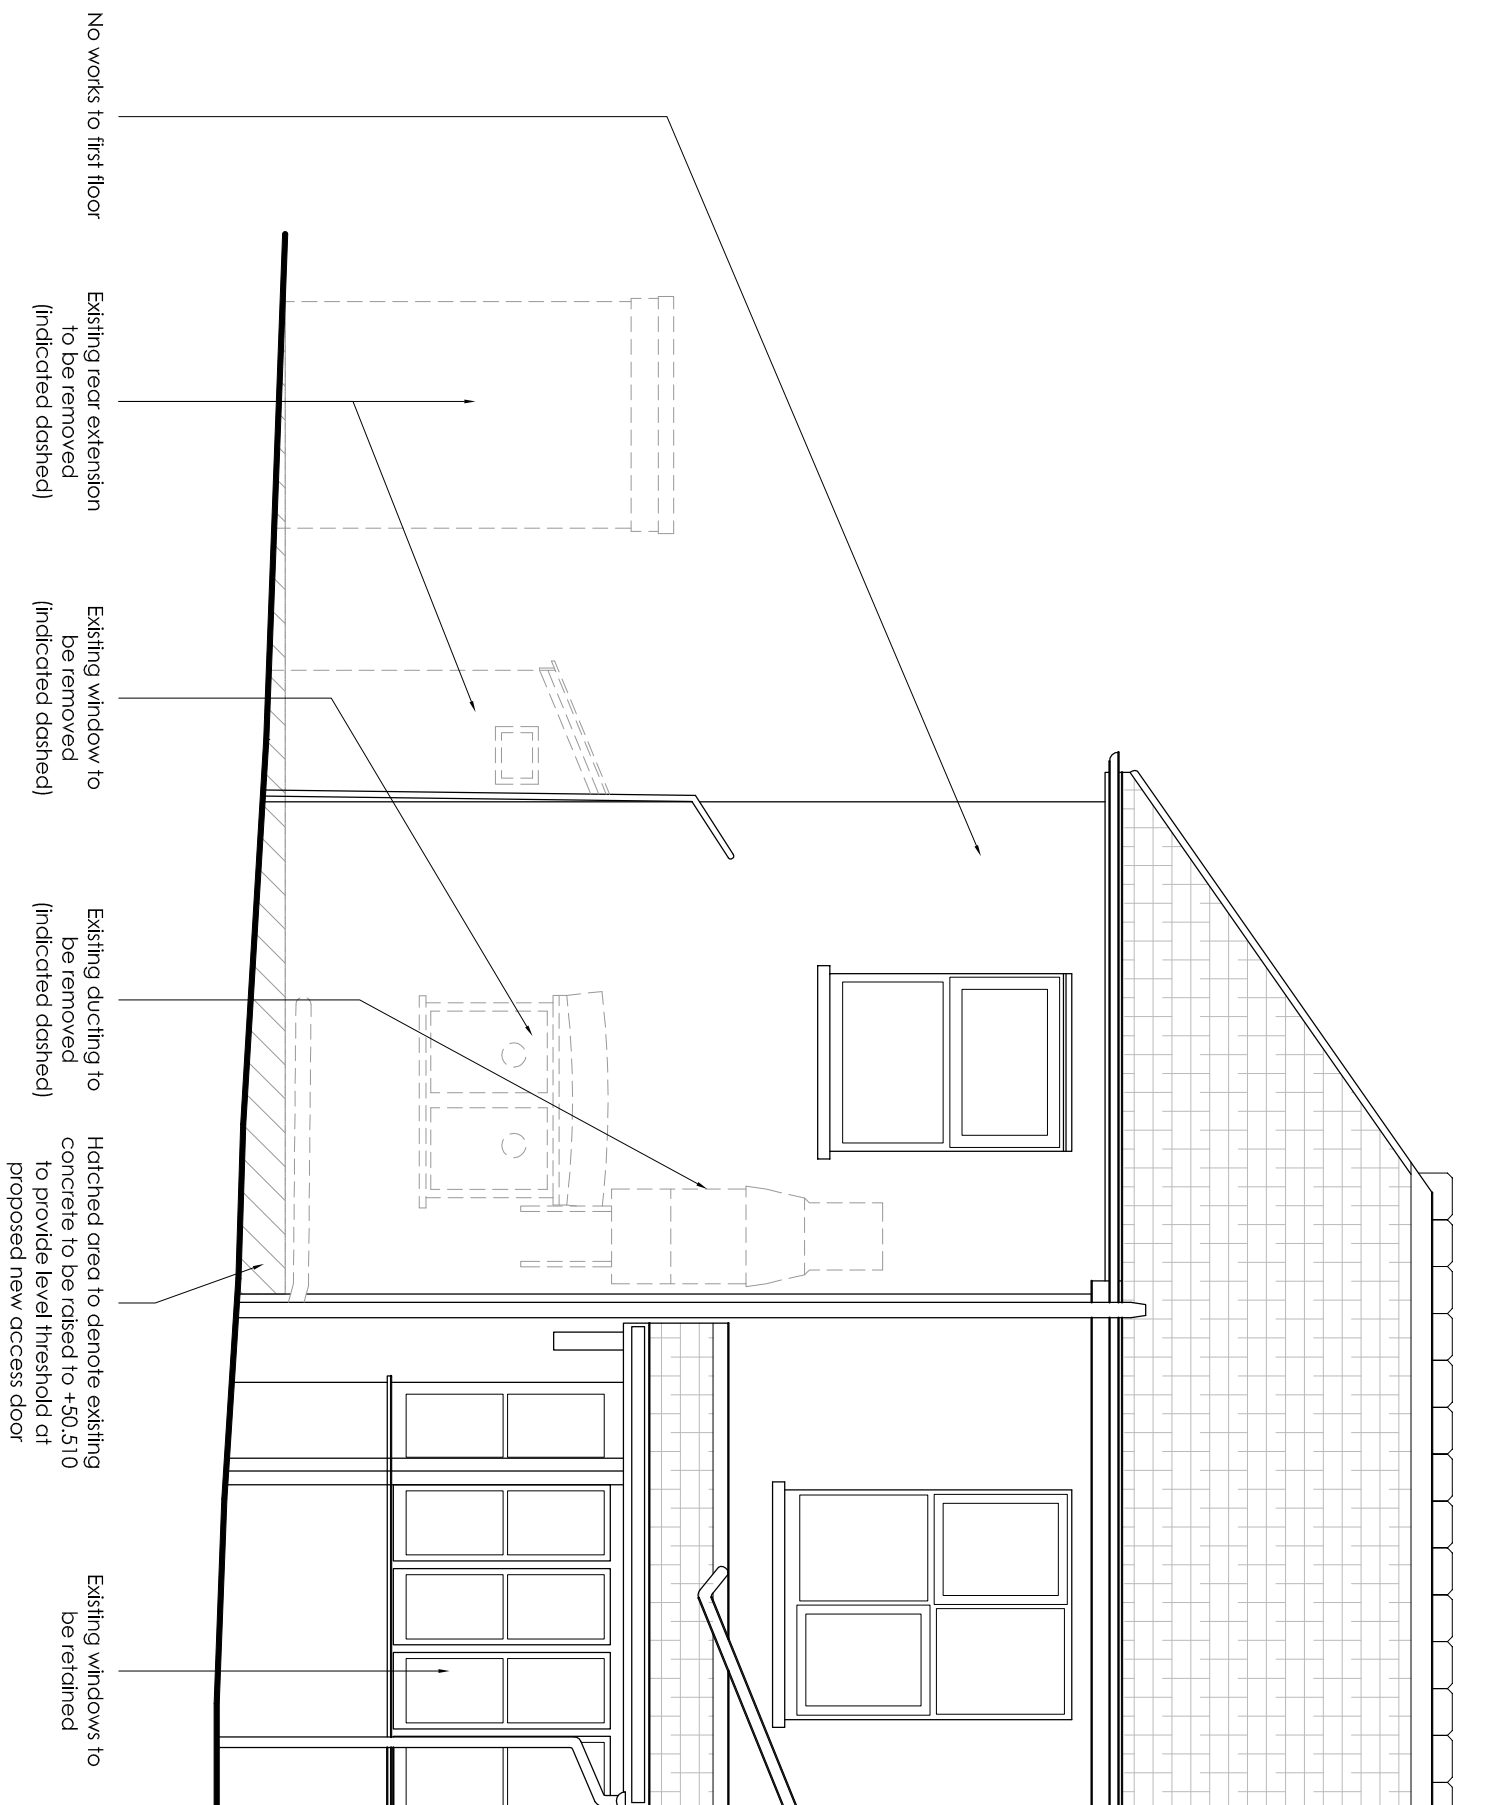


- All dimensions and levels are to be checked on site.
- Any discrepancies are to be reported to the architect before any work commences.
- The drawing shall not be scaled to ascertain any dimensions. Work to figures only.
- The drawing shall not be reproduced without express written permission from AEW.
- The drawing is based on "Greenfield Survey Solutions" drawing no. 198000-14. 0-02. PIS dated 31.07.2017.

DESIGN HAZARD IDENTIFICATION

- Assess survey report required prior to commencement of work
- Assess survey report subject to Building Control approval of fire strategy and access arrangements.
- Build over agreement required due to location of existing inspection chamber.

Initial Issue	12/12/2007	TS	JJS
REQ#	Date	Drawn By: -	Checked By: -
Notes	Purpose of Issue		
52	For Approval		
Issuance Date 11/29/07	Stage 2a - Change of Use		
Client	Private Client		
Project	51 London Road Cowdlin PO8 8UJ		Issue P.1000773

Existing Elevations

date	12/12/2017	drawn	TS
scale	1:50	checked	JJS