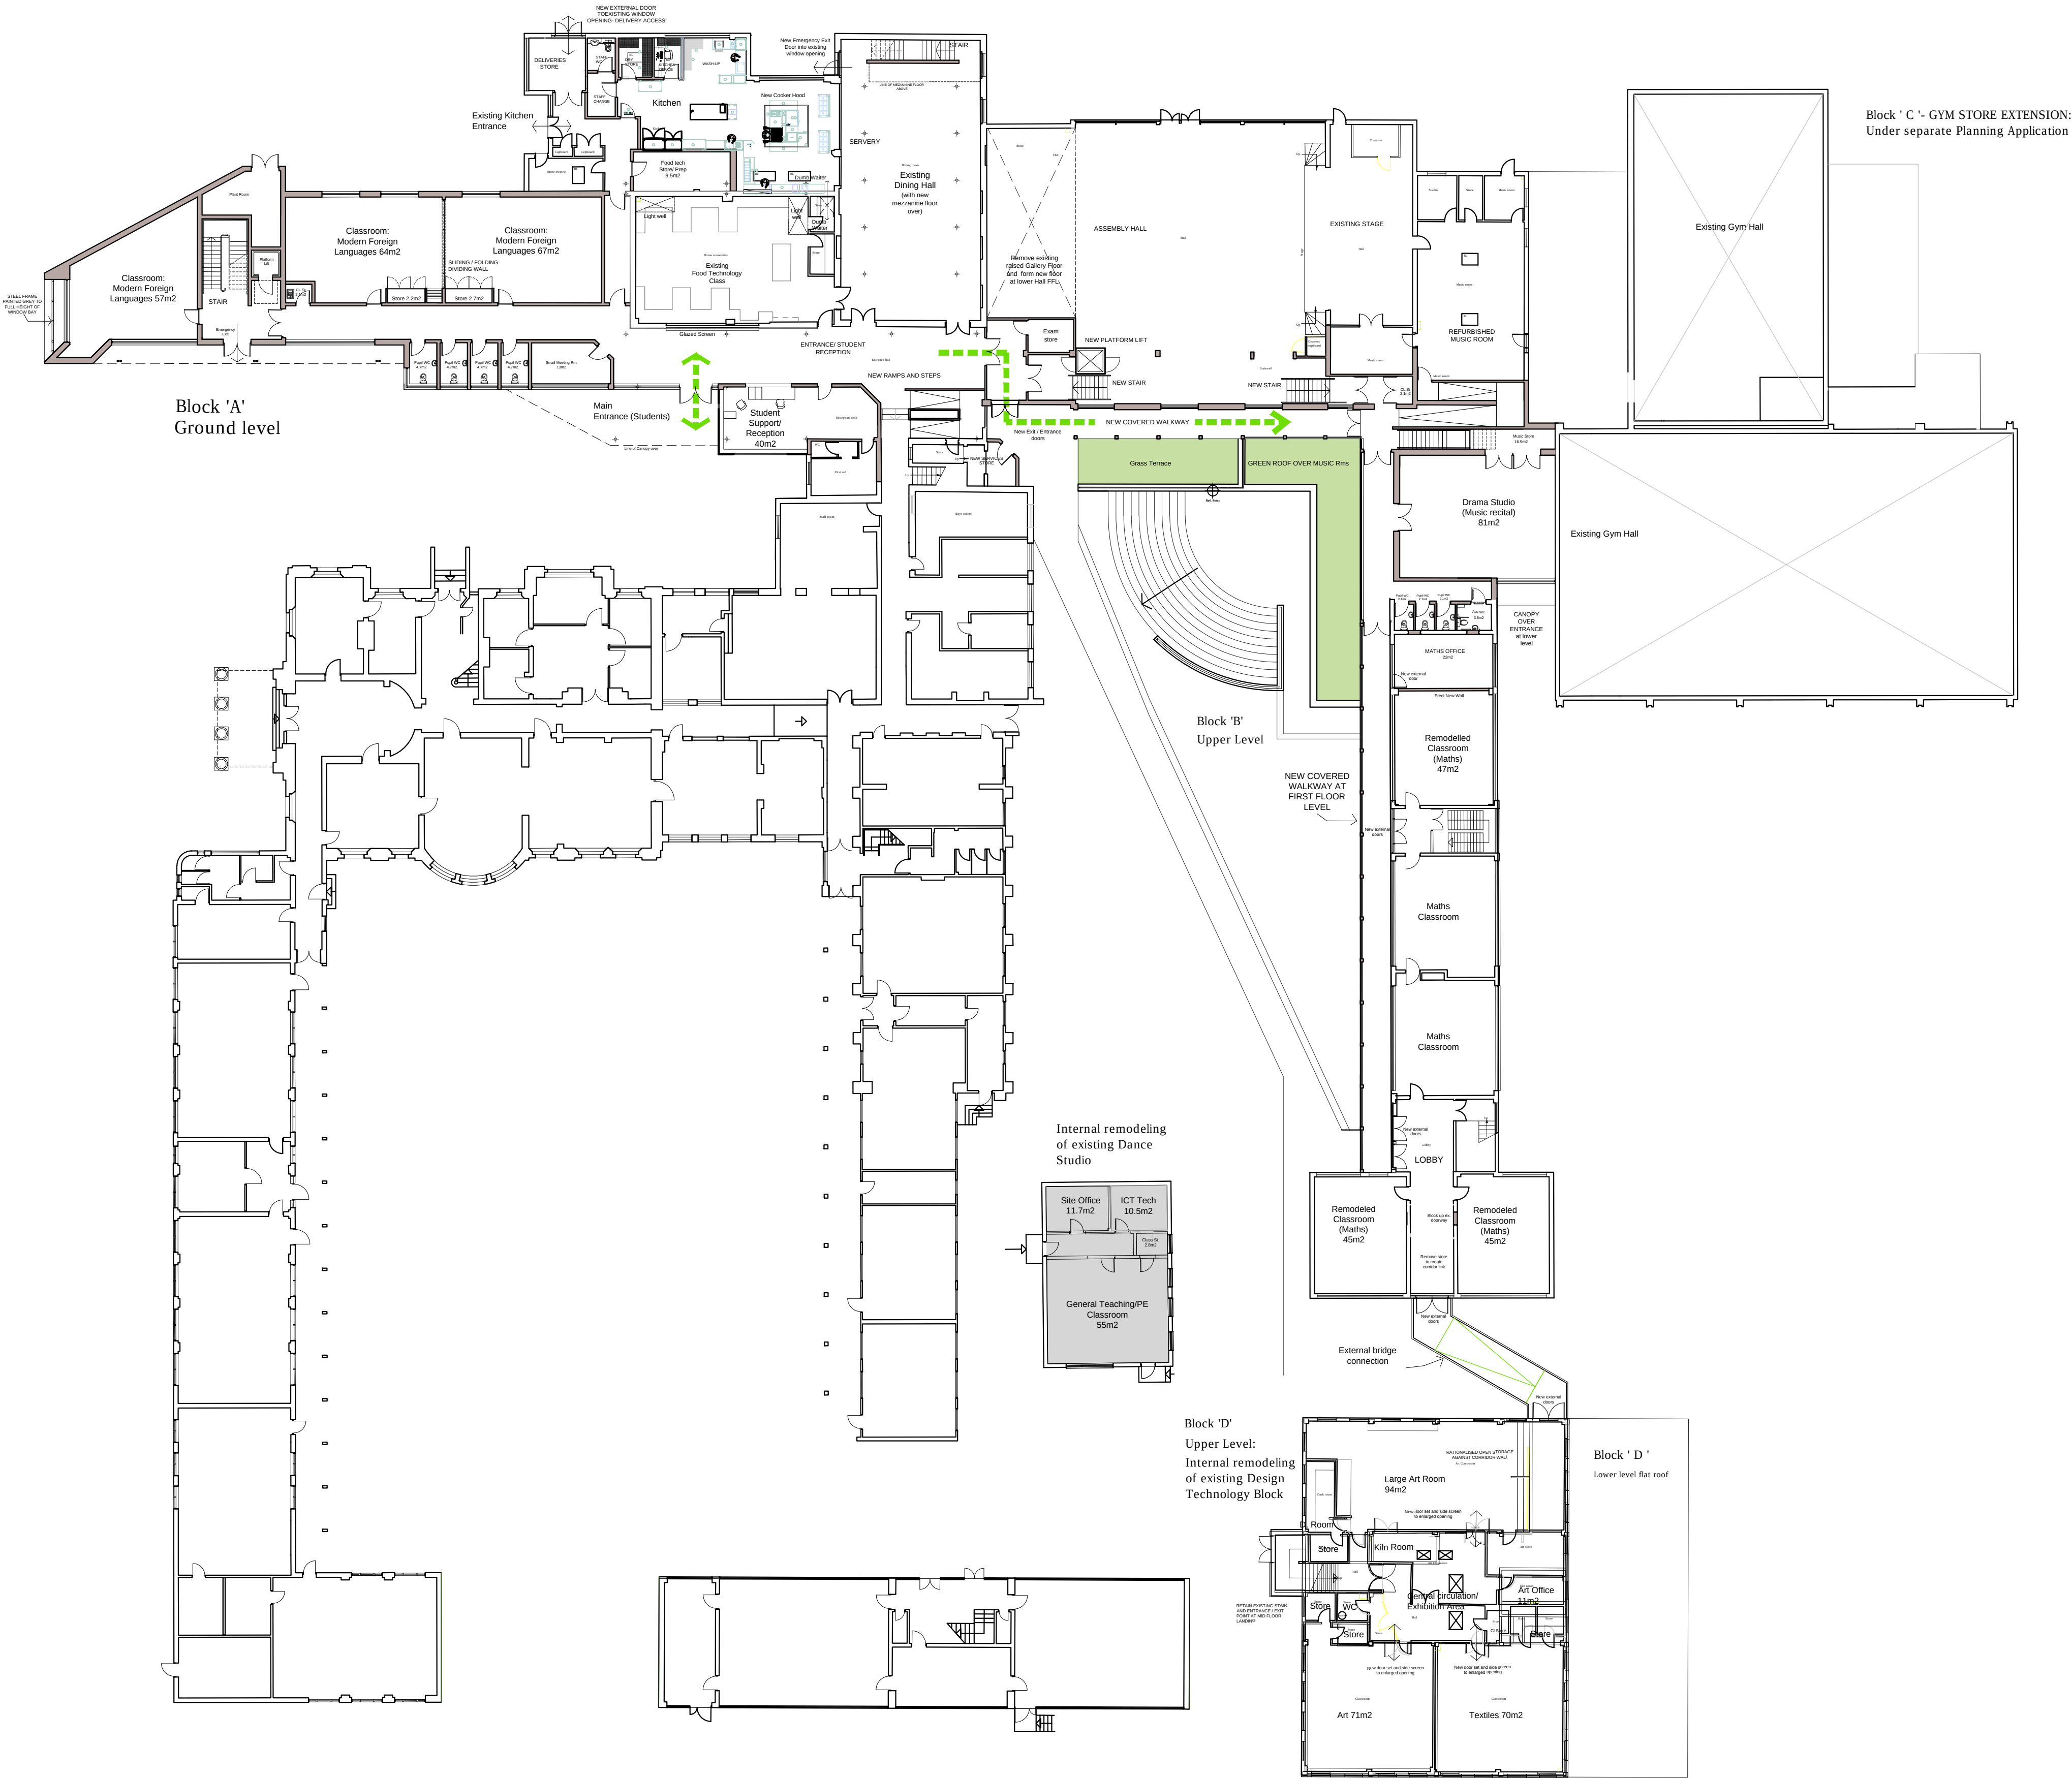


Purbrook Park School

Extensions, Internal Remodelling and External Works
Purbrook Park School, Waterlooville
Purbrook Park School Trust

Project & Drawing title
Ground Level Plan (at Block A)
as Proposed
Overall

Drawn	Date	Checked	Date	Scale at A1
PT	30.06.14	HG	30.06.14	1:250
Job N°	13 083	Drawing N°	PL-06	Rev.
Status				A

PLANNING

Ground Floor / Bicentennial Building
Southern Gate | Chichester
West Sussex | PO19 8EZ

T. 01243 774748
e. admin@mharchitects.co.uk
www.mharchitects.co.uk

Limited Company
Registered in England No.1994923

