



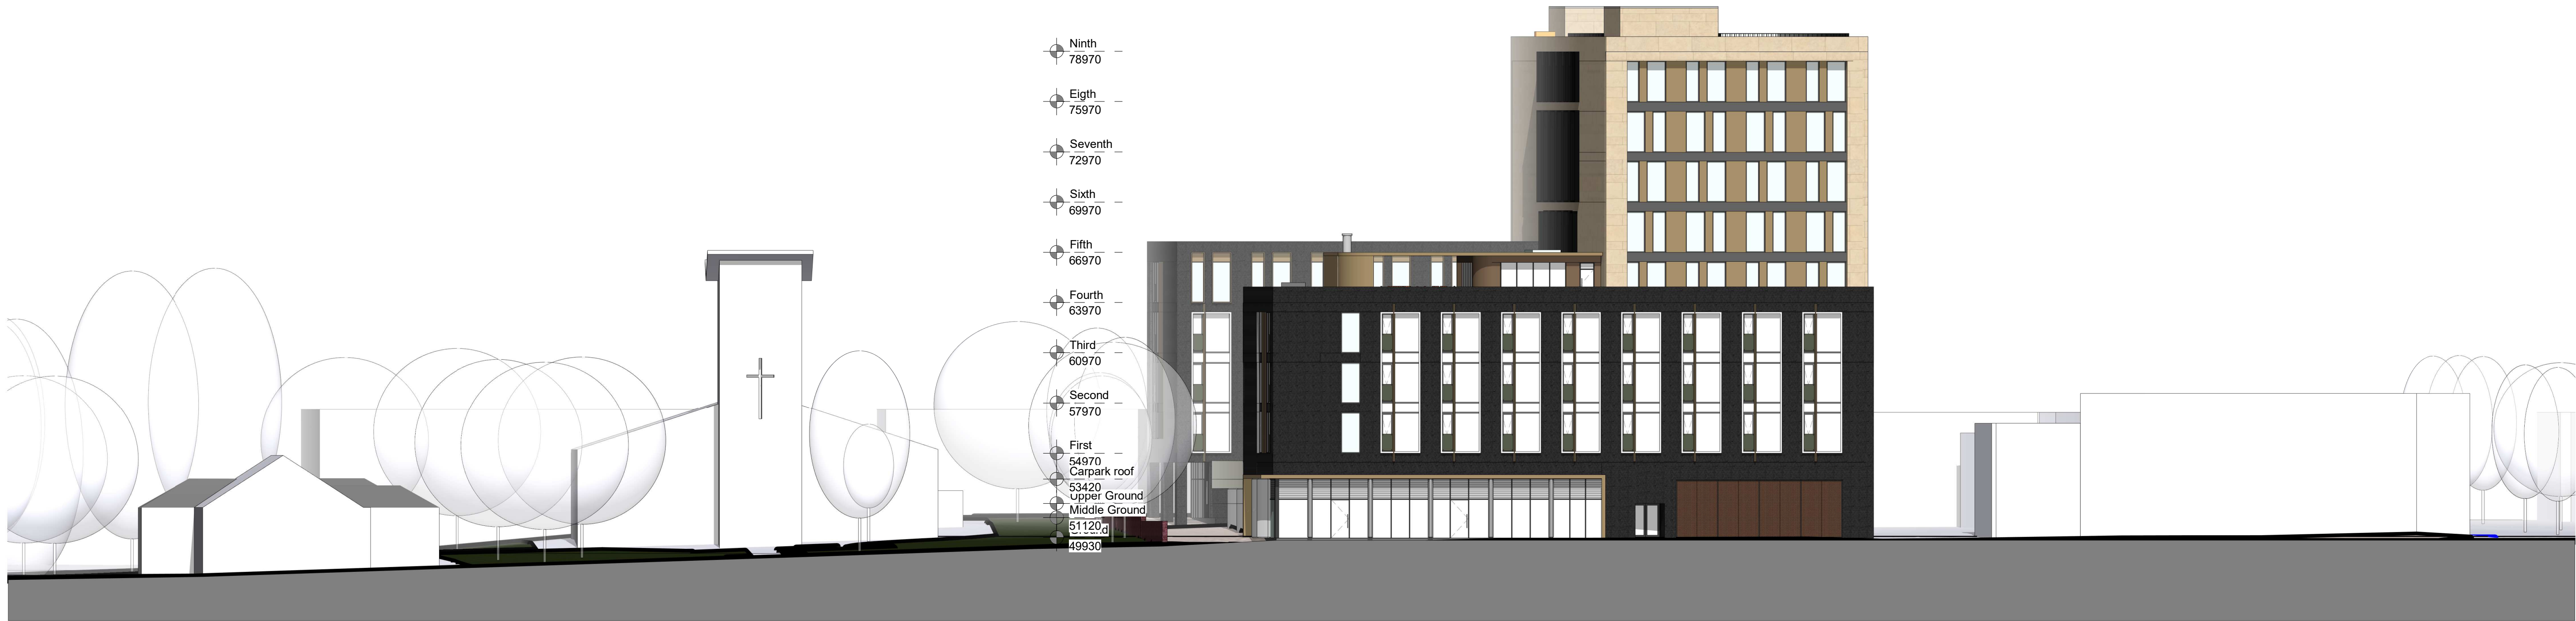

1 **30 - South West Street Elevation**
30 Scale - 1 : 200

GENERAL NOTES

- All drawings are subject to Planning and Building Control consent.
- Do not scale drawings, if in doubt ask.
- The details shown are for design intent purposes only and are subject to further design development with suppliers and sub-contractors.
- Proposals subject to consultation and approval from Building Control Approved Inspector.
- Setting out dimensions should be checked on-site prior to construction and any discrepancies and/or omissions should be reported to the Architect immediately.
- Proposals indicated are subject to ongoing coordination and review, with M&E and structural engineers, building control, the planning authority.

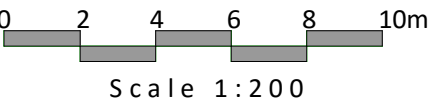

A 21.12.17 Planning Issue			LM	AE
Rev.	Date	Details	Drawn/Checked	
Issued for:				
PLANNING				
Project/Client:			Project No:	
Wellington Way			17057	
Waterlooville			Dwg No:	
			30	
			Rev:	
			A	
Drawing:			Scale:	
South West Street View			1 : 200 @ A1	
Drawn By:		Date:		
AE		12/18/17		
Checked By:		Date:		
AE		12/18/17		



27 Glasshouse Studios, Fryern Court Road, Fordingbridge
Hampshire, SP6 1QX T: (01425) 655806/653639

© Brightspace Architects Ltd. Contractors must work only to figured dimensions which are to be checked on site.
Registered Office : 12 Northover Rd, Pennington, Lymington, Hampshire, SO41 8GJ. Registered Number - 07395008