


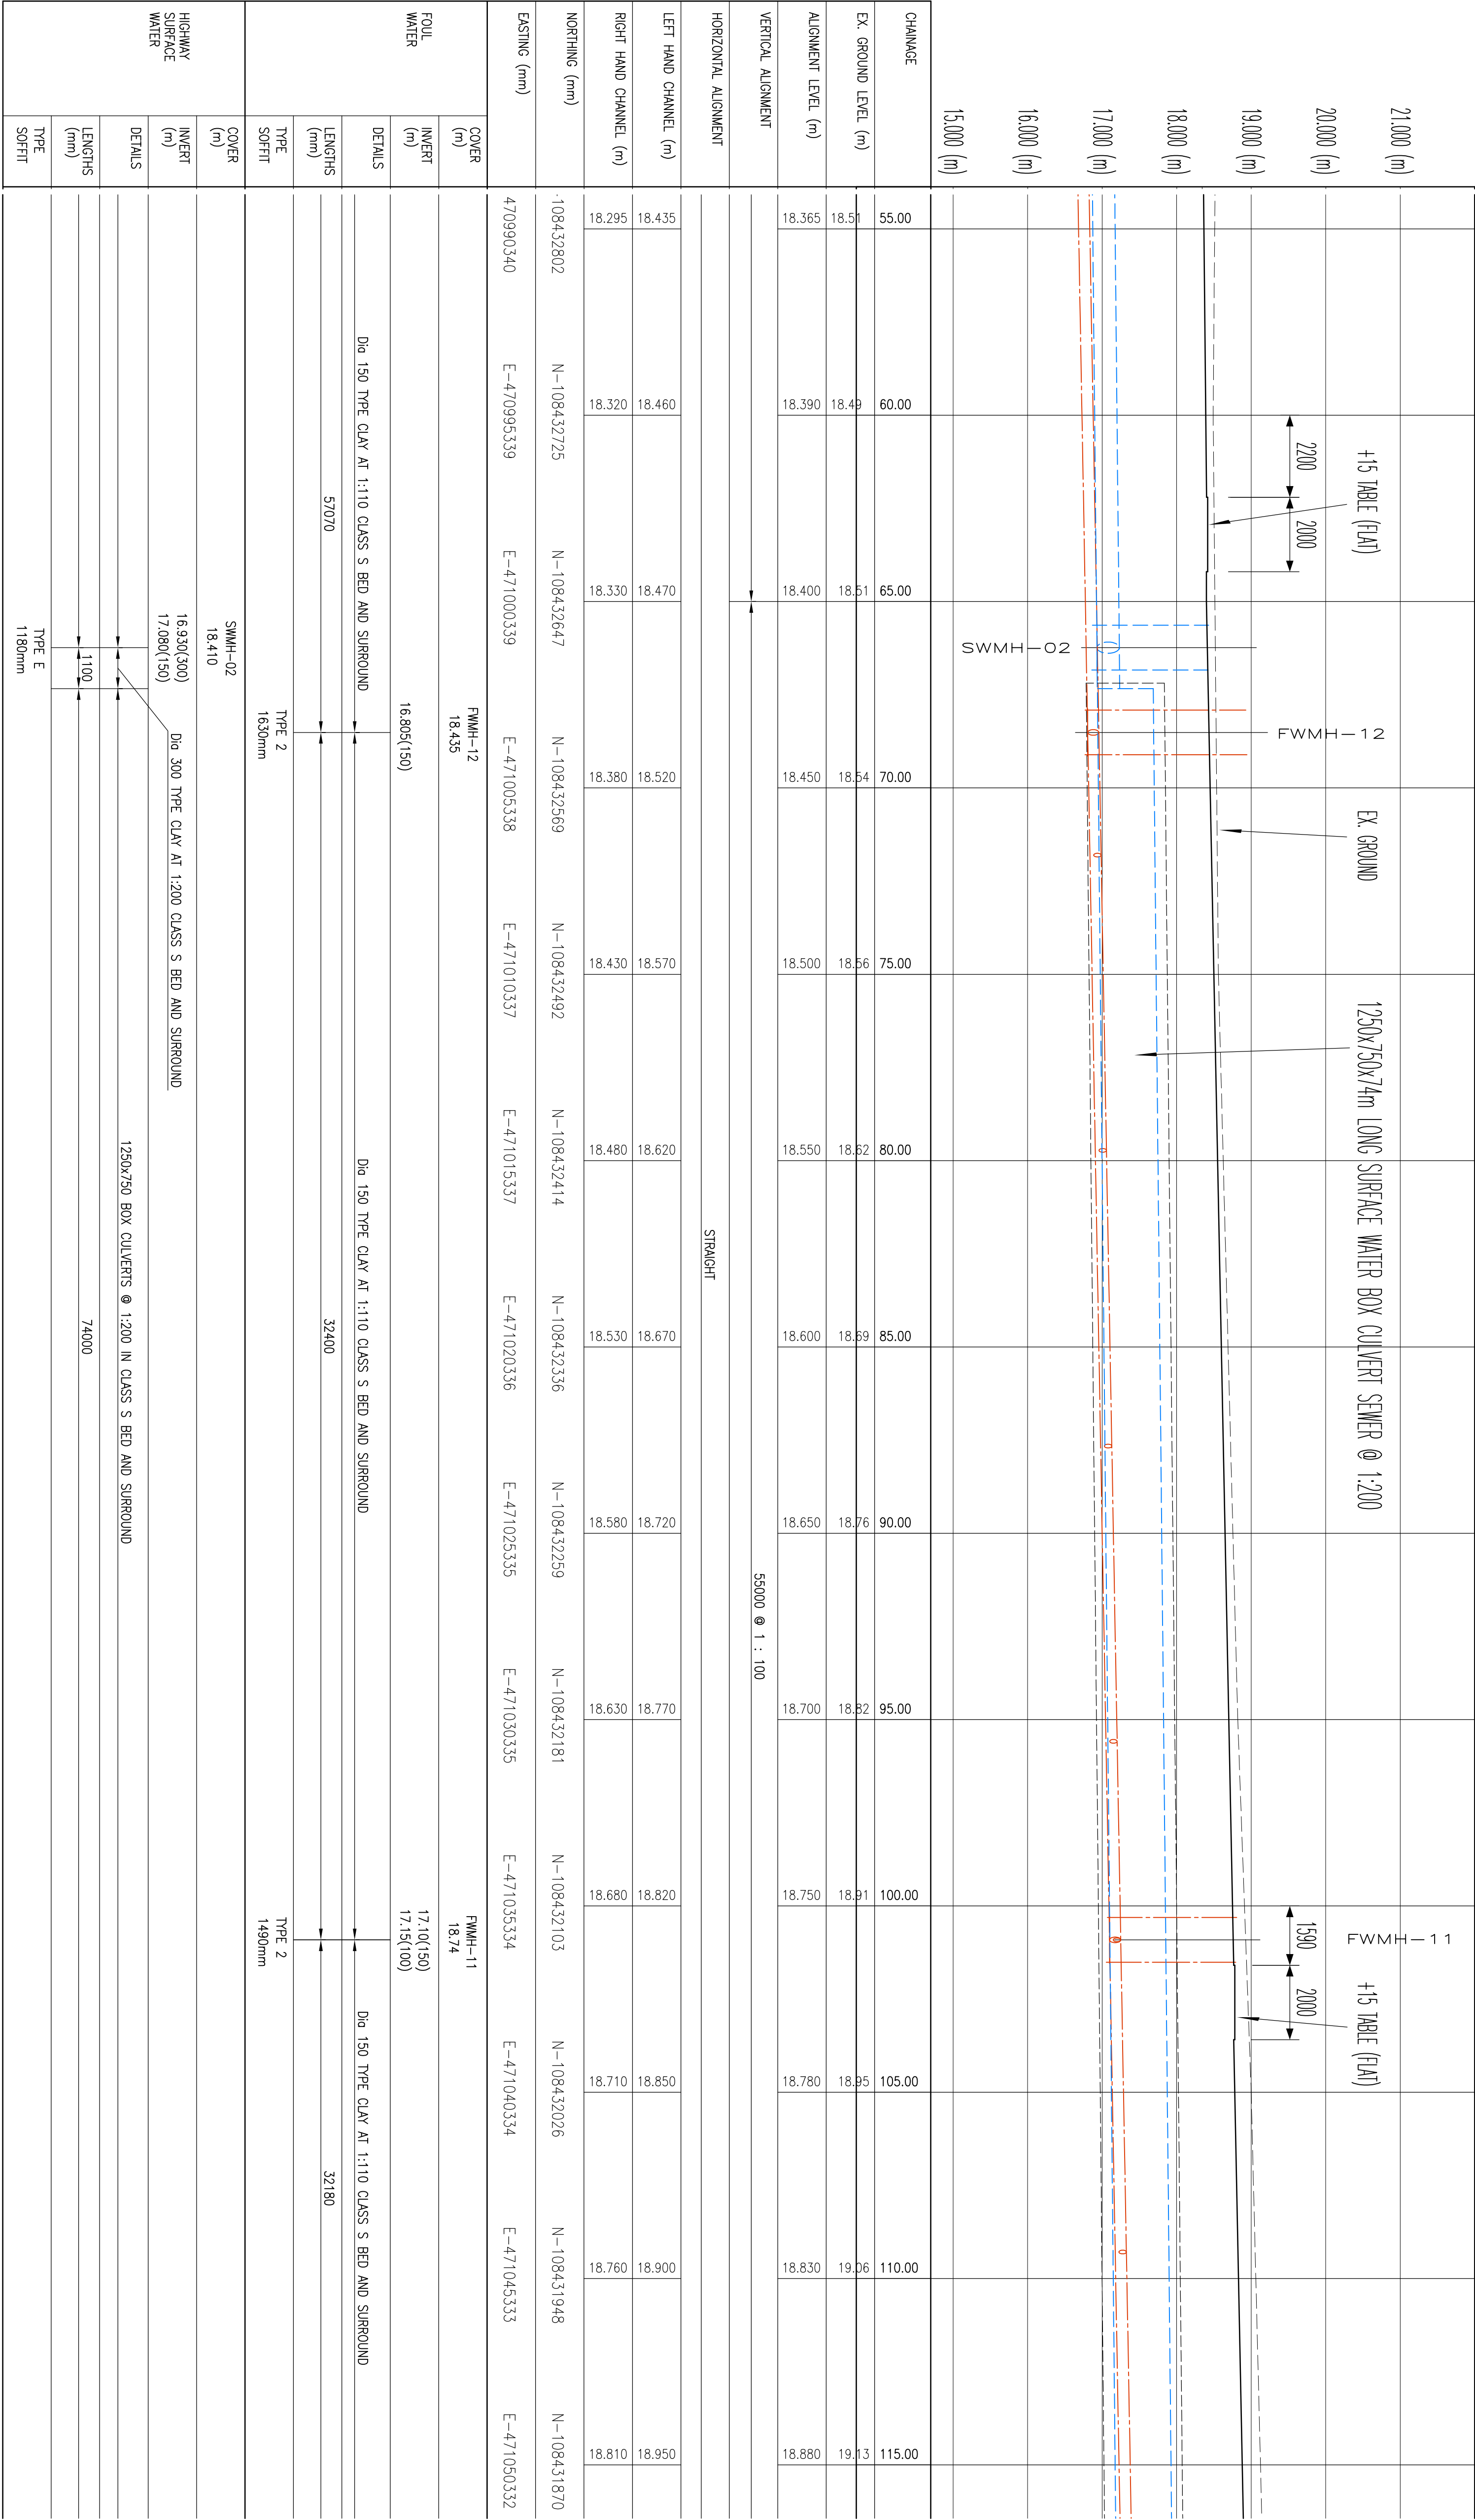

ACCESS ROAD A – LONG SECTION

(HORIZONTAL SCALE 1:50 – VERTICAL SCALE 1:100)

Notes
1. THIS DRAWING IS COPYRIGHT & MUST NOT BE DISCLOSED TO THIRD PARTIES WITHOUT OUR PERMISSION.
2. SCALED DIMENSIONS ARE NOT TO BE USED FOR CONSTRUCTION.

P7	07.04.17	MRP	UPDATED TO SW COMMENTS.
P6	23.03.17	MRP	LIMIT OF ADOPTION NOTED.
P5	08.03.17	MRP	VERTICAL SCALE ADJUSTED.
P4	06.01.17	MRP	UPDATED TO HCC COMMENTS.
P3	02.12.16	MRP	GENERAL UPDATE.
P2	02.11.16	MRP	REDRAWN.
P1	22.10.16	MRP	DRAWING RE-NUMBERED.
PRELIMINARY FOR INFORMATION			

KINGSCLERE AVENUE
LEIGH ROAD
HAYNANT

HOUSING DEVELOPMENT

LONG SECTIONS
PLOTS 28 TO 38 AND
ACCESS ROAD
SHEET 2 OF 3

PRELIMINARY - NOT TO BE
USED FOR CONSTRUCTION

RJWatkinson
Consulting Civil and Structural Engineers

12 High Street, Lymhurst,
Hampshire SO43 7BD
t: 023 8028 3794
e: rjwptris@rjwatkinson.co.uk
www.rjwatkinson.co.uk

Drawn	Date	Scale	Size
MRP	OCT 2016	AS SHOWN	A1

20496-222 P7

