



amendments


A - Trees removed. Paving updated

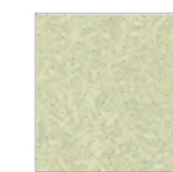


Seeded grass areas

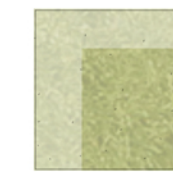


Wildflower meadow areas

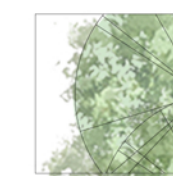

Existing trees off site

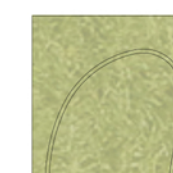

Bulb planting

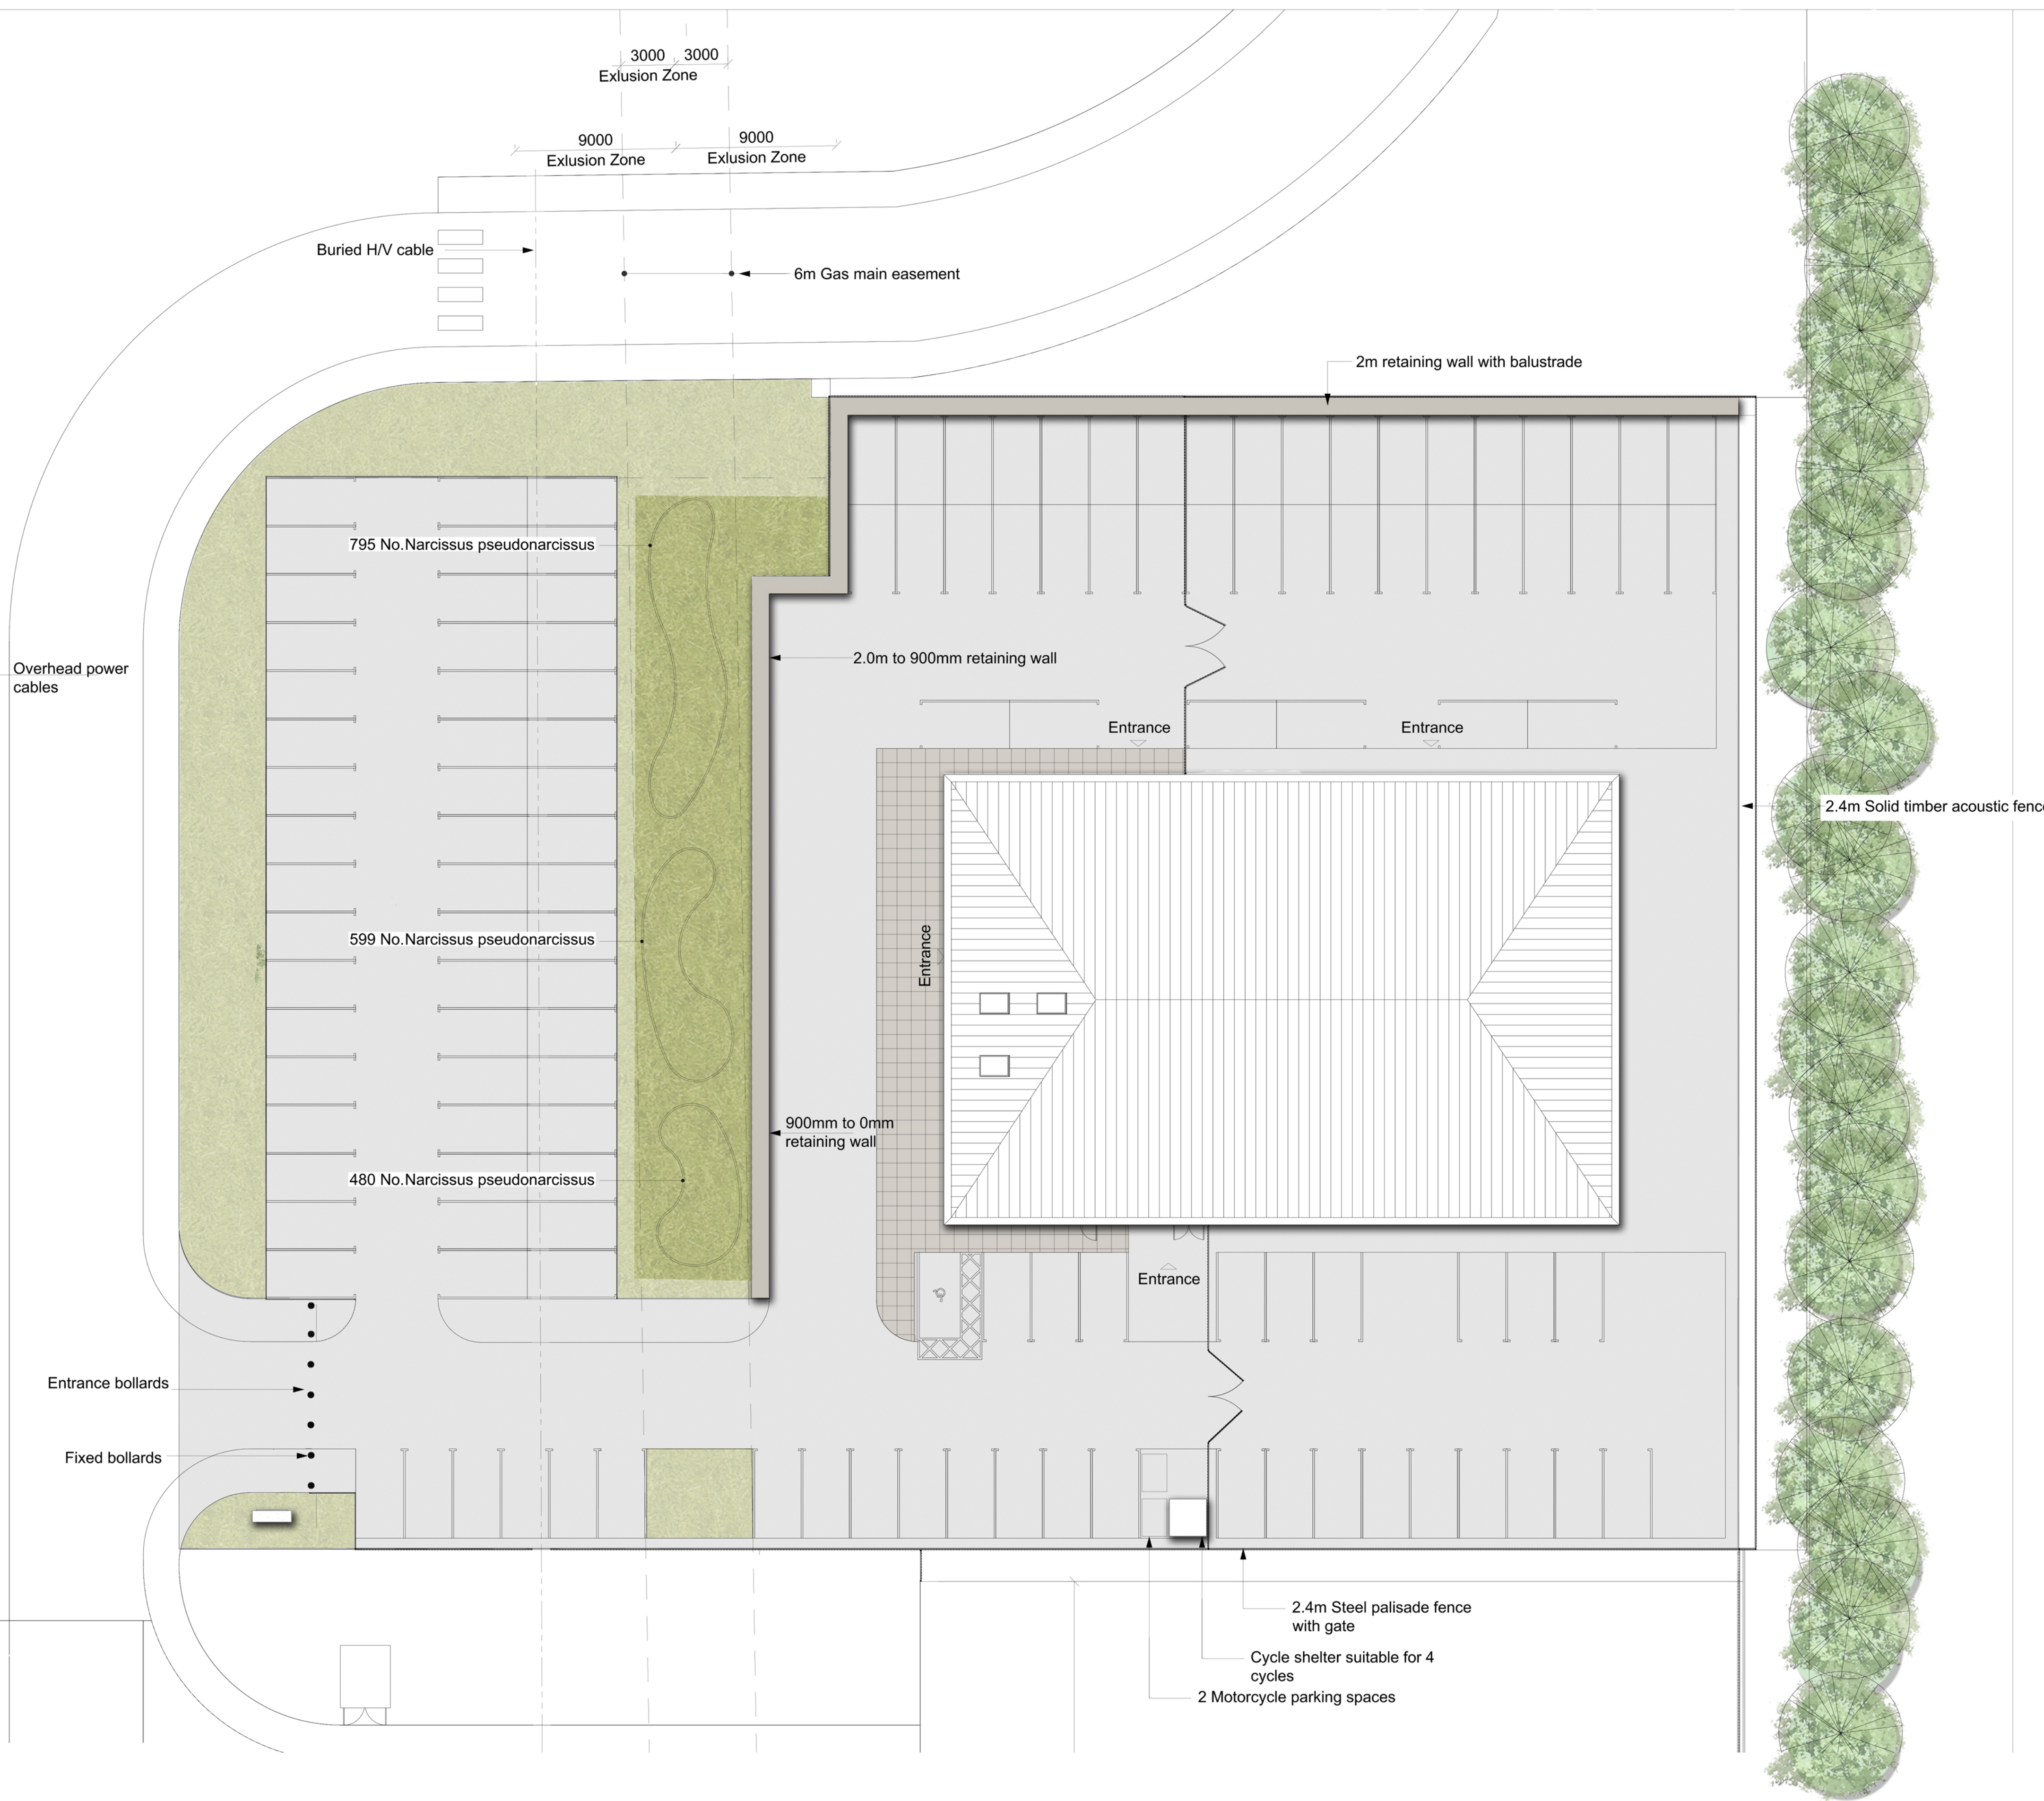

Significant hazards relative to the architectural design shown on this drawing have been assessed and highlighted with reasonable skill and care using a warning triangle system.
This drawing is to be read in conjunction with all other hazards/risks which have been identified and recorded within construction phases H&S plan.
It is assumed that all works on this drawing will be carried out by a competent contractor working, where appropriate, to an approved method statement.

- Significant hazards are defined as :-
- Those not likely to be obvious to a competent contractor or other designers
 - Those of an unusual nature
 - Those likely to be difficult to manage effectively.

drawing status PLANNING

project:
Dunsbury Hill
Plot 3a
job number:
LP2123
drawing title:
Landscape masterplan

drawing number:
LP2123-FIRA-MP-ST-P-LA-WS

revision	scale	date
A	1:200	02/02/2018
drawn auth date		
for information	DM	PC
for construction		