


Native hedge mix
Acer campestre 10%
Carpinus betulus 10%
Cornus sanguinea 10%
Corylus avellana 10%
Crataegus monogyna 10%
Euonymus europaeus 5%
Fagus sylvatica 10%
Ilex aquifolium 10%
Ligustrum vulgare 5%
Lonicera periclymenum 10%
Prunus spinosa 5%
Viburnum lantana 5%
 All stock 60–80cm ht BR planted 0.5m ctr double staggered at 0.25m offset

Woodland Planting	
Hedgerow Buffer planting	
Standard tree planting	

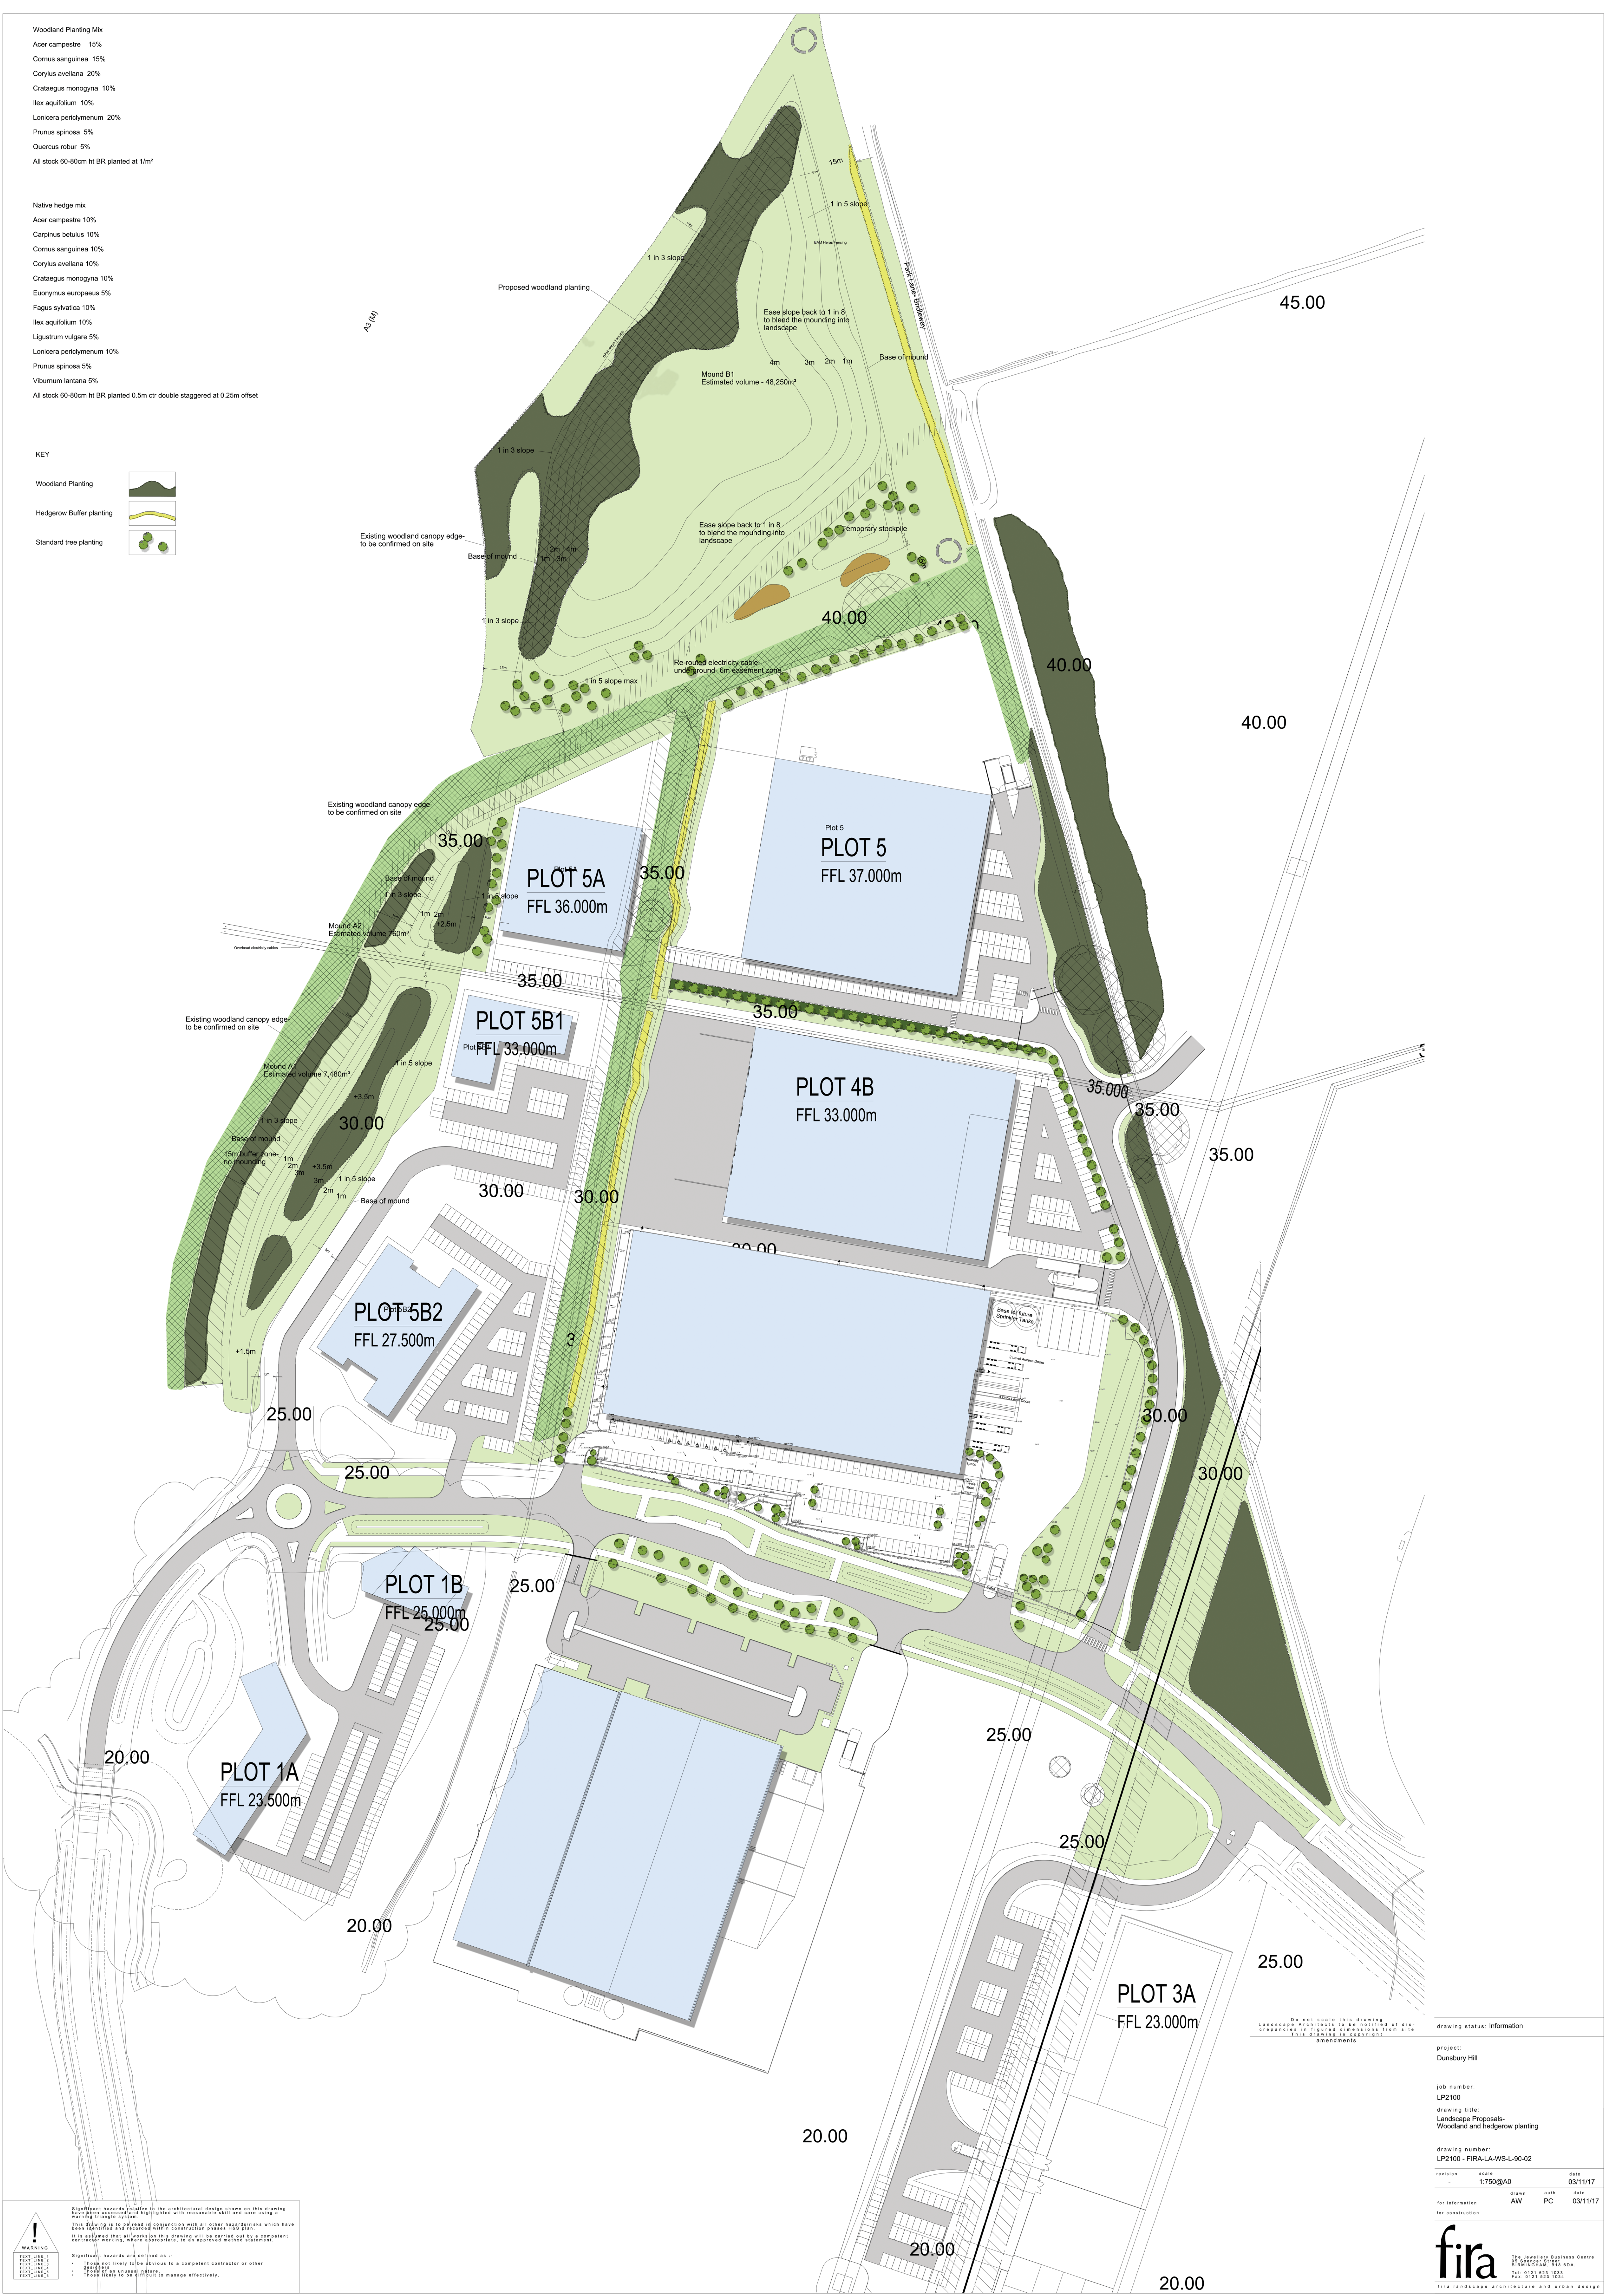

Do not scale this drawing
Landscape Architects to be notified of discrepancies in figured dimensions from site
This drawing is copyright
amendments

drawing status: Information

project:
Dunsbury Hill

job number:
LP2100
drawing title:
Landscape Proposals-
Woodland and hedgerow planting

drawing number:
LP2100 - FIRA-LA-WS-L-90-02

revision	scale	date	
-	1:750@A0	03/11/17	
	drawn	auth	date
for information	AW	PC	03/11/17
for construction			

fira

The Jewellery Business Centre
95 Spence Street
BIRMINGHAM, B1E 6DA.

Tel: 0121 623 1033
Fax: 0121 623 1034

fira landscape architecture and urban design

WARNING

This drawing is to be read in conjunction with all other hazards/risks which have been identified and assessed in the contract phases.

It is assumed that all works on this drawing will be carried out by a competent contractor working, where appropriate, to an approved method statement.

Significant hazards are defined as :-

- Those not likely to be obvious to a competent contractor or other workers
- Those of an unusual nature,
- Those likely to be difficult to manage effectively,