


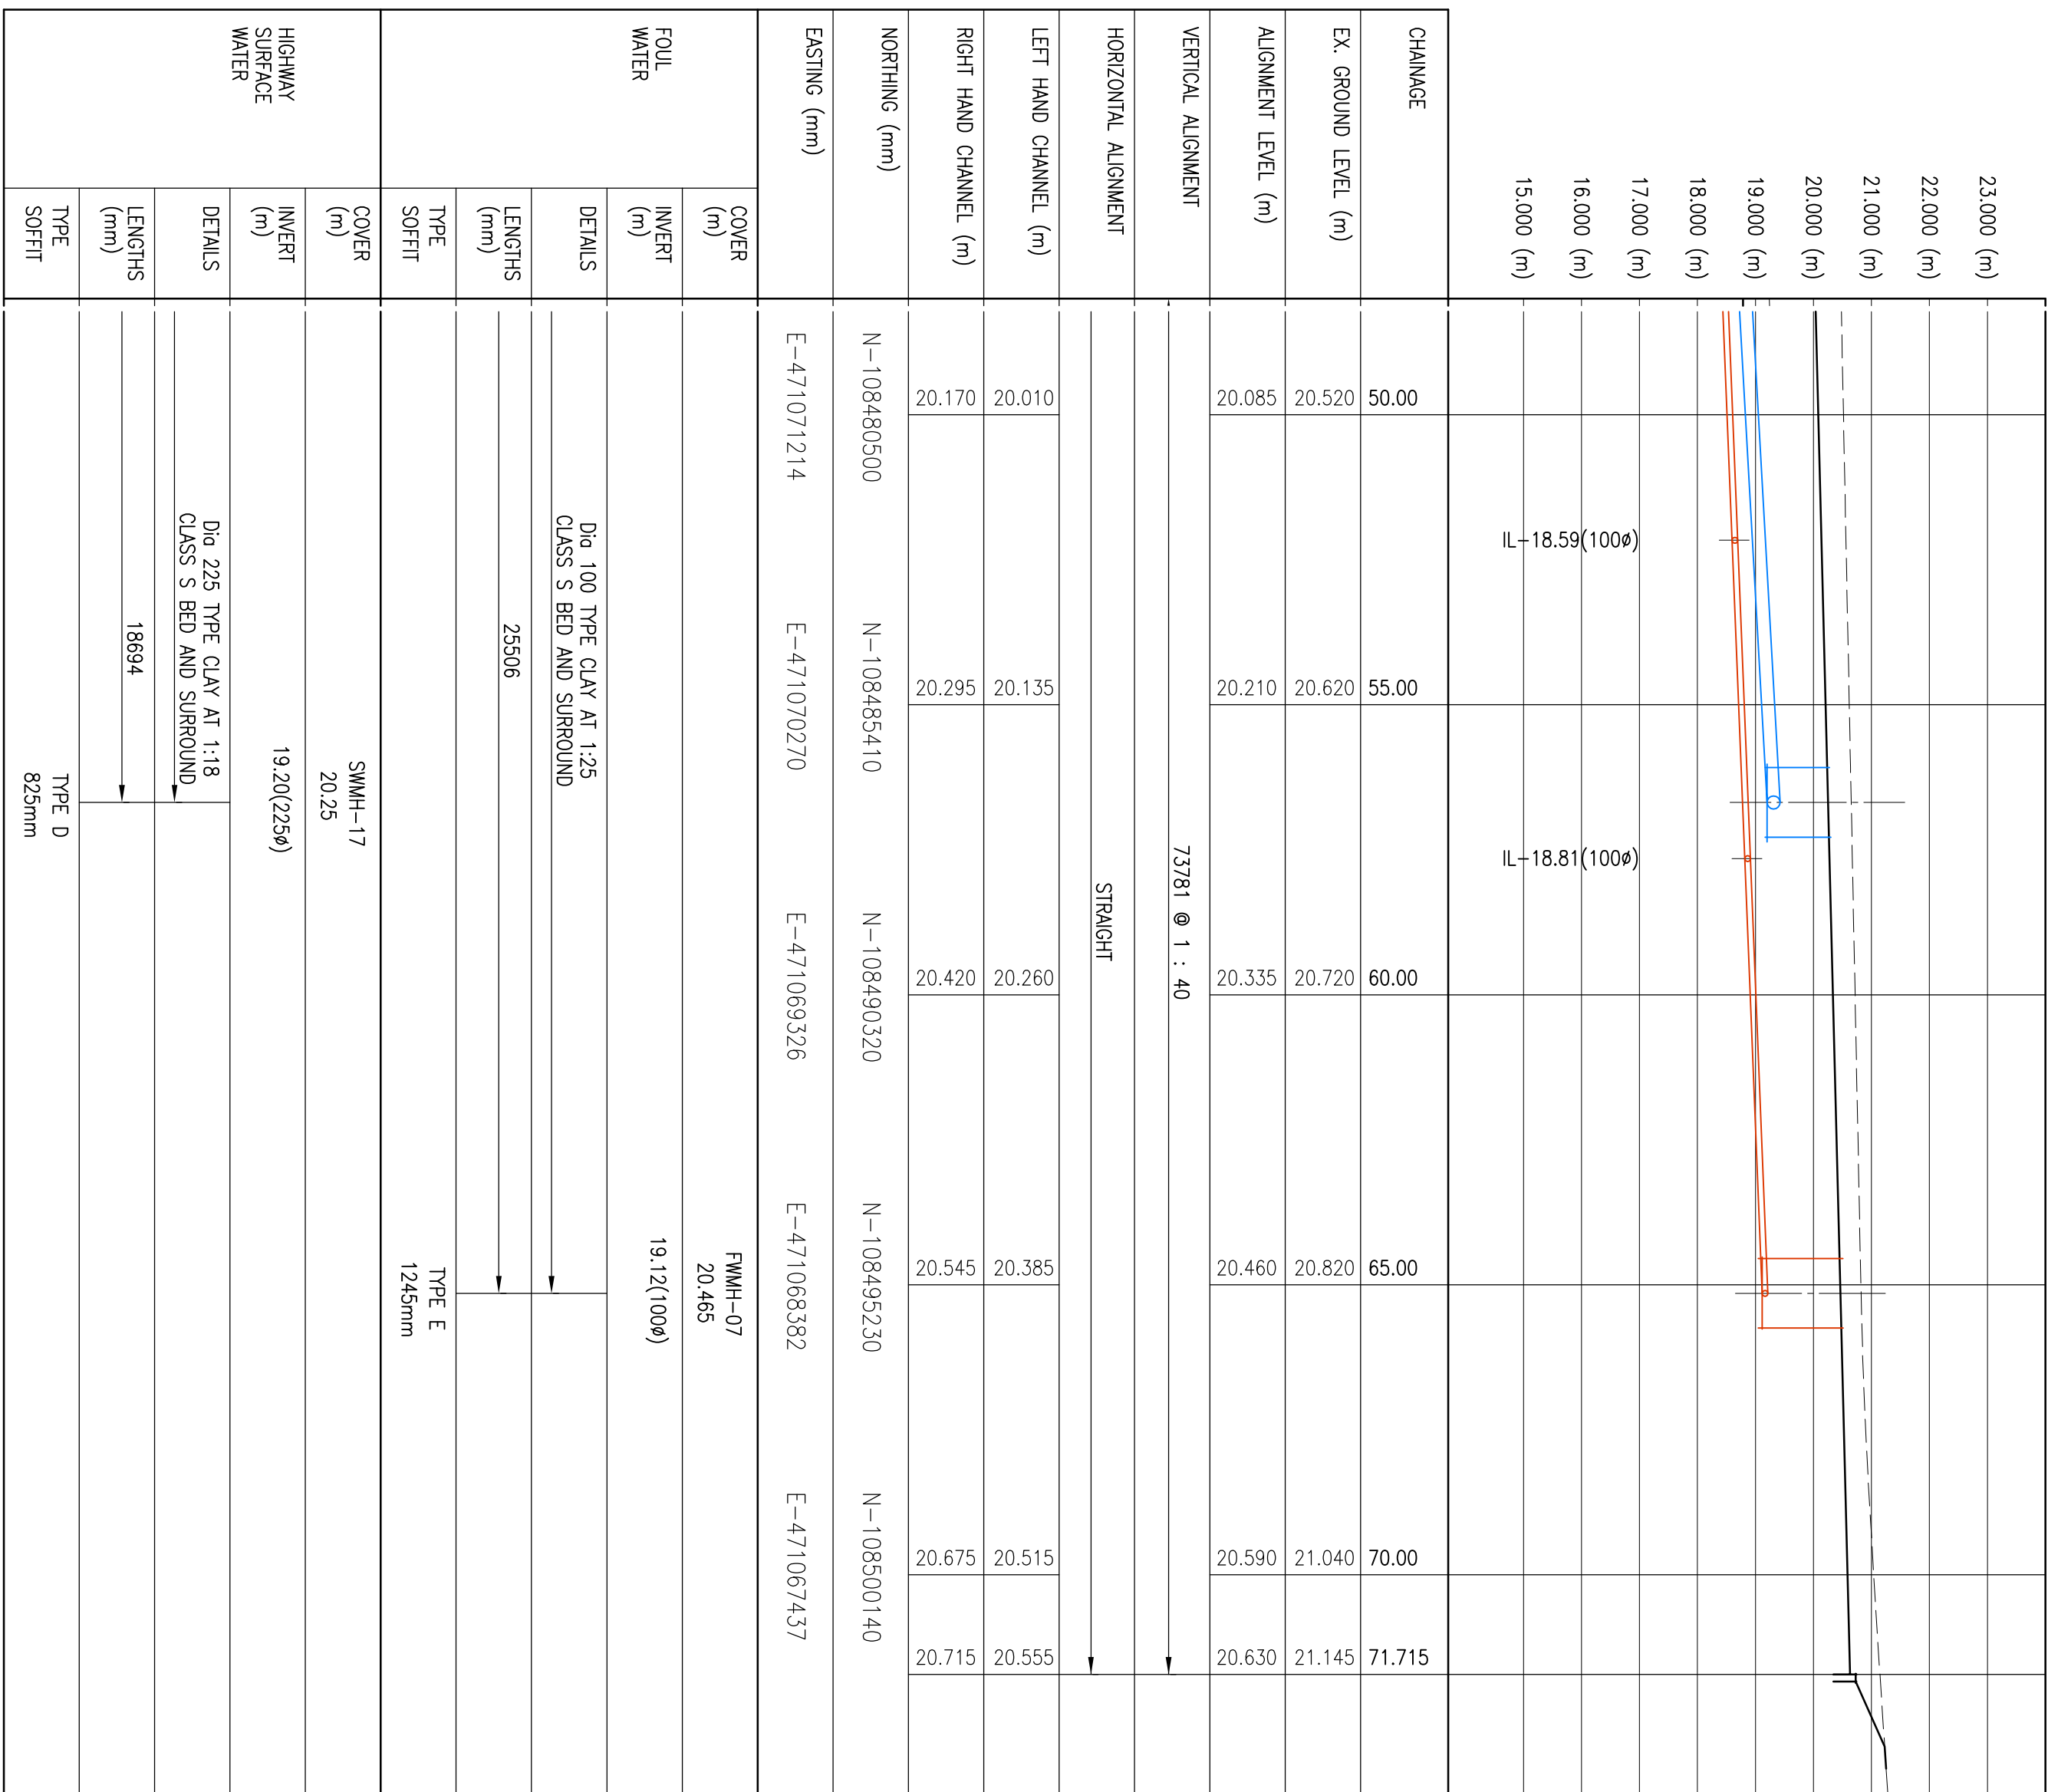

ROAD C - LONG SECTION

(HORIZONTAL SCALE 1:100 – VERTICAL SCALE 1:100)

[illegible]