


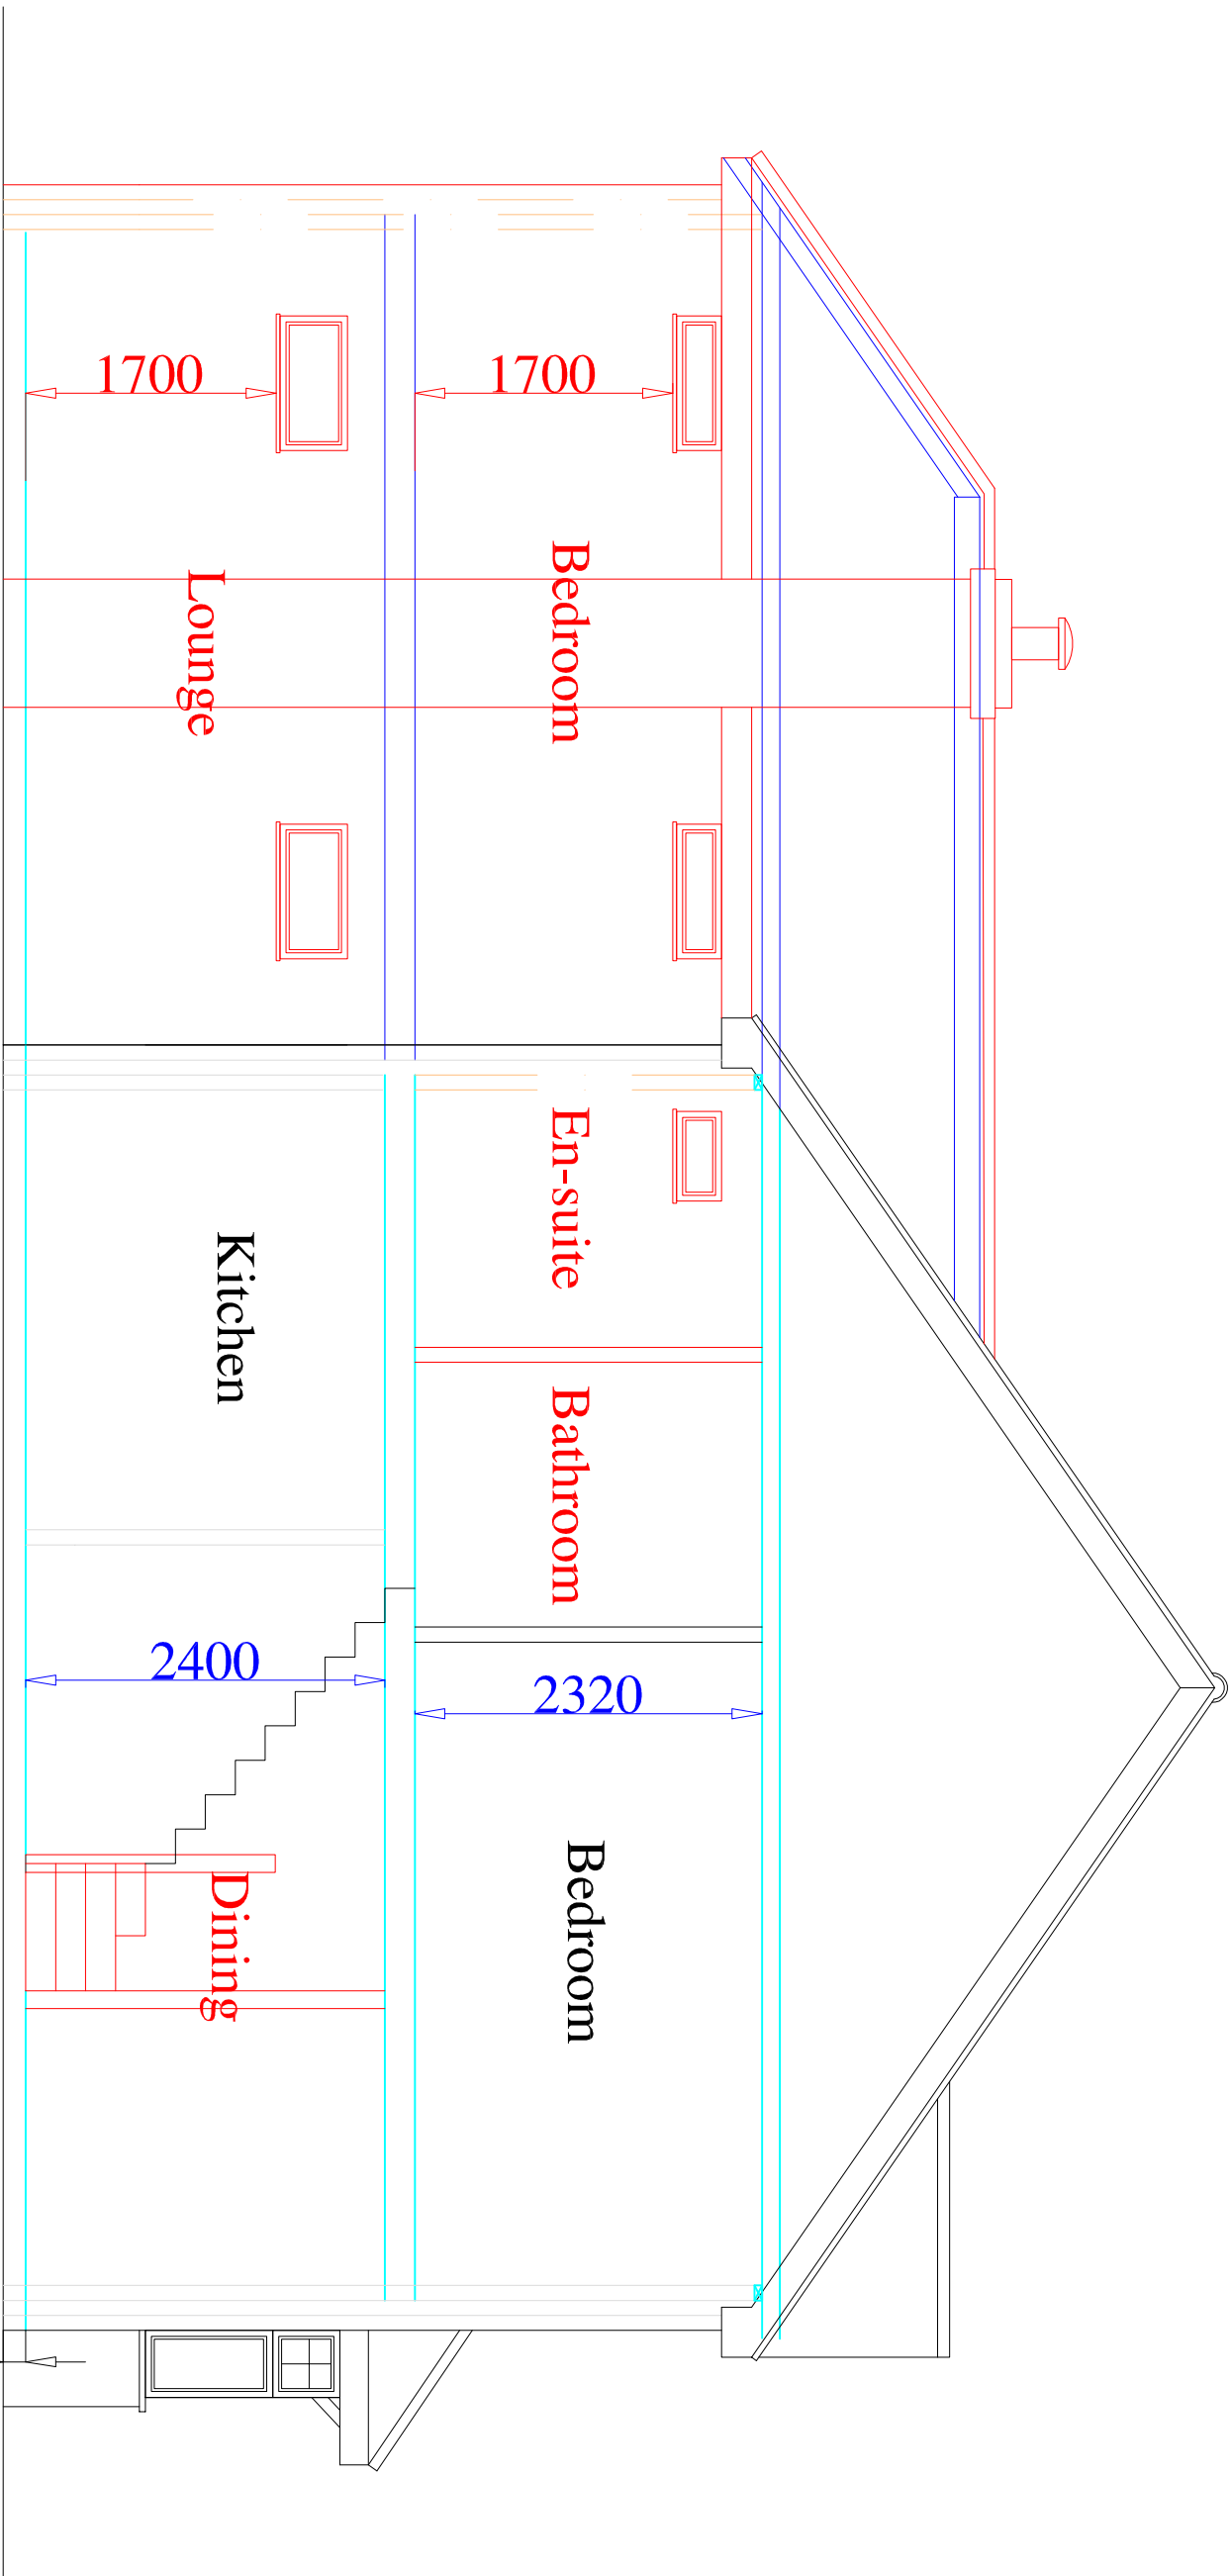

SECTION THROUGH
scale 1:50