

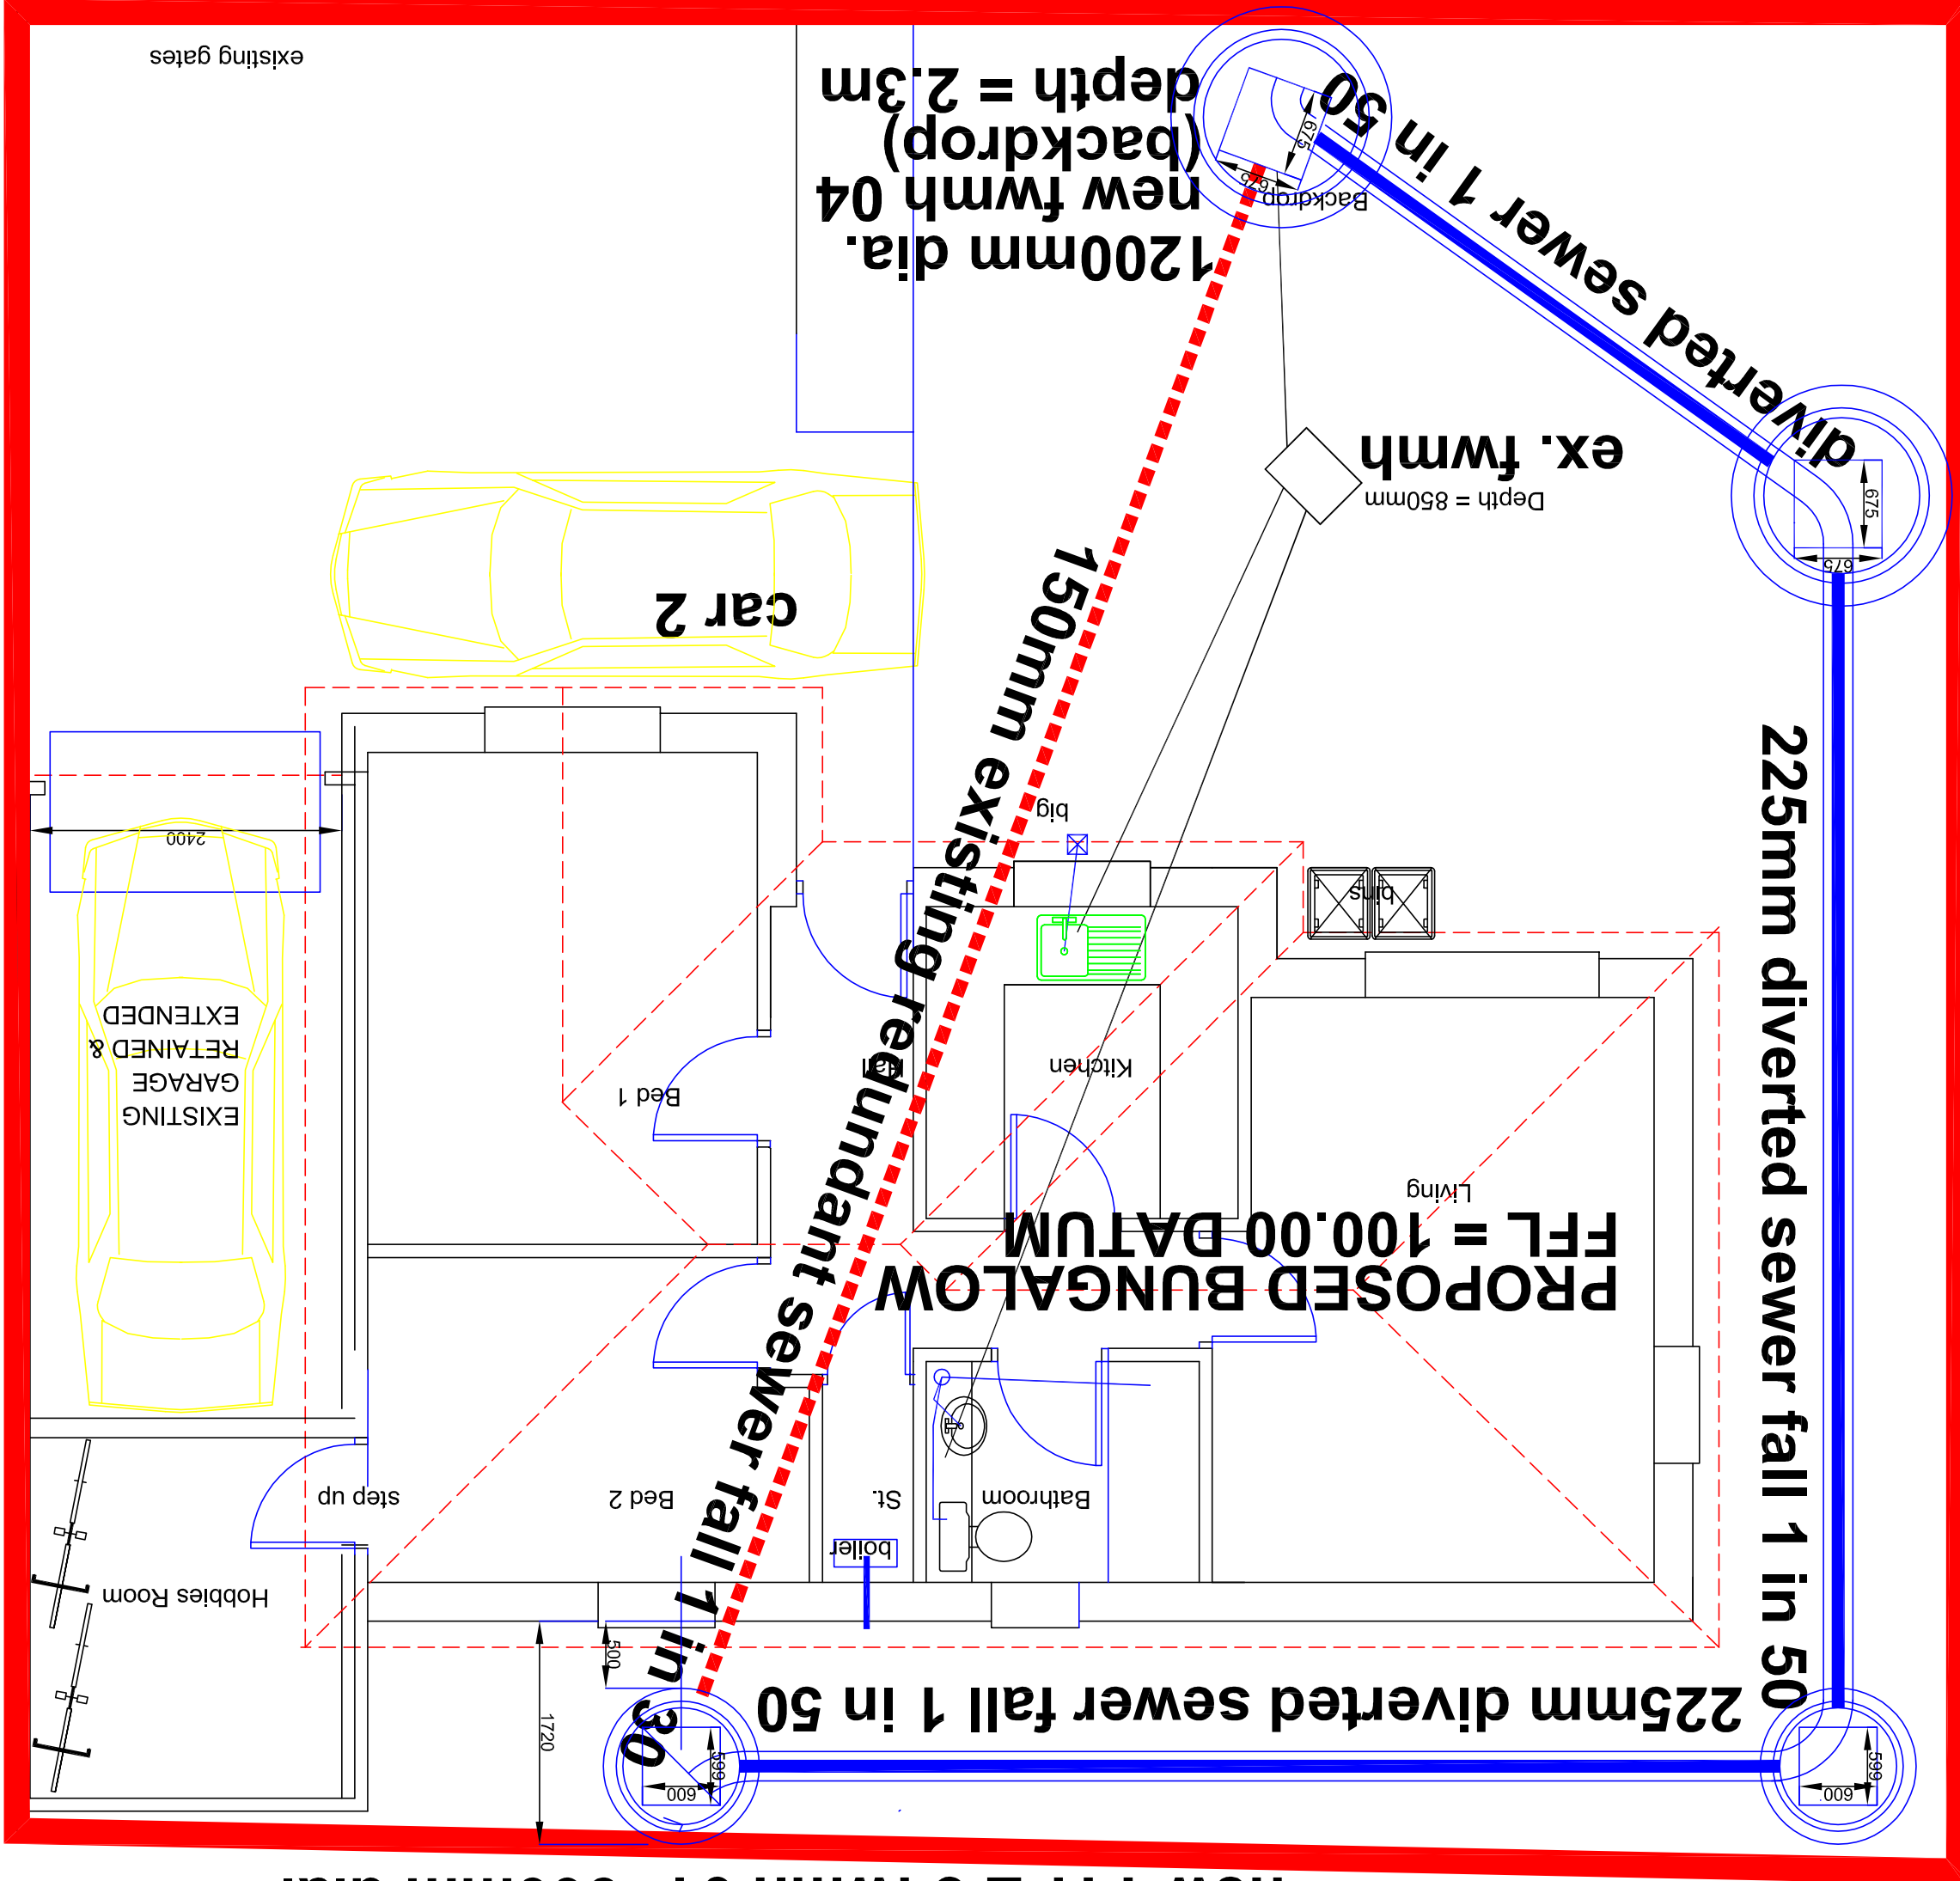


THE BROW

SITE SECTION A-A

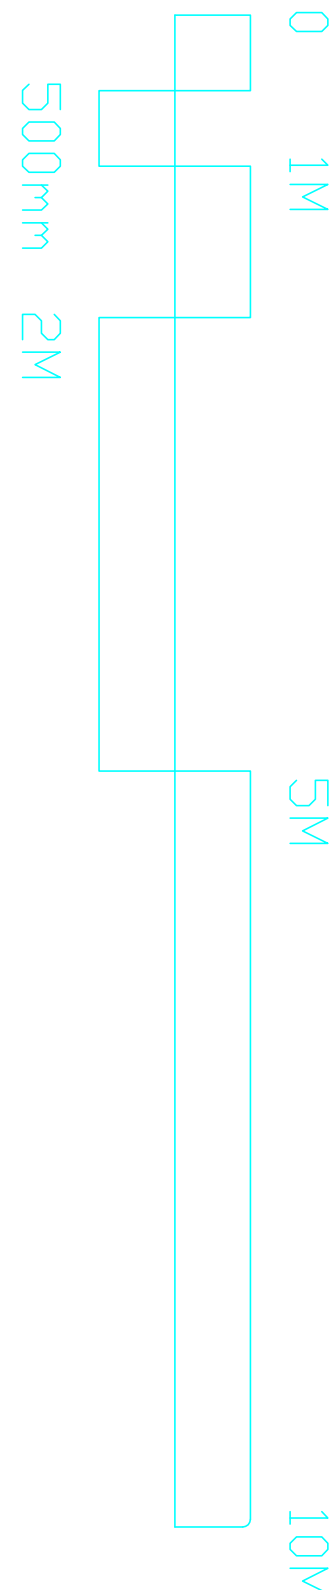


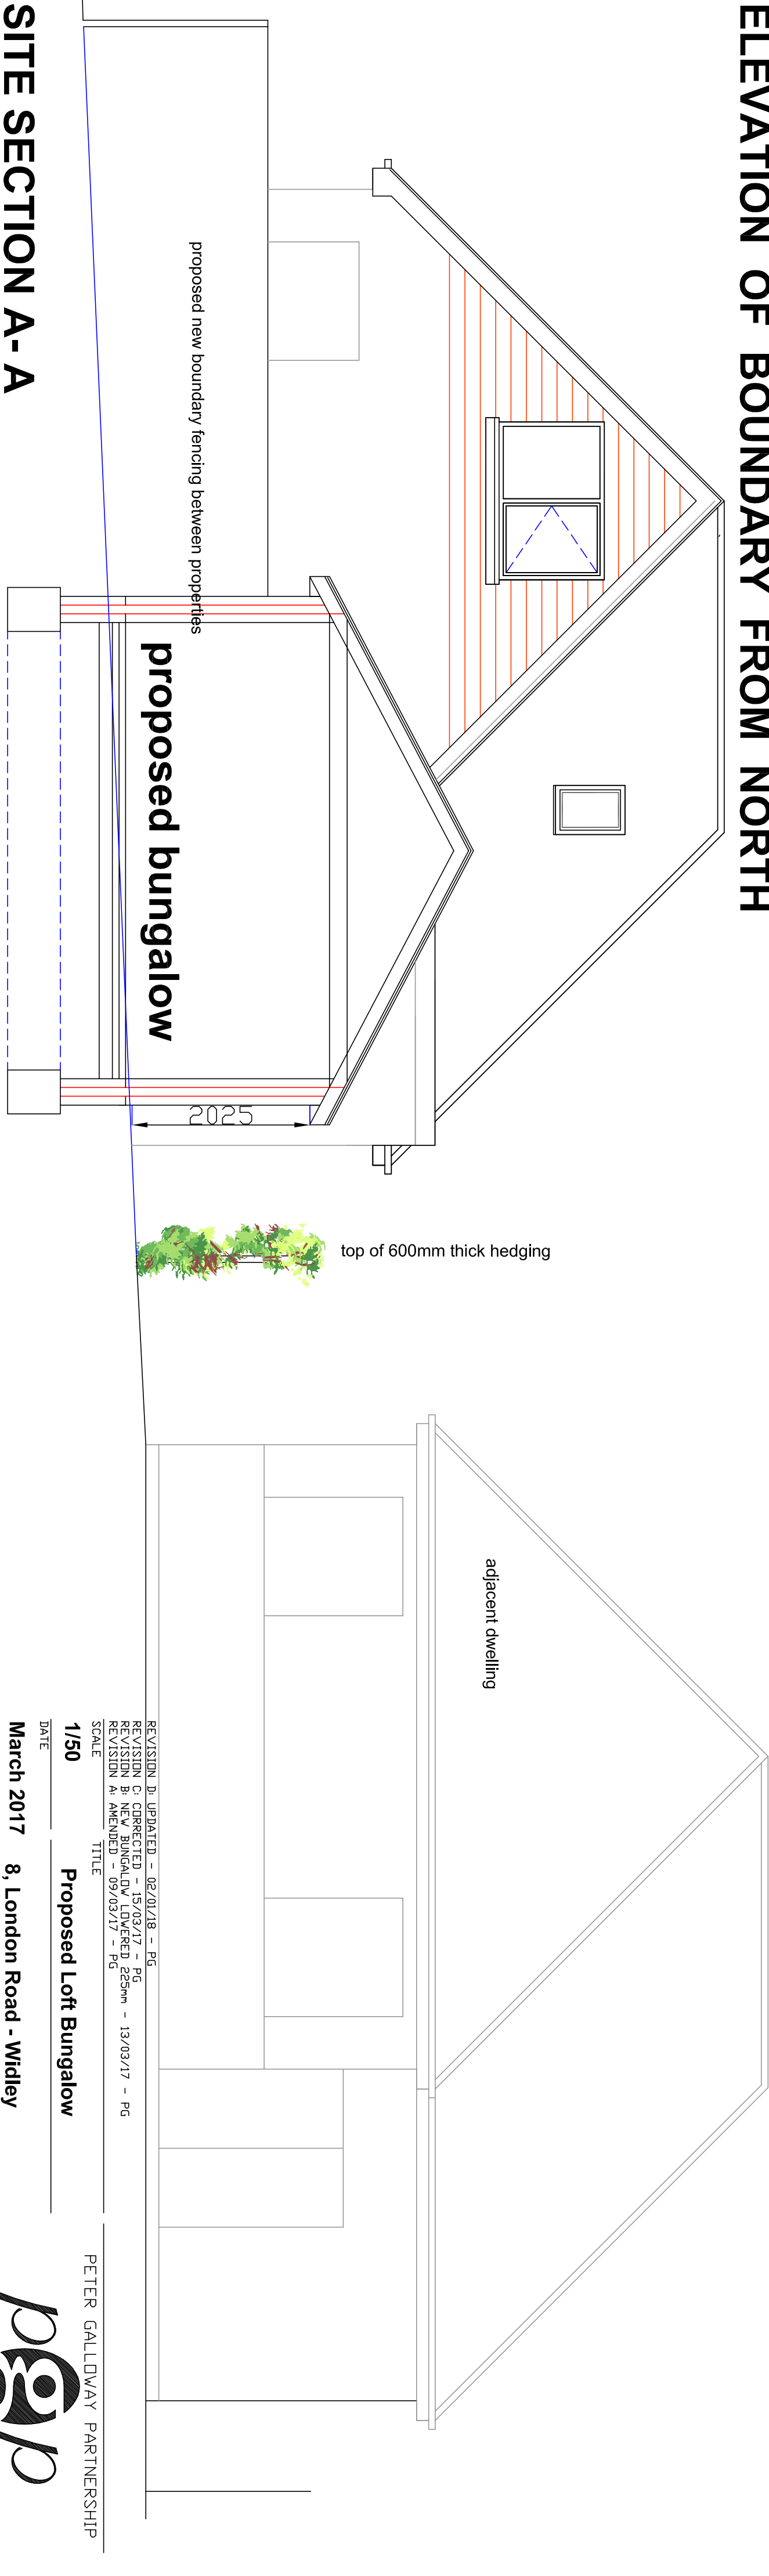