


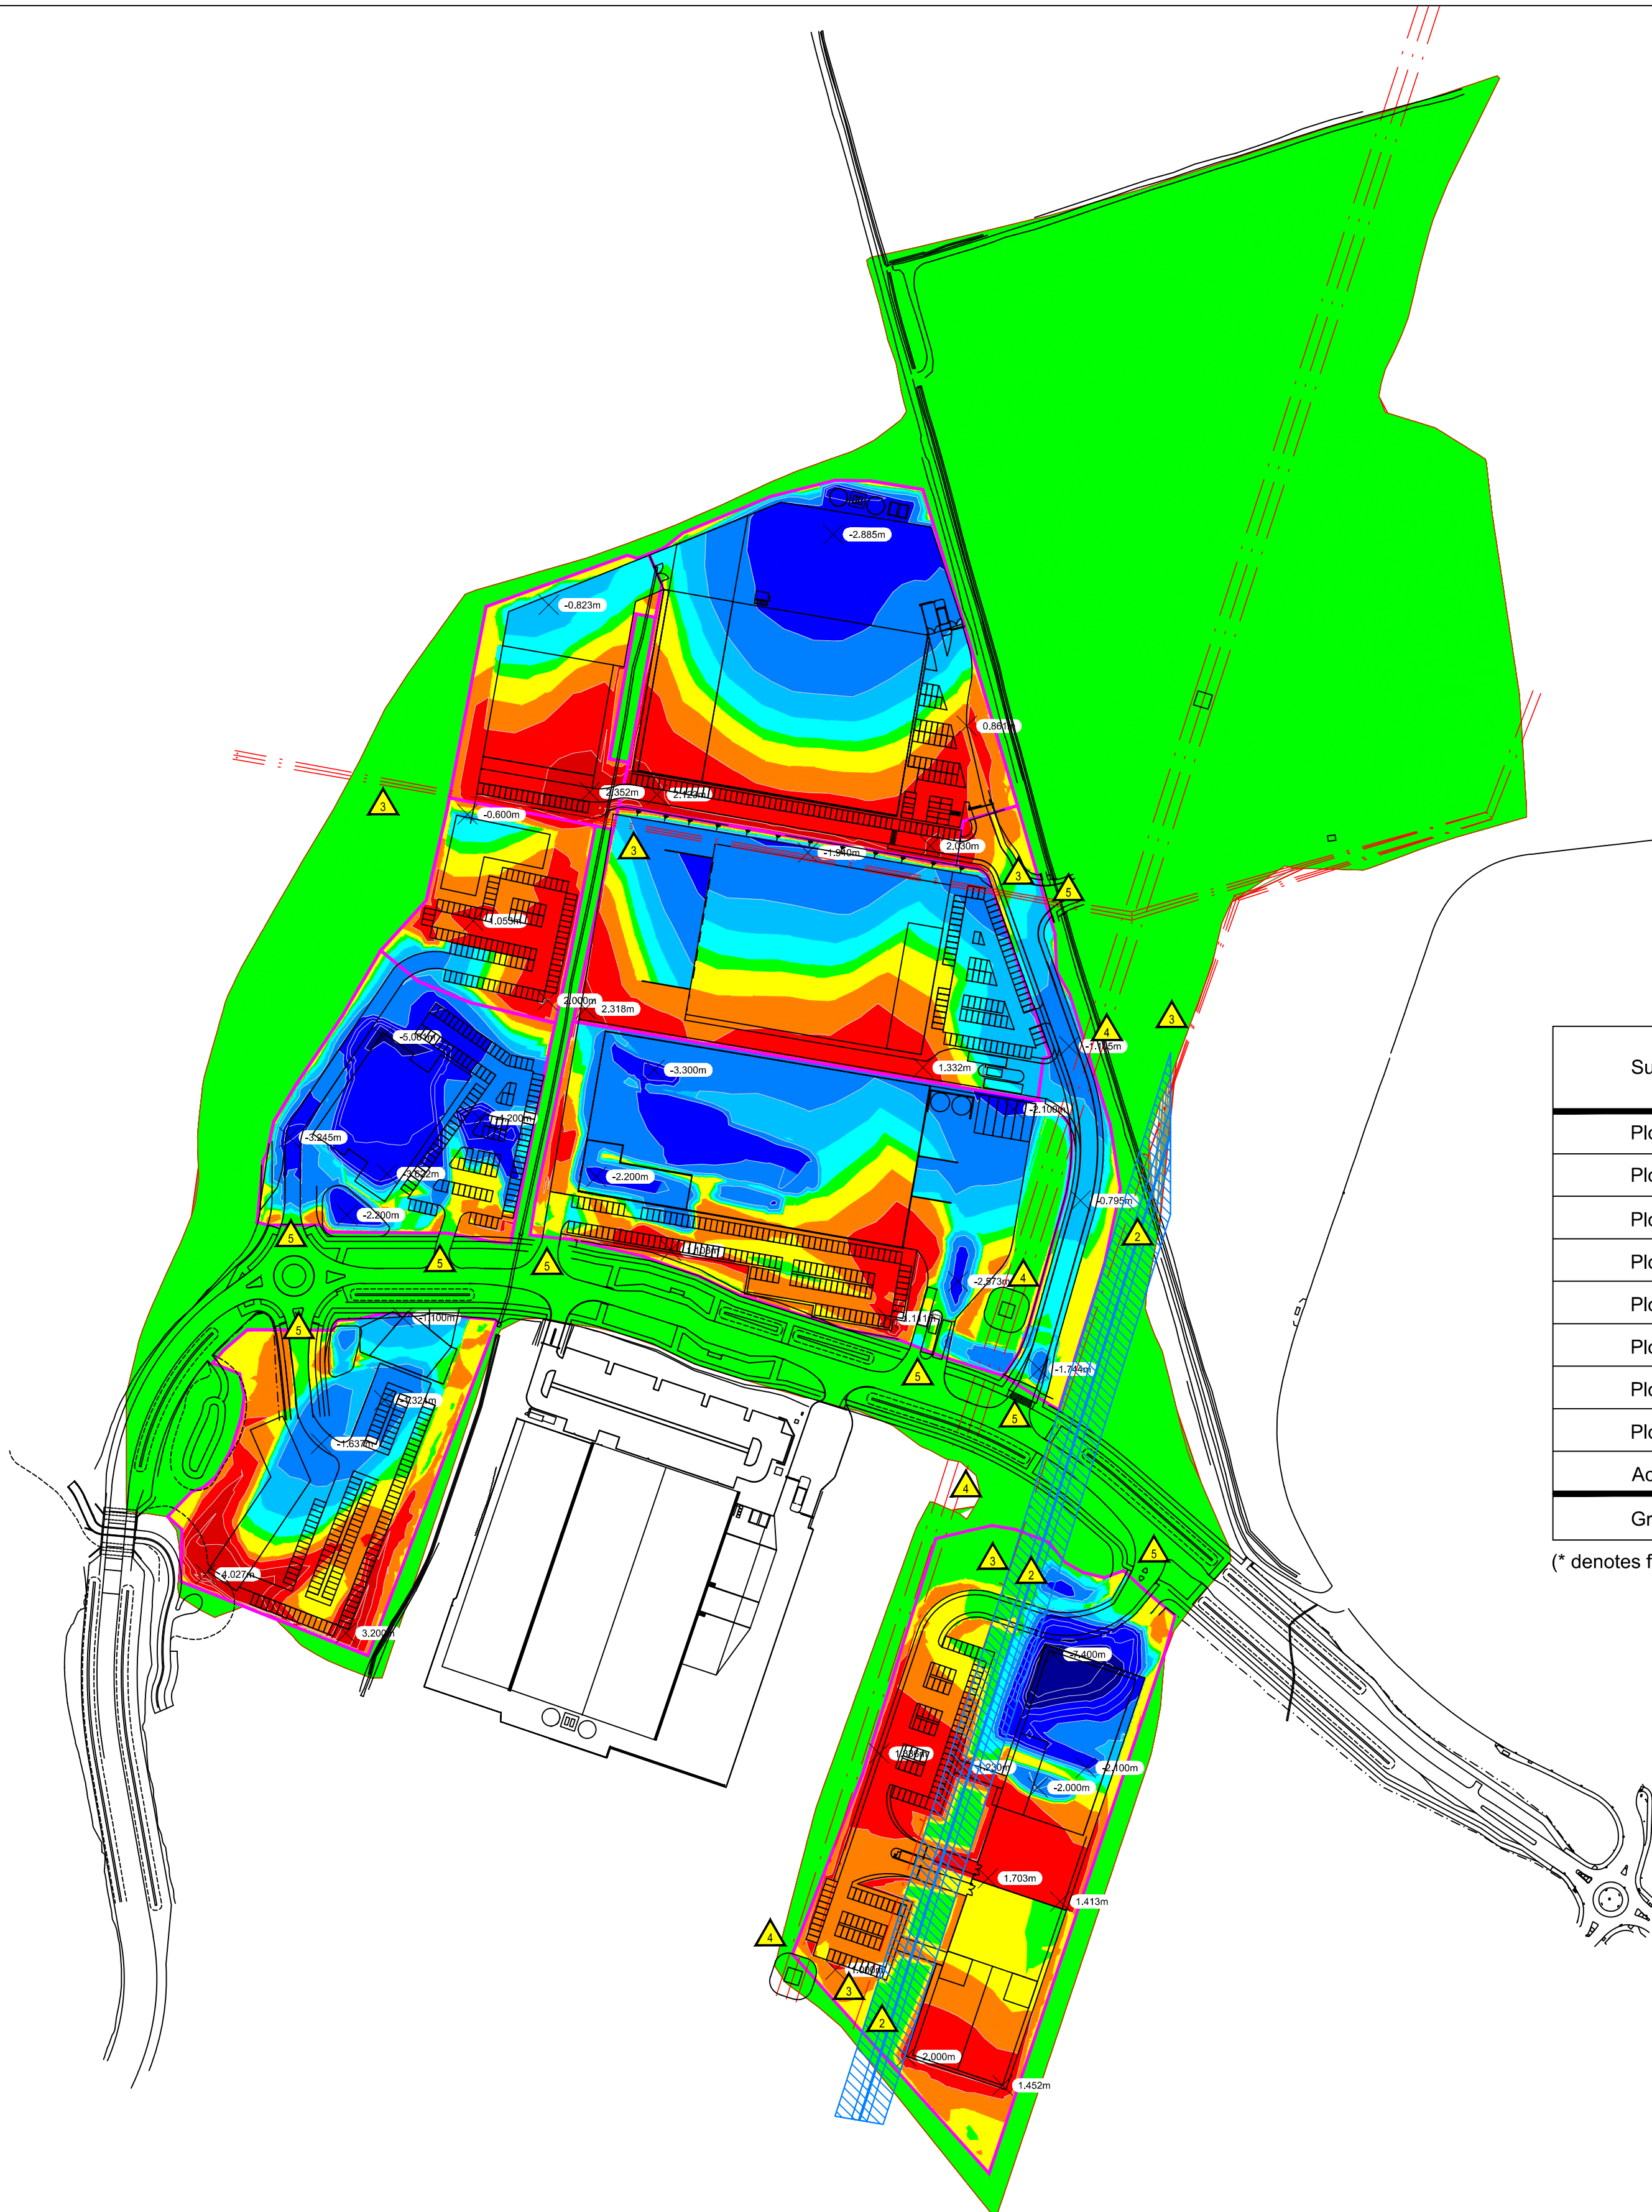

DO NOT SCALE FROM THIS DRAWING

ALL DIMENSIONS TO BE CHECKED ON SITE

FOR REFERENCED VIEWS REFER TO REFERENCE_VIEW_AO
SERIES OF DRAWINGS

Suitability Code (as defined in BS1192)

Work In Progress (WIP)

S0 - Work In Progress

Shared (Non- Contractual)

S1 - Suitable for Co-ordination
S3 - Suitable for Review & comment
S5 - Not Used
S7 - Suitable for AIM Authorisation

S2 - Suitable for Information
S4 - Suitable for Stage Approval
S6 - Suitable for PIM Authorisation

WIP to Published (Non-Contractual)

D1 - Suitable for Costing
D3 - Suitable for Contractor Design


D2 - Suitable for Tender
D4 - Suitable for manufacture procurement

Published Documentation (Contractual)

A1, A2, A3, Etc - Approved and accepted as stage complete
B1,B2,B3, Etc, - Partially signed off with minor comments from the Client

Published for AIM Acceptance

CR -As Construction Record Documentation

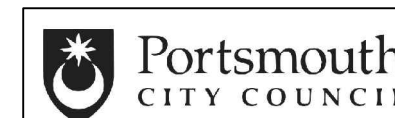

BAM Design
An operating company of
BAM Construct UK Ltd

Architecture
Interior Design
3D Visualisation
Feasibility Studies
Structural Engineering
Environmental Services
Building Information Modelling

Centrium Business Park
Griffiths Way, St Albans
Hertfordshire, AL1 2RD
01727 894200
design@bam.co.uk
www.bam.co.uk

project
Dunsbury Park

title	External Works Cut and fill analysis - Scheme H2	purpose of issue
-------	---	------------------

scale	1:2000	@ A1	drawn	NDS	BAM job no.	4330D	drg. status	D1
date	09.05.17		checked					
project code	originator	volume	level	type	role	number	rev.	
drg / doc ref.	DHF-BAMD-XX-XX-DR-S-20501					P3		