



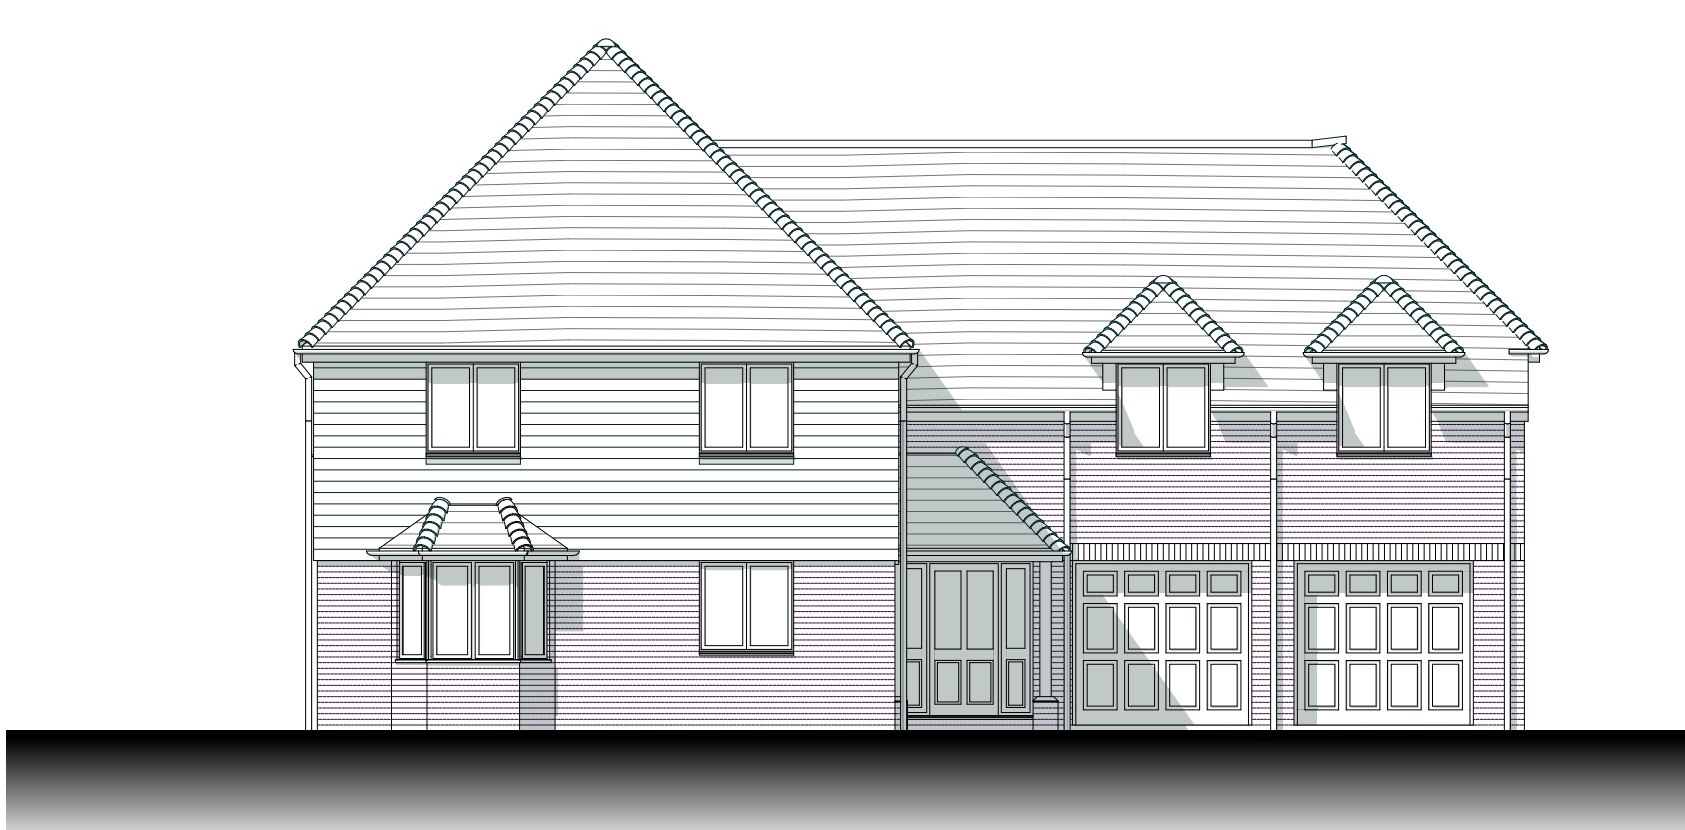


west elevation




east elevation

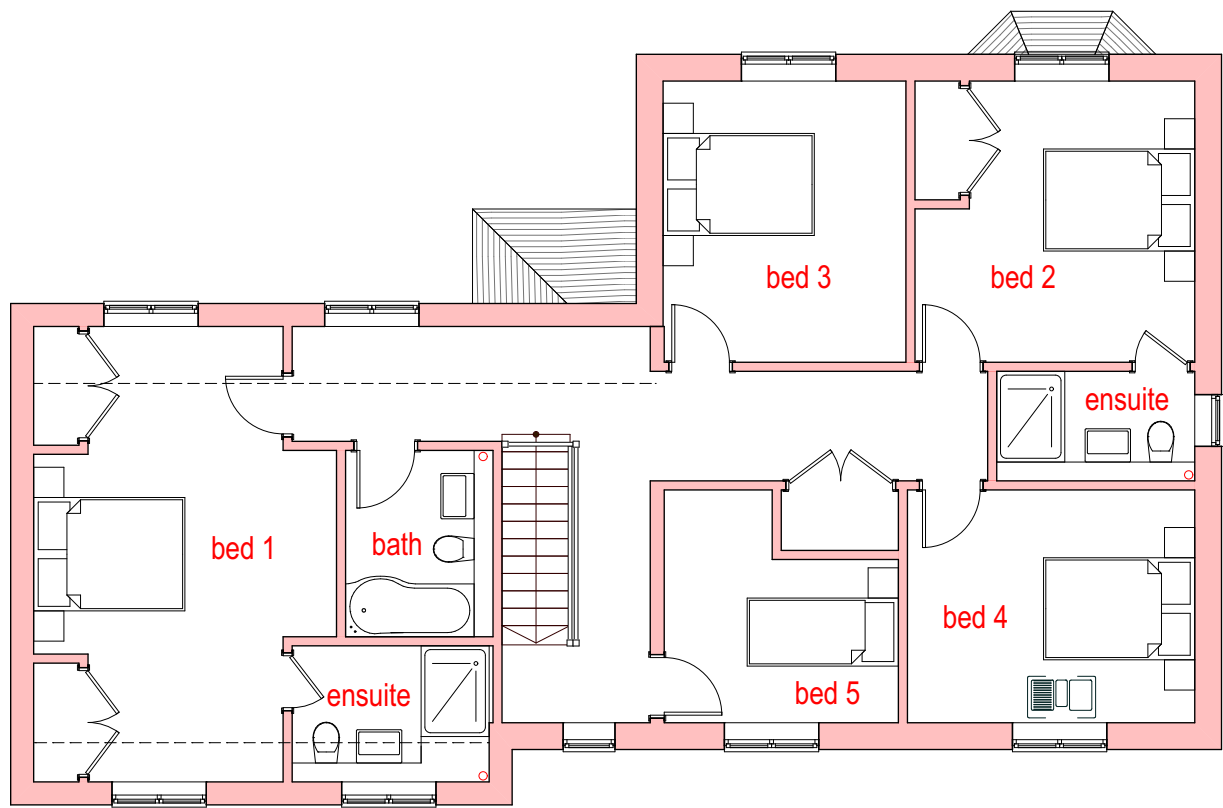


first floor

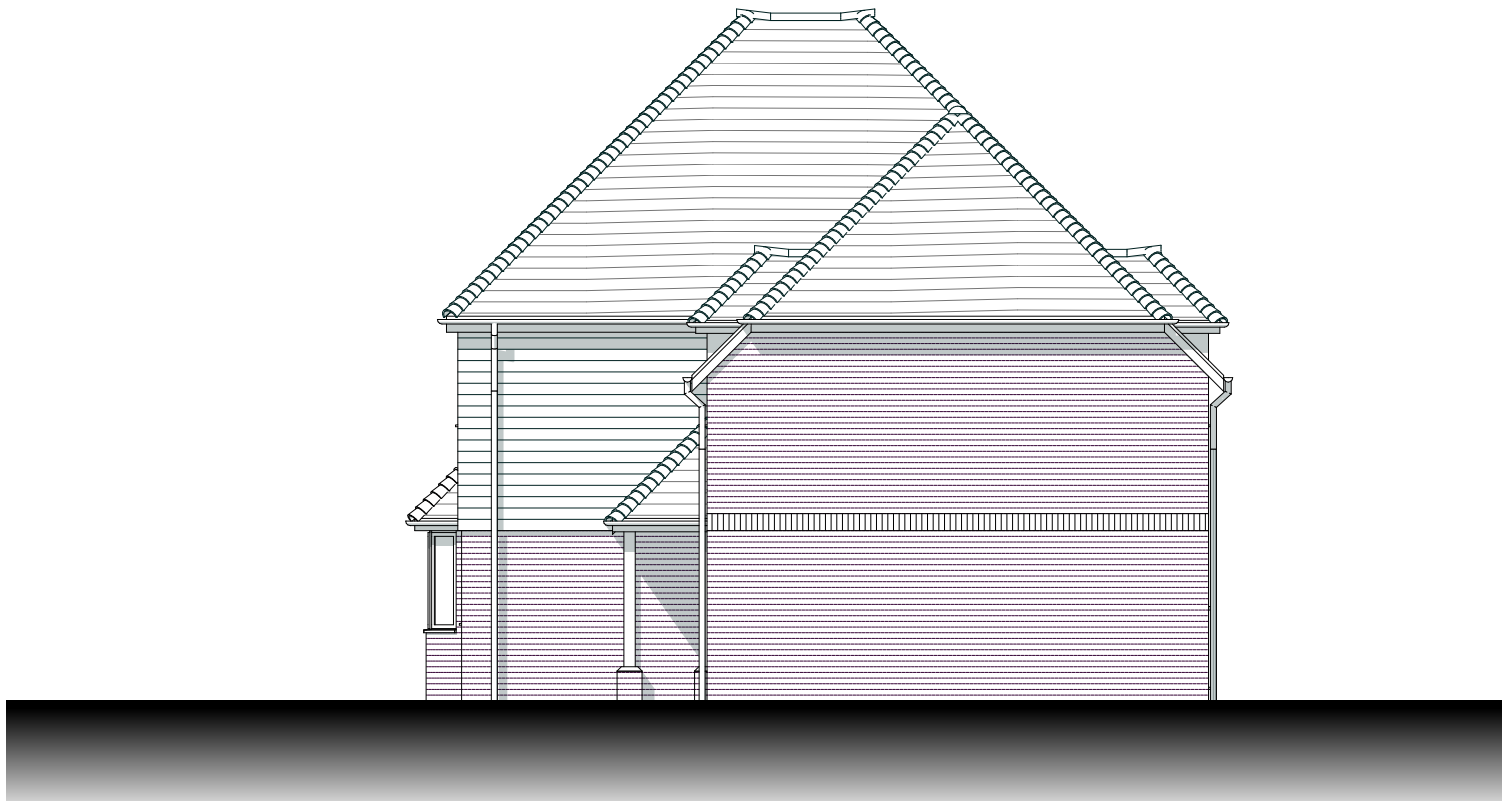

south elevation

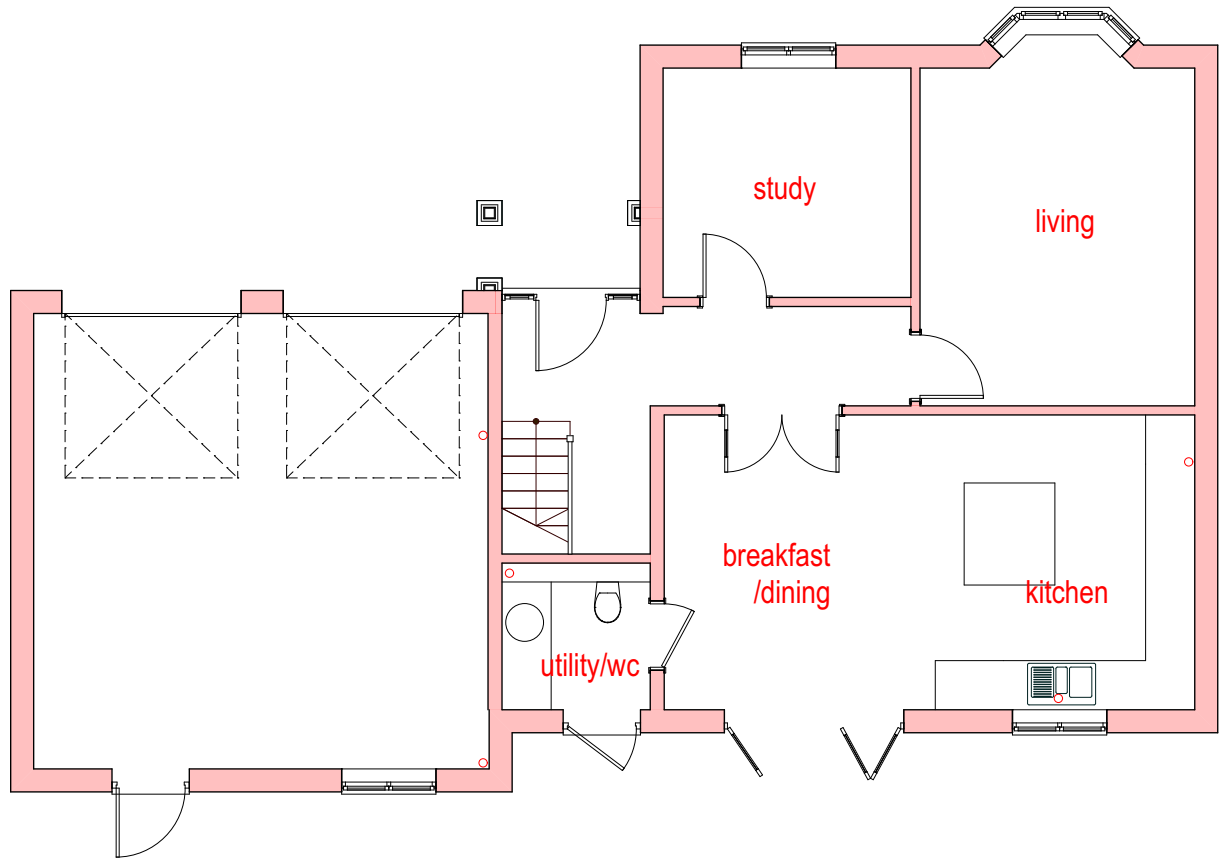


plot 1
1933ft²
ground floor

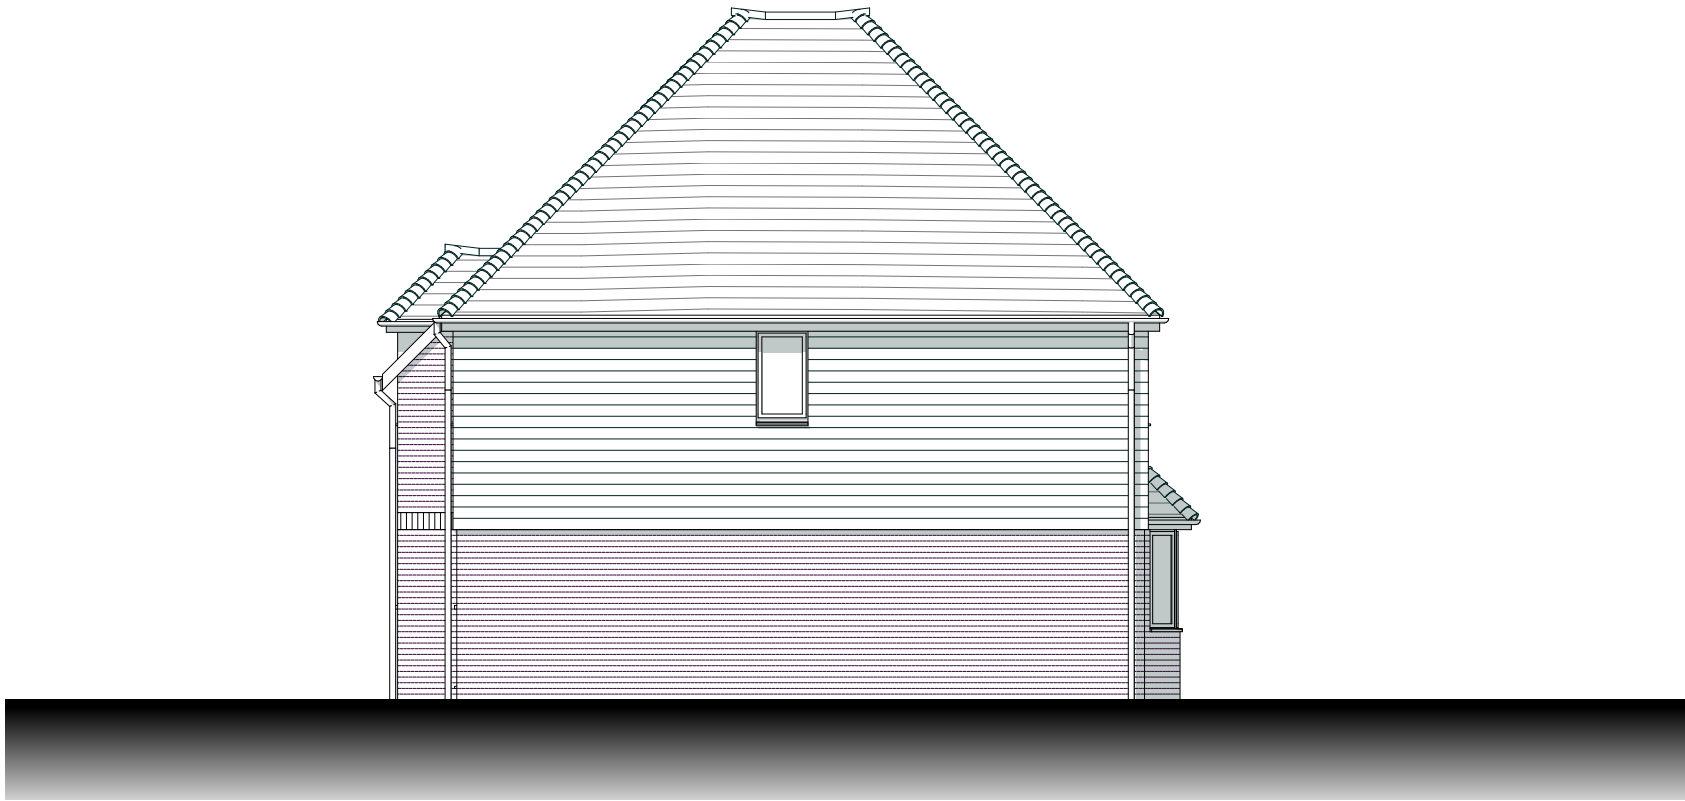

north elevation

ROOF	Terreal Grand Cru clay plain tile colour burgundy sand faced with matching half round ridge and hip tiles
WALLS	Wienerberger Chartham Multi red stock facing bricks and HardiePlank cladding to first floor colour Midnight Black
FEATURES	Wienerberger Warnham red stock band and window head.
FASCIA	White Upvc
GUTTERS	Black Upvc
WINDOWS	White Upvc
FRONT DOOR	Black
GARAGE DOOR	Black

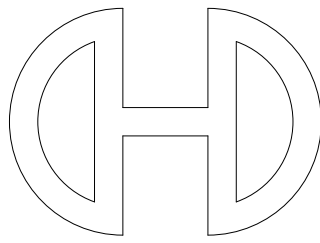

Victoria House 14 St Johns Road Hedge End Southampton Hampshire SO30 4AB
Tel: 01489 773377 * Fax 01489 797111 * E mail sales@crayfernhomes.co.uk
All dimensions are to be checked onsite prior to commencement of work
This drawing is the copyright of Crayfern Homes Limited
and may not be copied altered or reproduced in any way without their written authority

PLOT 1 FLOOR PLANS
& ELEVATIONS

DEVELOPMENT AT
REDLANDS LANE
LONG COPSE LANE
EMSWORTH

FOR
CRAYFERN HOMES LIMITED