


1. This drawing is the copyright of MH Architects Ltd
2. Do not scale this drawing except for Local Authority planning purposes
3. All dimensions must be checked on site by the contractor prior to commencement of the works.

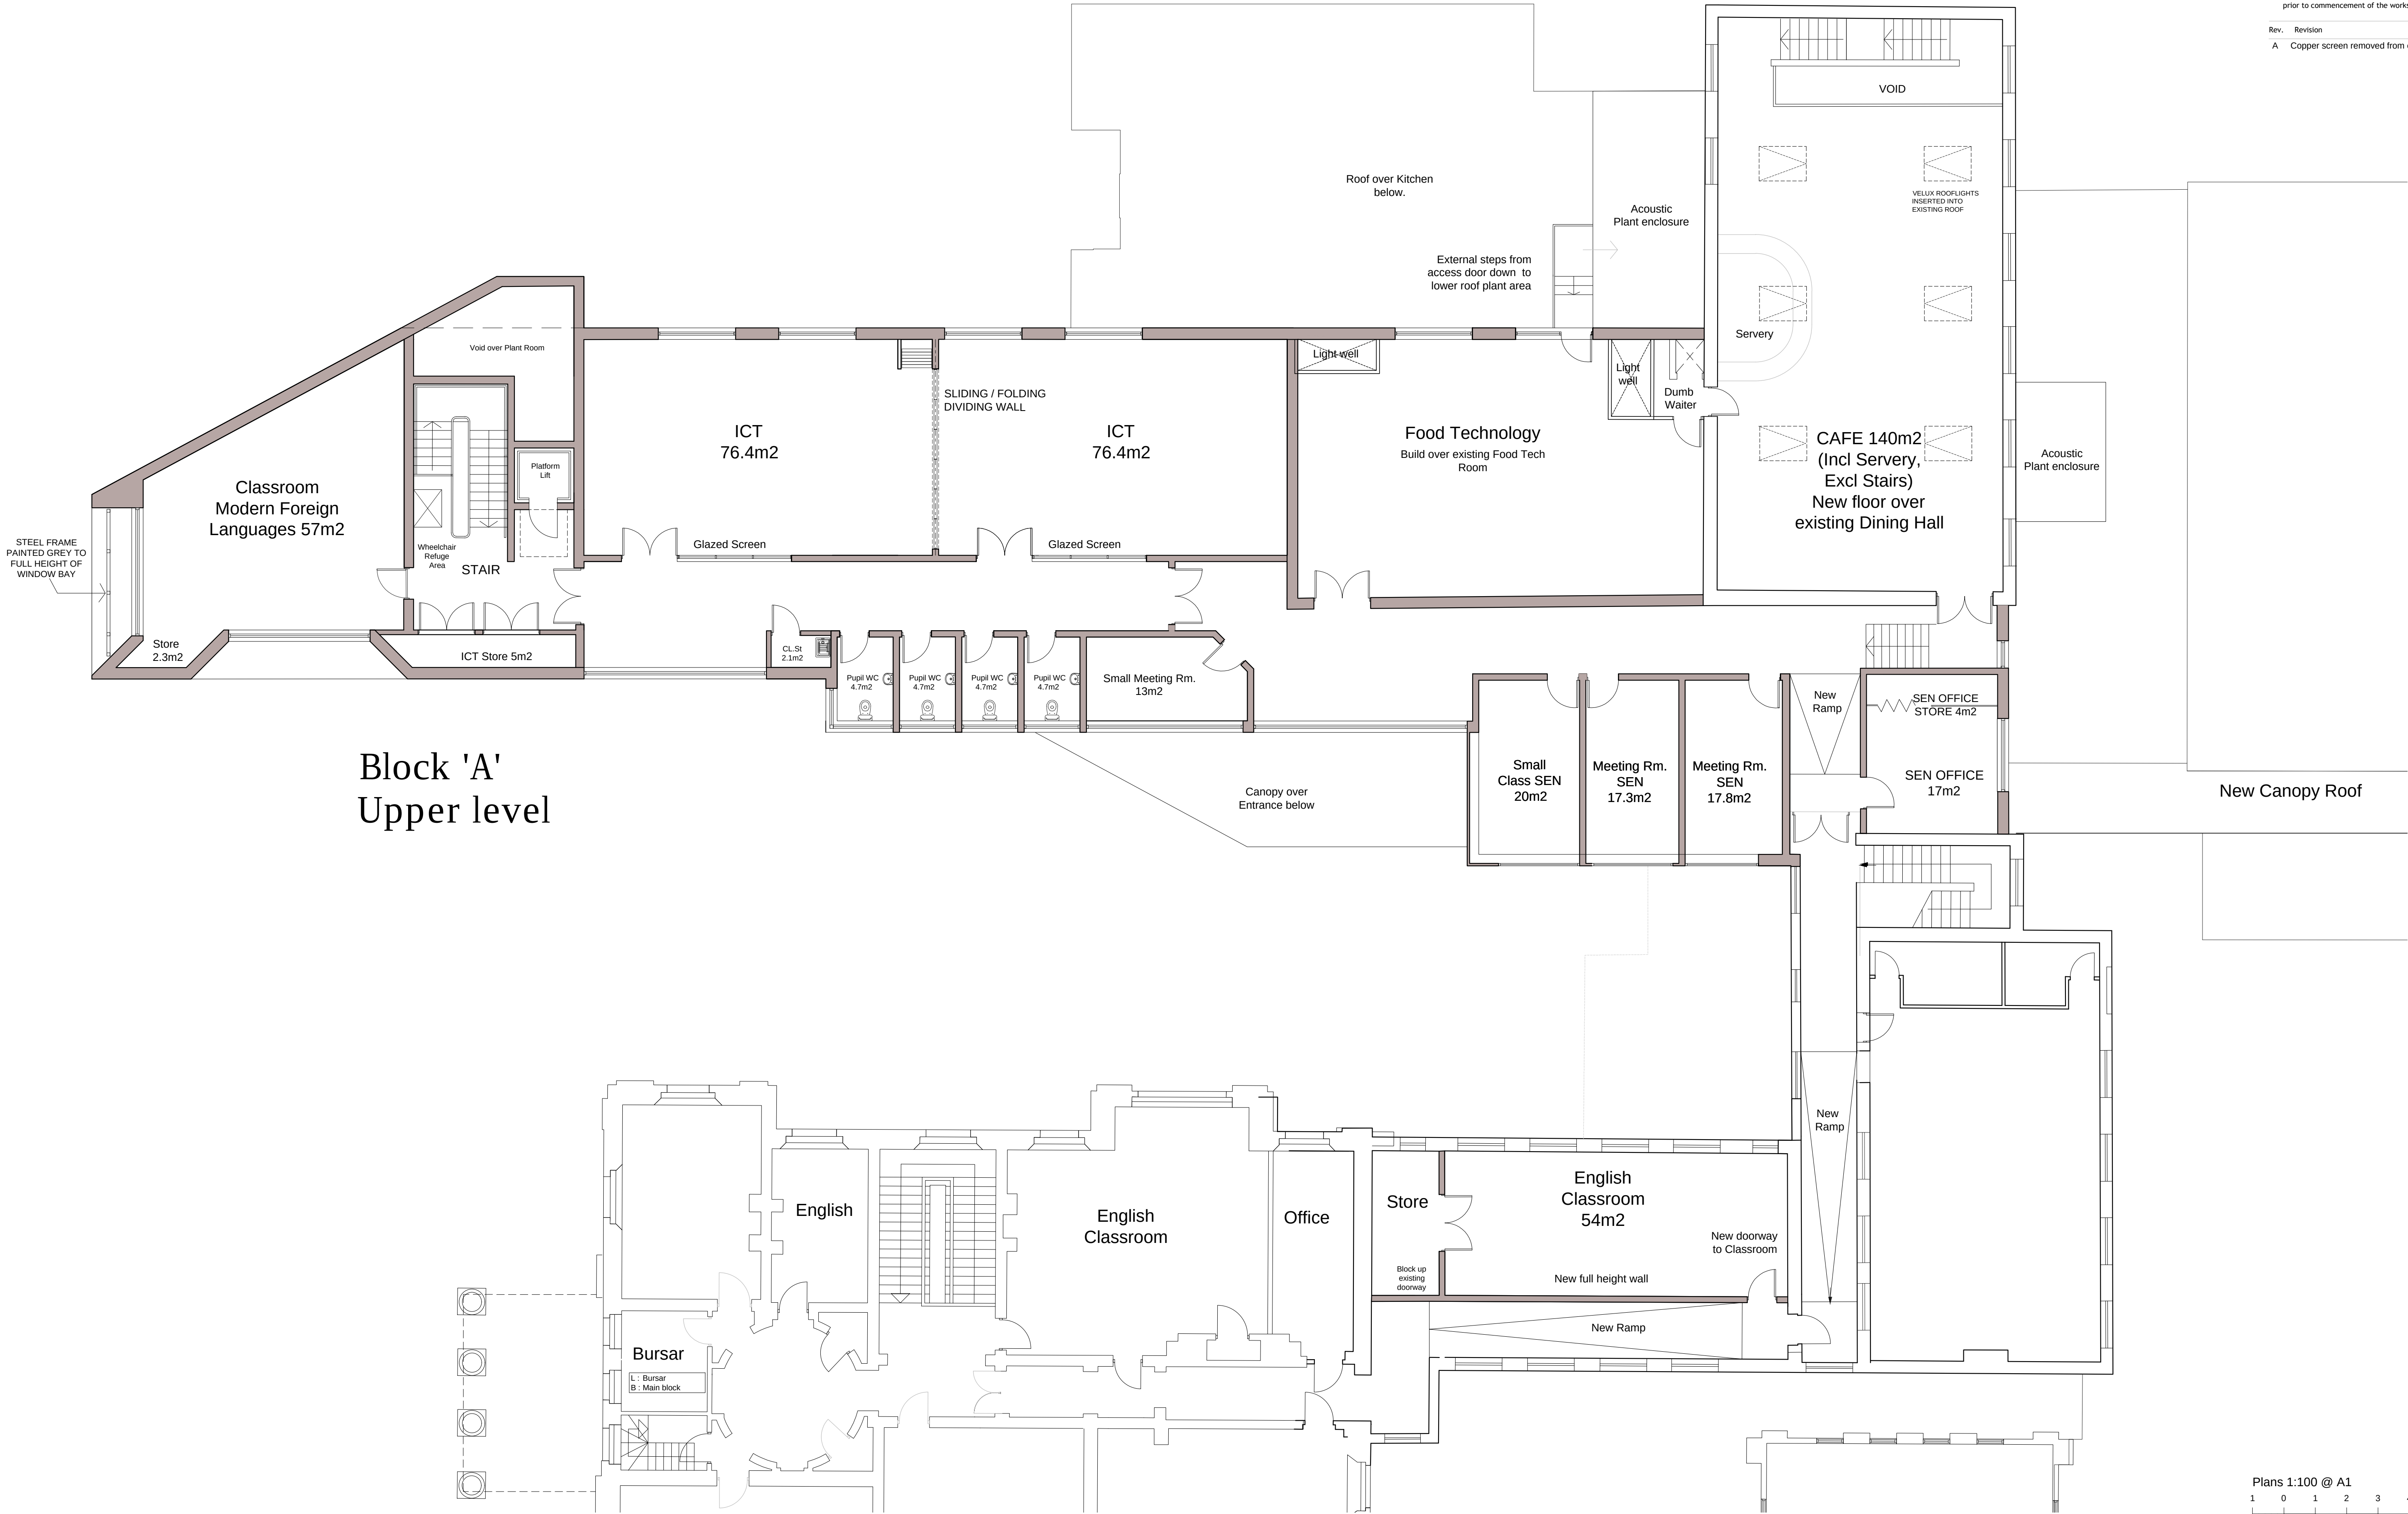

Rev.	Revision	By	Date	Check	Date
A	Copper screen removed from entrance elevation.	CHS	21.06.17.		



Purbrook Park School
Extensions, Internal Remodelling and External Works
Purbrook Park School, Waterlooville
Purbrook Park School Trust

Project & Drawing title					
Block A Proposed Upper Level					
Drawn	Date	Checked	Date	Scale	
TGM	22.05.14	HG	22.05.14		
Job N°	Drawing N°			Rev.	
13 083		PL-11			
Status					
PLANNING					

Ground Floor | Biscuitmill Building
Southern Gate | Chichester
West Sussex | PO19 8JZ
T: 01243 776748
E: admin@mharchitects.co.uk
www.mharchitects.co.uk
Limited Company
Registered in England No.094939

