


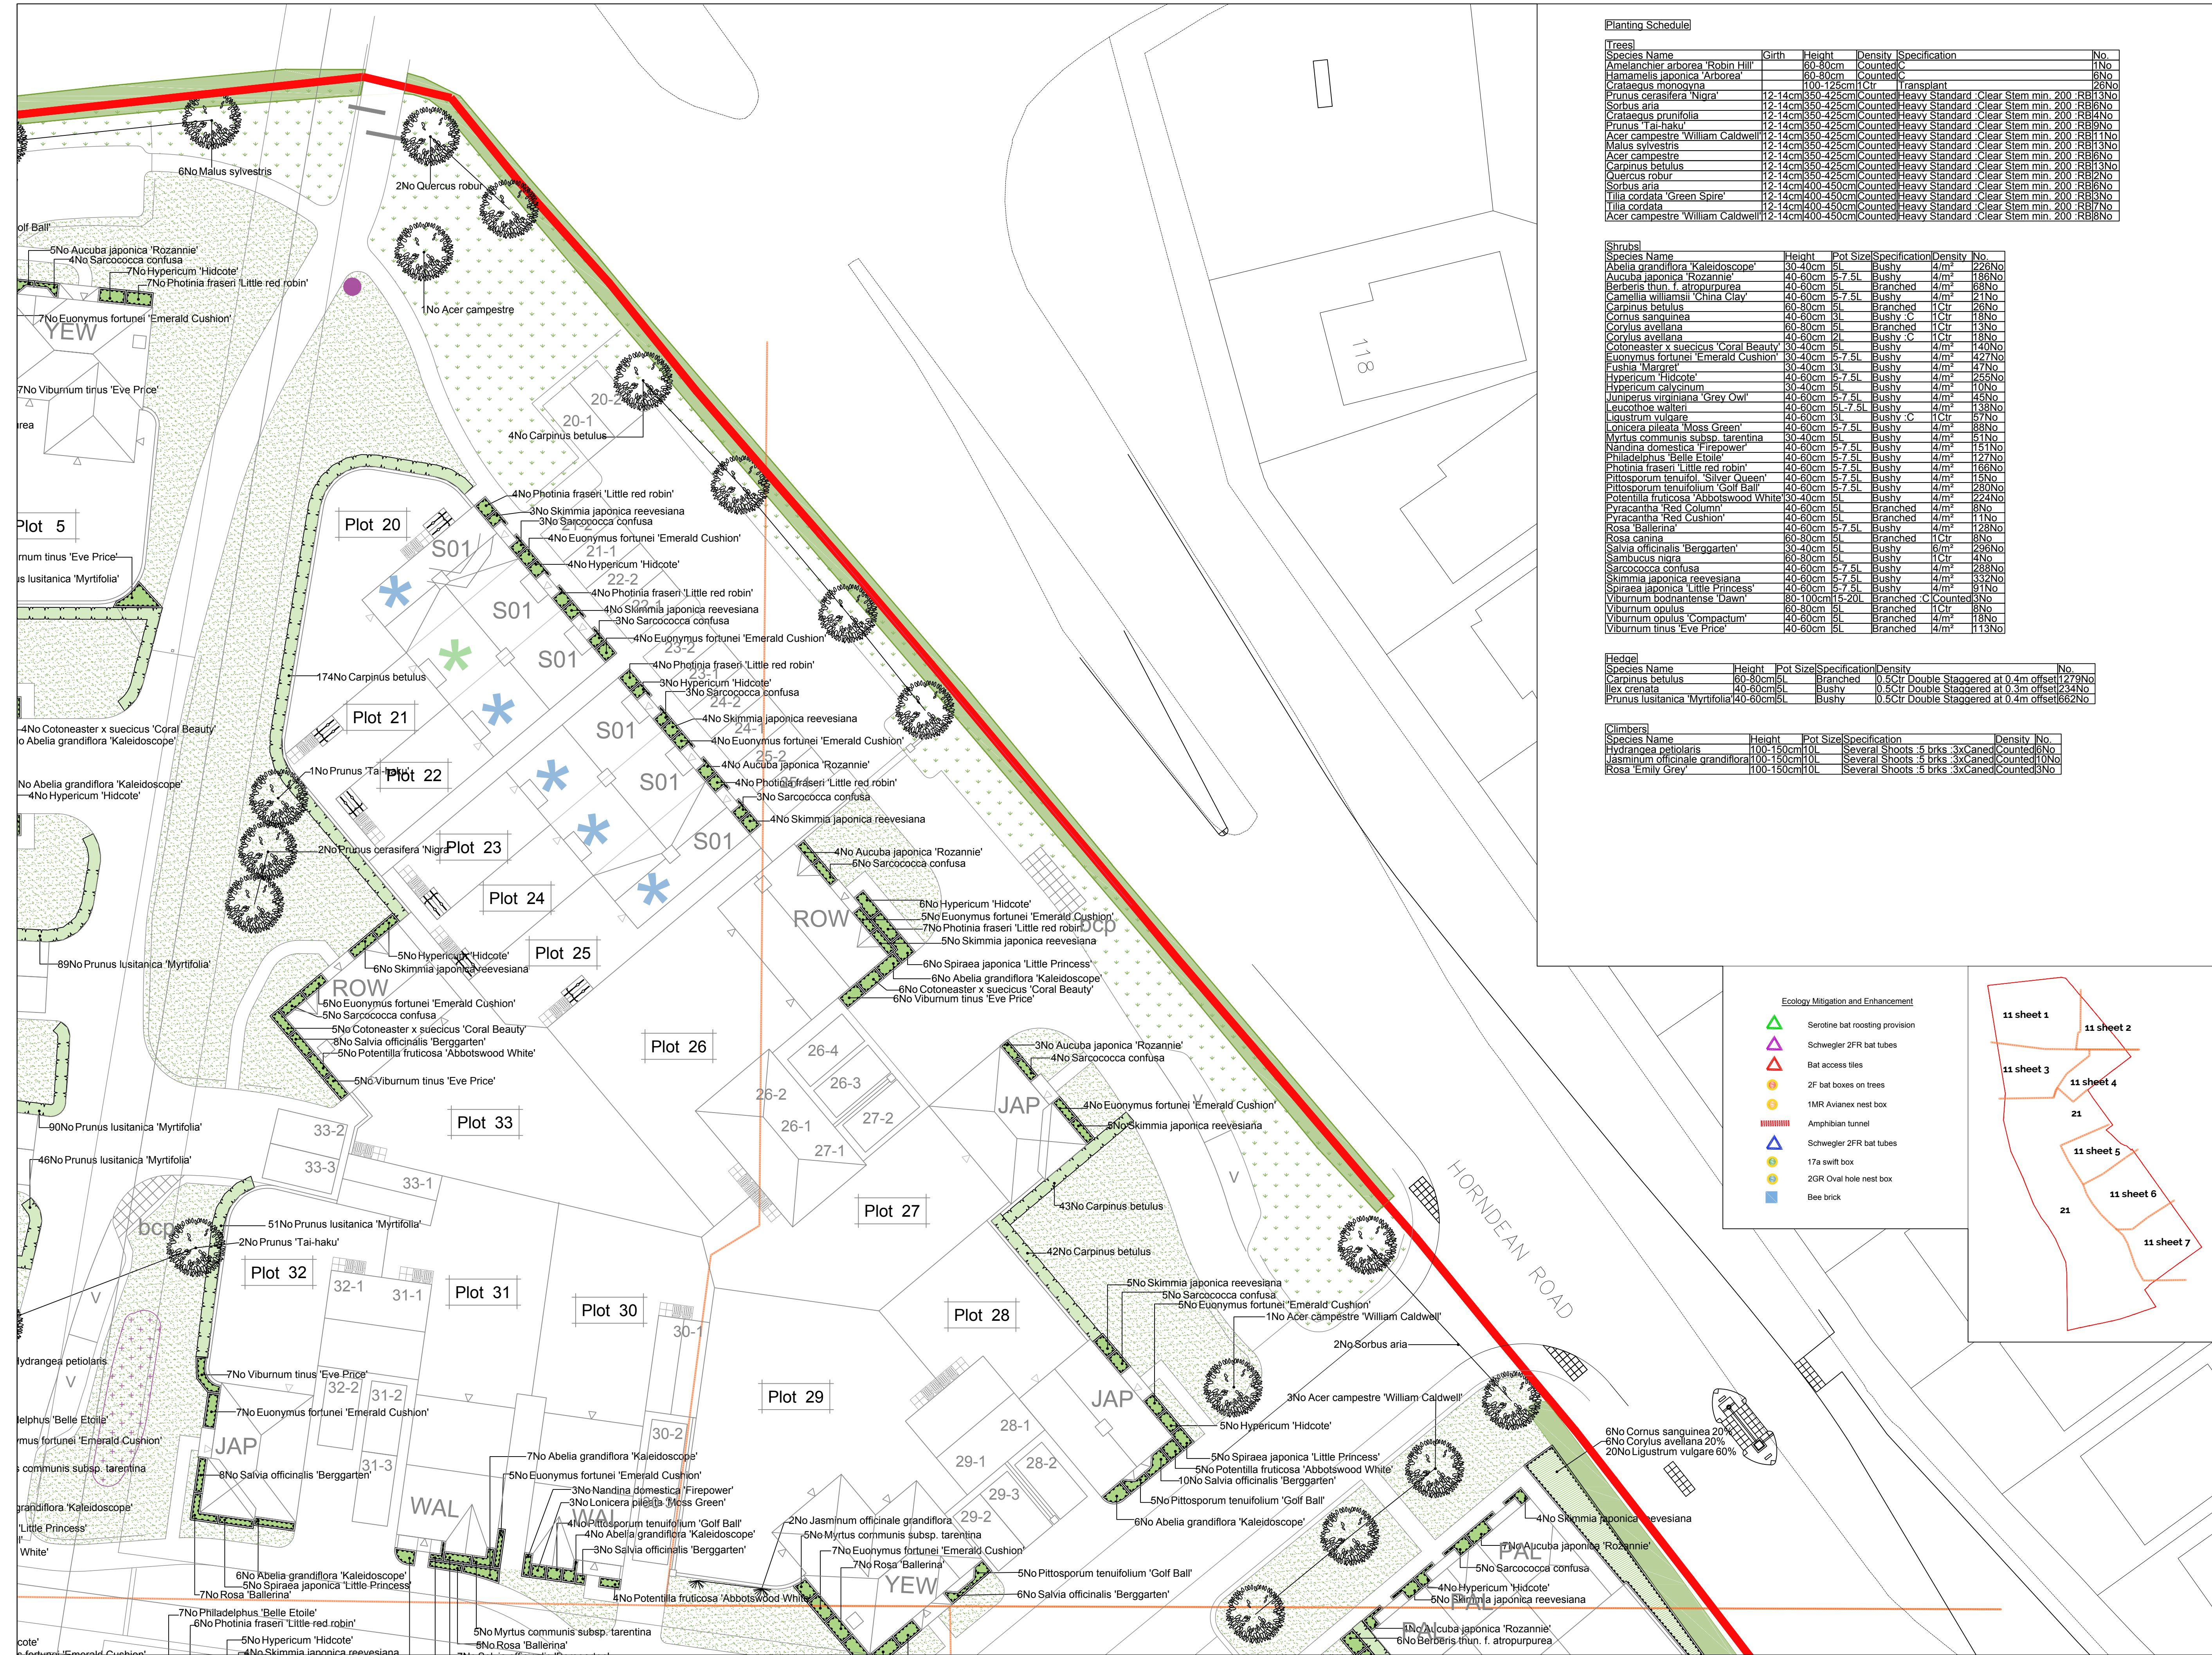

Planting Schedule

Trees	Species Name	Girth	Height	Density	Specification	No.
	Amelanchier arborea 'Robin Hill'	60-80cm	Counted	C		11No
	Hamamelis japonica 'Arborea'	60-80cm	Counted	C		6No
	Crataegus monogyna	100-125cm	1C1r	Transplant		26No
	Prunus cerasifera 'Nigra'	12-14cm	350-425cm	Counted	Heavy Standard : Clear Stem min. 200	RB13No
	Sorbus aria	12-14cm	350-425cm	Counted	Heavy Standard : Clear Stem min. 200	RB6No
	Crataegus prunifolia	12-14cm	350-425cm	Counted	Heavy Standard : Clear Stem min. 200	RB4No
	Prunus 'Tai-haku'	12-14cm	350-425cm	Counted	Heavy Standard : Clear Stem min. 200	RB9No
	Acer campestre 'William Caldwell'	12-14cm	350-425cm	Counted	Heavy Standard : Clear Stem min. 200	RB11No
	Malus sylvestris	12-14cm	350-425cm	Counted	Heavy Standard : Clear Stem min. 200	RB13No
	Acer campestre	12-14cm	350-425cm	Counted	Heavy Standard : Clear Stem min. 200	RB6No
	Carpinus betulus	12-14cm	350-425cm	Counted	Heavy Standard : Clear Stem min. 200	RB13No
	Quercus robur	12-14cm	350-425cm	Counted	Heavy Standard : Clear Stem min. 200	RB2No
	Sorbus aria	12-14cm	400-450cm	Counted	Heavy Standard : Clear Stem min. 200	RB6No
	Lilium cordata 'Green Spire'	12-14cm	400-450cm	Counted	Heavy Standard : Clear Stem min. 200	RB3No
	Lilium cordata	12-14cm	400-450cm	Counted	Heavy Standard : Clear Stem min. 200	RB7No
	Acer campestre 'William Caldwell'	12-14cm	400-450cm	Counted	Heavy Standard : Clear Stem min. 200	RB6No

Shrubs	Species Name	Height	Pot Size	Specification	Density	No.	
	Abelia grandiflora 'Kaleidoscope'	30-40cm	5L	Bushy	4/m ²	226No	
	Aucuba japonica 'Rozannie'	40-60cm	5-7.5L	Bushy	4/m ²	186No	
	Berberis thun. f. atropurpurea	40-60cm	5L	Branched	4/m ²	68No	
	Camellia williamsii 'China Clay'	40-60cm	5-7.5L	Bushy	4/m ²	21No	
	Carpinus betulus	60-80cm	5L	Branched	1C1r	26No	
	Cornus sanguinea	40-60cm	3L	Bushy	C 1C1r	18No	
	Corylus avellana	60-80cm	5L	Branched	1C1r	13No	
	Corylus avellana	40-60cm	2L	Bushy	C 1C1r	18No	
	Cotoneaster x suecicus 'Coral Beauty'	30-40cm	5L	Bushy	4/m ²	140No	
	Euonymus fortunei 'Emerald Cushion'	30-40cm	5-7.5L	Bushy	4/m ²	427No	
	Fuchsia 'Margaret'	30-40cm	3L	Bushy	4/m ²	47No	
	Hypericum 'Hidcote'	40-60cm	5-7.5L	Bushy	4/m ²	255No	
	Hypericum calycinum	30-40cm	5L	Bushy	4/m ²	100No	
	Juniperus virginiana 'Grey Owl'	40-60cm	5-7.5L	Bushy	4/m ²	45No	
	Leucothoe walteri	40-60cm	5L-7.5L	Bushy	4/m ²	138No	
	Ligustrum vulgare	40-60cm	3L	Bushy	C 1C1r	57No	
	Lonicera pileata 'Moss Green'	40-60cm	5-7.5L	Bushy	4/m ²	88No	
	Myrtus communis subsp. tarentina	30-40cm	5L	Bushy	4/m ²	51No	
	Nandina domestica 'Firepower'	40-60cm	5-7.5L	Bushy	4/m ²	151No	
	Philadelphus 'Belle Etoile'	40-60cm	5-7.5L	Bushy	4/m ²	127No	
	Photinia fraseri 'Little red robin'	40-60cm	5-7.5L	Bushy	4/m ²	166No	
	Pittosporum tenuifol. 'Silver Queen'	40-60cm	5-7.5L	Bushy	4/m ²	15No	
	Pittosporum tenuifolium 'Golf Ball'	40-60cm	5-7.5L	Bushy	4/m ²	280No	
	Potentilla fruticosa 'Abbottswood White'	30-40cm	5L	Bushy	4/m ²	224No	
	Pyracantha 'Red Column'	40-60cm	5L	Branched	4/m ²	8No	
	Pyracantha 'Red Cushion'	40-60cm	5L	Branched	4/m ²	11No	
	Rosa 'Ballerina'	40-60cm	5-7.5L	Bushy	4/m ²	128No	
	Rosa canina	60-80cm	5L	Branched	1C1r	8No	
	Salvia officinalis 'Berggarten'	30-40cm	5L	Bushy	6/m ²	266No	
	Sambucus nigra	60-80cm	5L	Bushy	1C1r	4No	
	Sarcococca confusa	40-60cm	5-7.5L	Bushy	4/m ²	288No	
	Skimmia japonica reevesiana	40-60cm	5-7.5L	Bushy	4/m ²	332No	
	Spiraea japonica 'Little Princess'	40-60cm	5-7.5L	Bushy	4/m ²	91No	
	Viburnum bodanense 'Dawn'	80-100cm	15-20L	Branched	C	Counted	3No
	Viburnum opulus	60-80cm	5L	Branched	1C1r	8No	
	Viburnum opulus 'Compactum'	40-60cm	5L	Branched	4/m ²	18No	
	Viburnum tinus 'Eve Price'	40-60cm	5L	Branched	4/m ²	113No	

Hedges	Species Name	Height	Pot Size	Specification	Density	No.
	Carpinus betulus	60-80cm	5L	Branched	0.5C1r Double Staggered at 0.4m offset	1279No
	Ilex crenata	40-60cm	5L	Bushy	0.5C1r Double Staggered at 0.3m offset	234No
	Prunus lusitanica 'Myrtifolia'	40-60cm	5L	Bushy	0.5C1r Double Staggered at 0.4m offset	1662No

Climbers	Species Name	Height	Pot Size	Specification	Density	No.
	Hydrangea petiolaris	100-150cm	10L	Several Shoots : 5 brks : 3xCaned	Counted	6No
	Jasminum officinale grandiflora	100-150cm	10L	Several Shoots : 5 brks : 3xCaned	Counted	10No
	Rosa 'Emily Grey'	100-150cm	10L	Several Shoots : 5 brks : 3xCaned	Counted	3No

Ecology Mitigation and Enhancement

- ▲ Serotene bat roosting provision
- ▲ Schwegler 2FR bat tubes
- ▲ Bat access tiles
- 2F bat boxes on trees
- 1MR Avianex nest box
- ▲ Amphibian tunnel
- ▲ Schwegler 2FR bat tubes
- 17a swift box
- 2GR Oval hole nest box
- Bee brick


SPECIFICATION
All works generally, to comply with the written Soft Landscape Specification.

NOTE: DO NOT SCALE FROM DRAWING

Legend

- Existing trees to be retained and protected during construction
- Proposed tree planting within soft landscape. See detail on sheet 4
- Proposed specimen shrub planting to receive short angular staking on half standards with expandable tree ties. Irrigation tubing to root system of Amelanchier, Laurus and Osmanthus specimens as required
- Proposed climbing plants to be trained up adjacent wall/ fence/pergola with galvanised wires and hook set 250mm apart with support canes removed prior to planting
- Proposed Carpinus (hornbeam) hedge planting to be planted in a double staggered row 300mm apart and at 500mm centres in each row. To be maintained at 1m height
- Proposed mixed native hedge planting to be planted in a double staggered row 300mm apart and at 500mm centres in each row. To be maintained at 1m height and 1.8m height adjacent to site boundaries
- Proposed shrub planting to receive 75mm bark mulch after planting operations
- Proposed decorative mix shrub planting to be planted in groups of 5-7no. of each species and as above
- Proposed grass areas to receive good quality amenity grass turves laid in line with good horticultural practices
- Proposed grassland areas, to be seeded with EM grass seed mix as supplied by Emorgate and sown at 5 grams per msq, or similar and approved
- Tree root barrier: ReRoot 1000 from GreenBlue Urban or similar
- Proposed narrow areas of angular shippings for top dressing. Laid over a weed proof membrane.
- Proposed area to be planted with a bulb mix of fritillaria, galanthus, narcissus, allium
- Cycle route signage bollard indicating shared footpath and cycle route
- Cut lines

Planting Schedule on Sheet 2

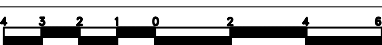

Rev	Date	Details	Drawn
C	7.8.17	Revised planting	LS
B	4.8.17	Updated Layout	LS
A	7.7.17	Updated Layout	LS



HEAD OFFICE
Rodbourne Rail Business Centre, Grange Lane,
Malmesbury, SN16 0ES
Tel: 01666 825646

Courtyard House, Mill Lane, Godalming, GU7 1EY
Tel: 01483 425714

Suite 6, Crescent House, Yonge Close, Eastleigh, SO50 9SX
Tel: 02382 026500

9 Brownlow Road, Cambridge, CB4 3NG
Tel: 07825 868654

email: mail@acdenv.co.uk
www.acdenvironmental.co.uk



scheme: Horndean Road
Emsworth
client: Bellway Wessex
drawing: Landscape Proposals
date: March 2017
scale: 1:200@A1
drawing no: BELL21129 11C - sheet 2
drawn: LS checked: AE

Copyright of ACD Environmental Ltd. All rights described in Chapter IV of the Copyright, Designs and Patents Act 1988 have been generally asserted. 2011. Copyright of this plan remains with ACD until all fees have been paid in full.