



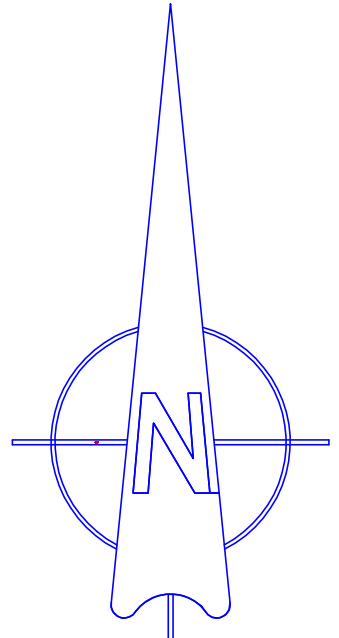

GLADYS AVENUE

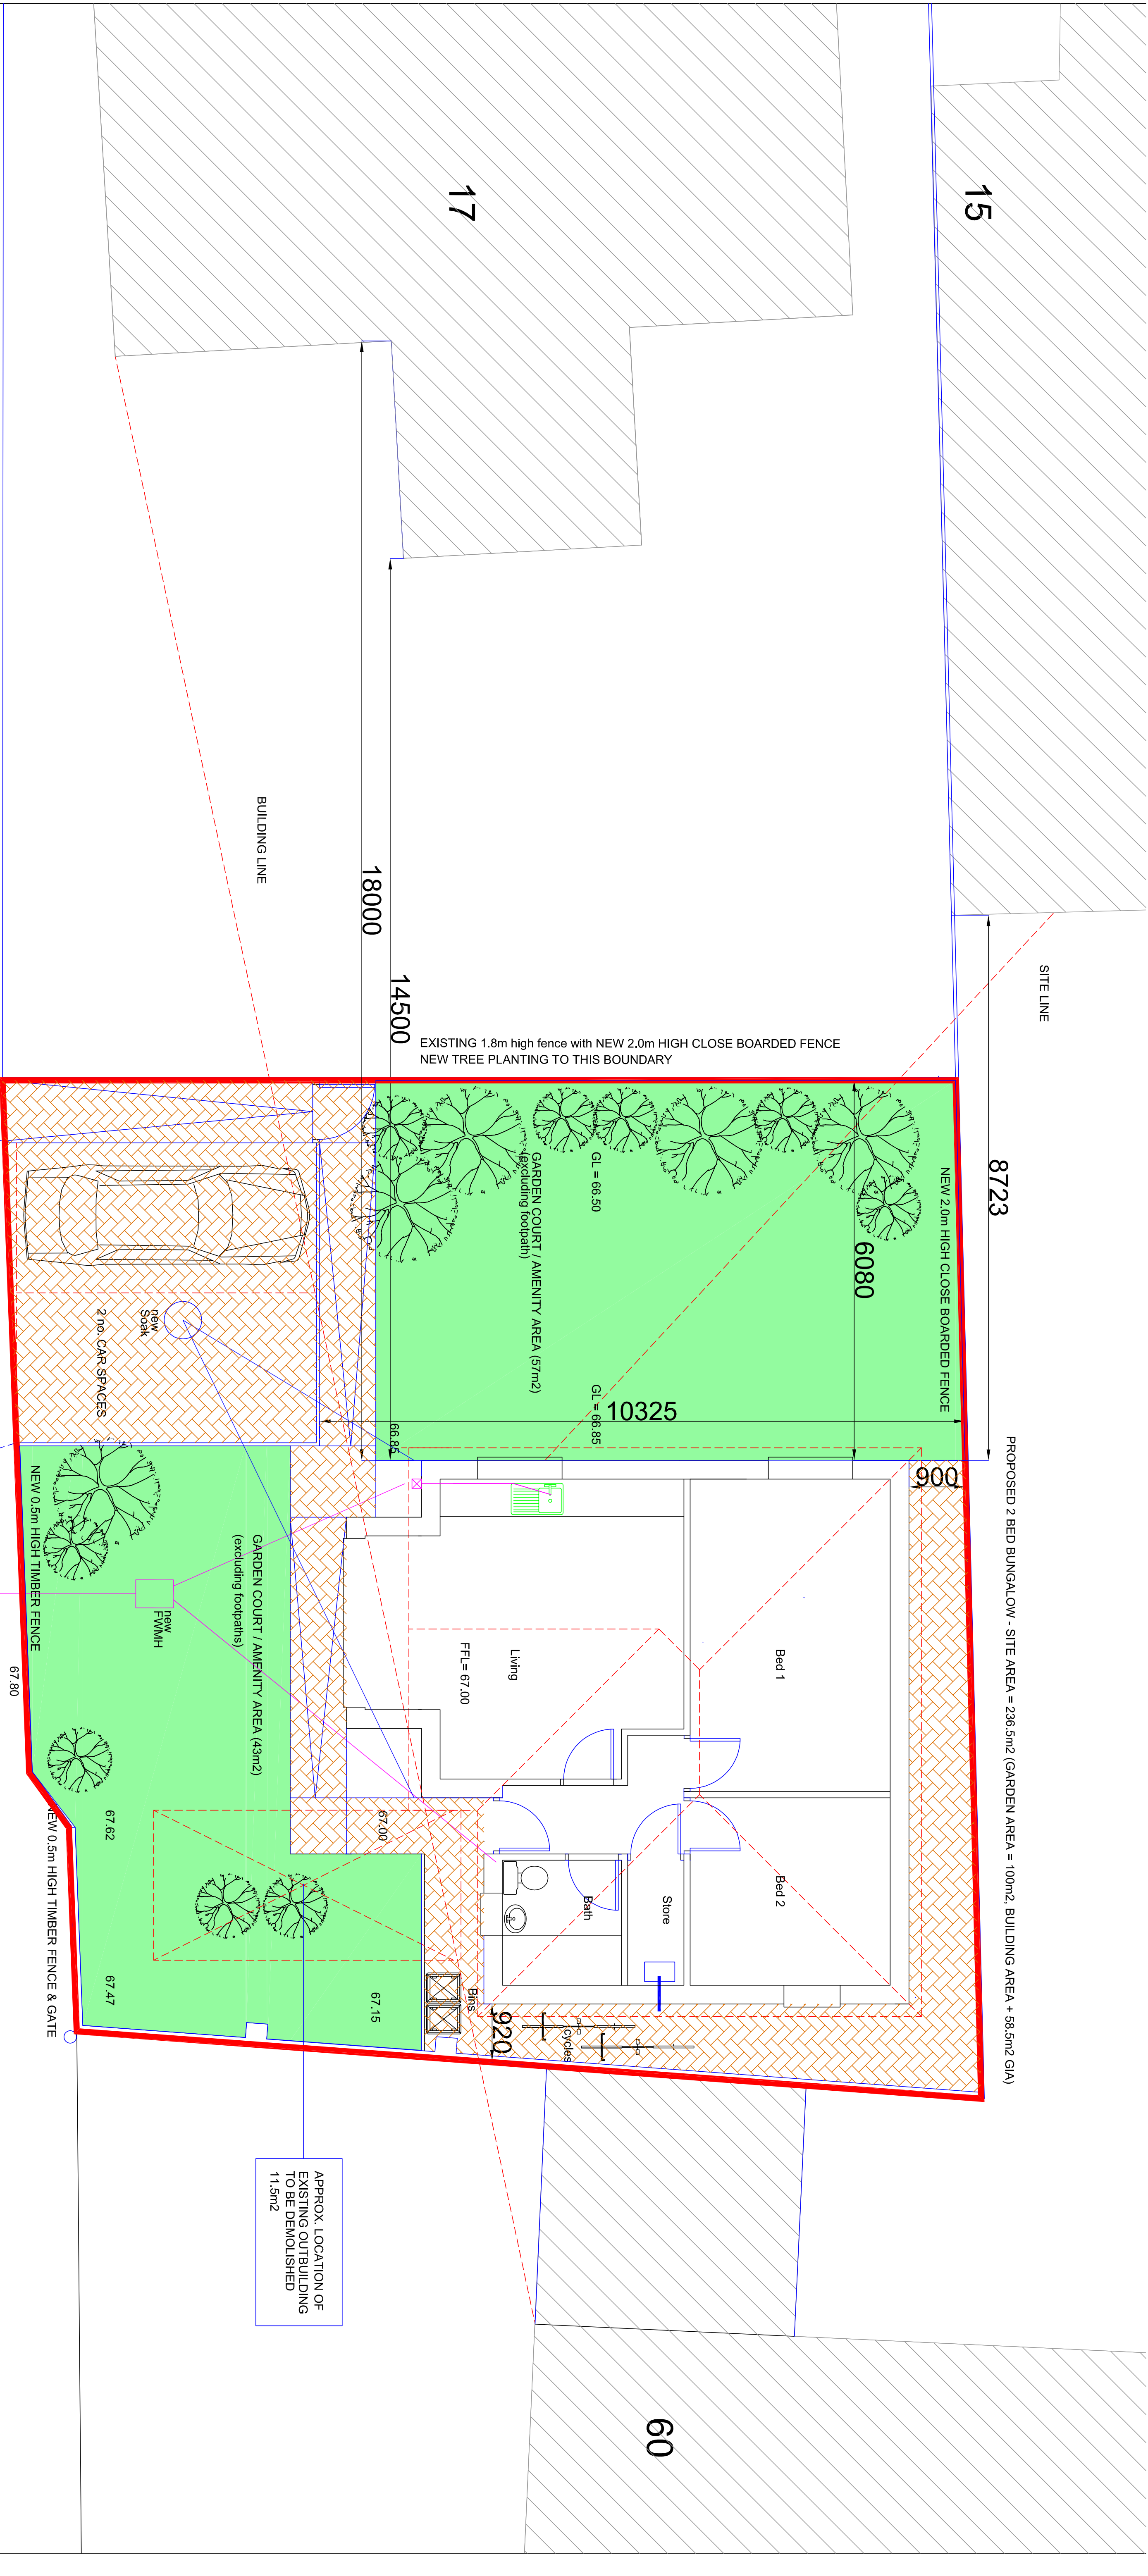