


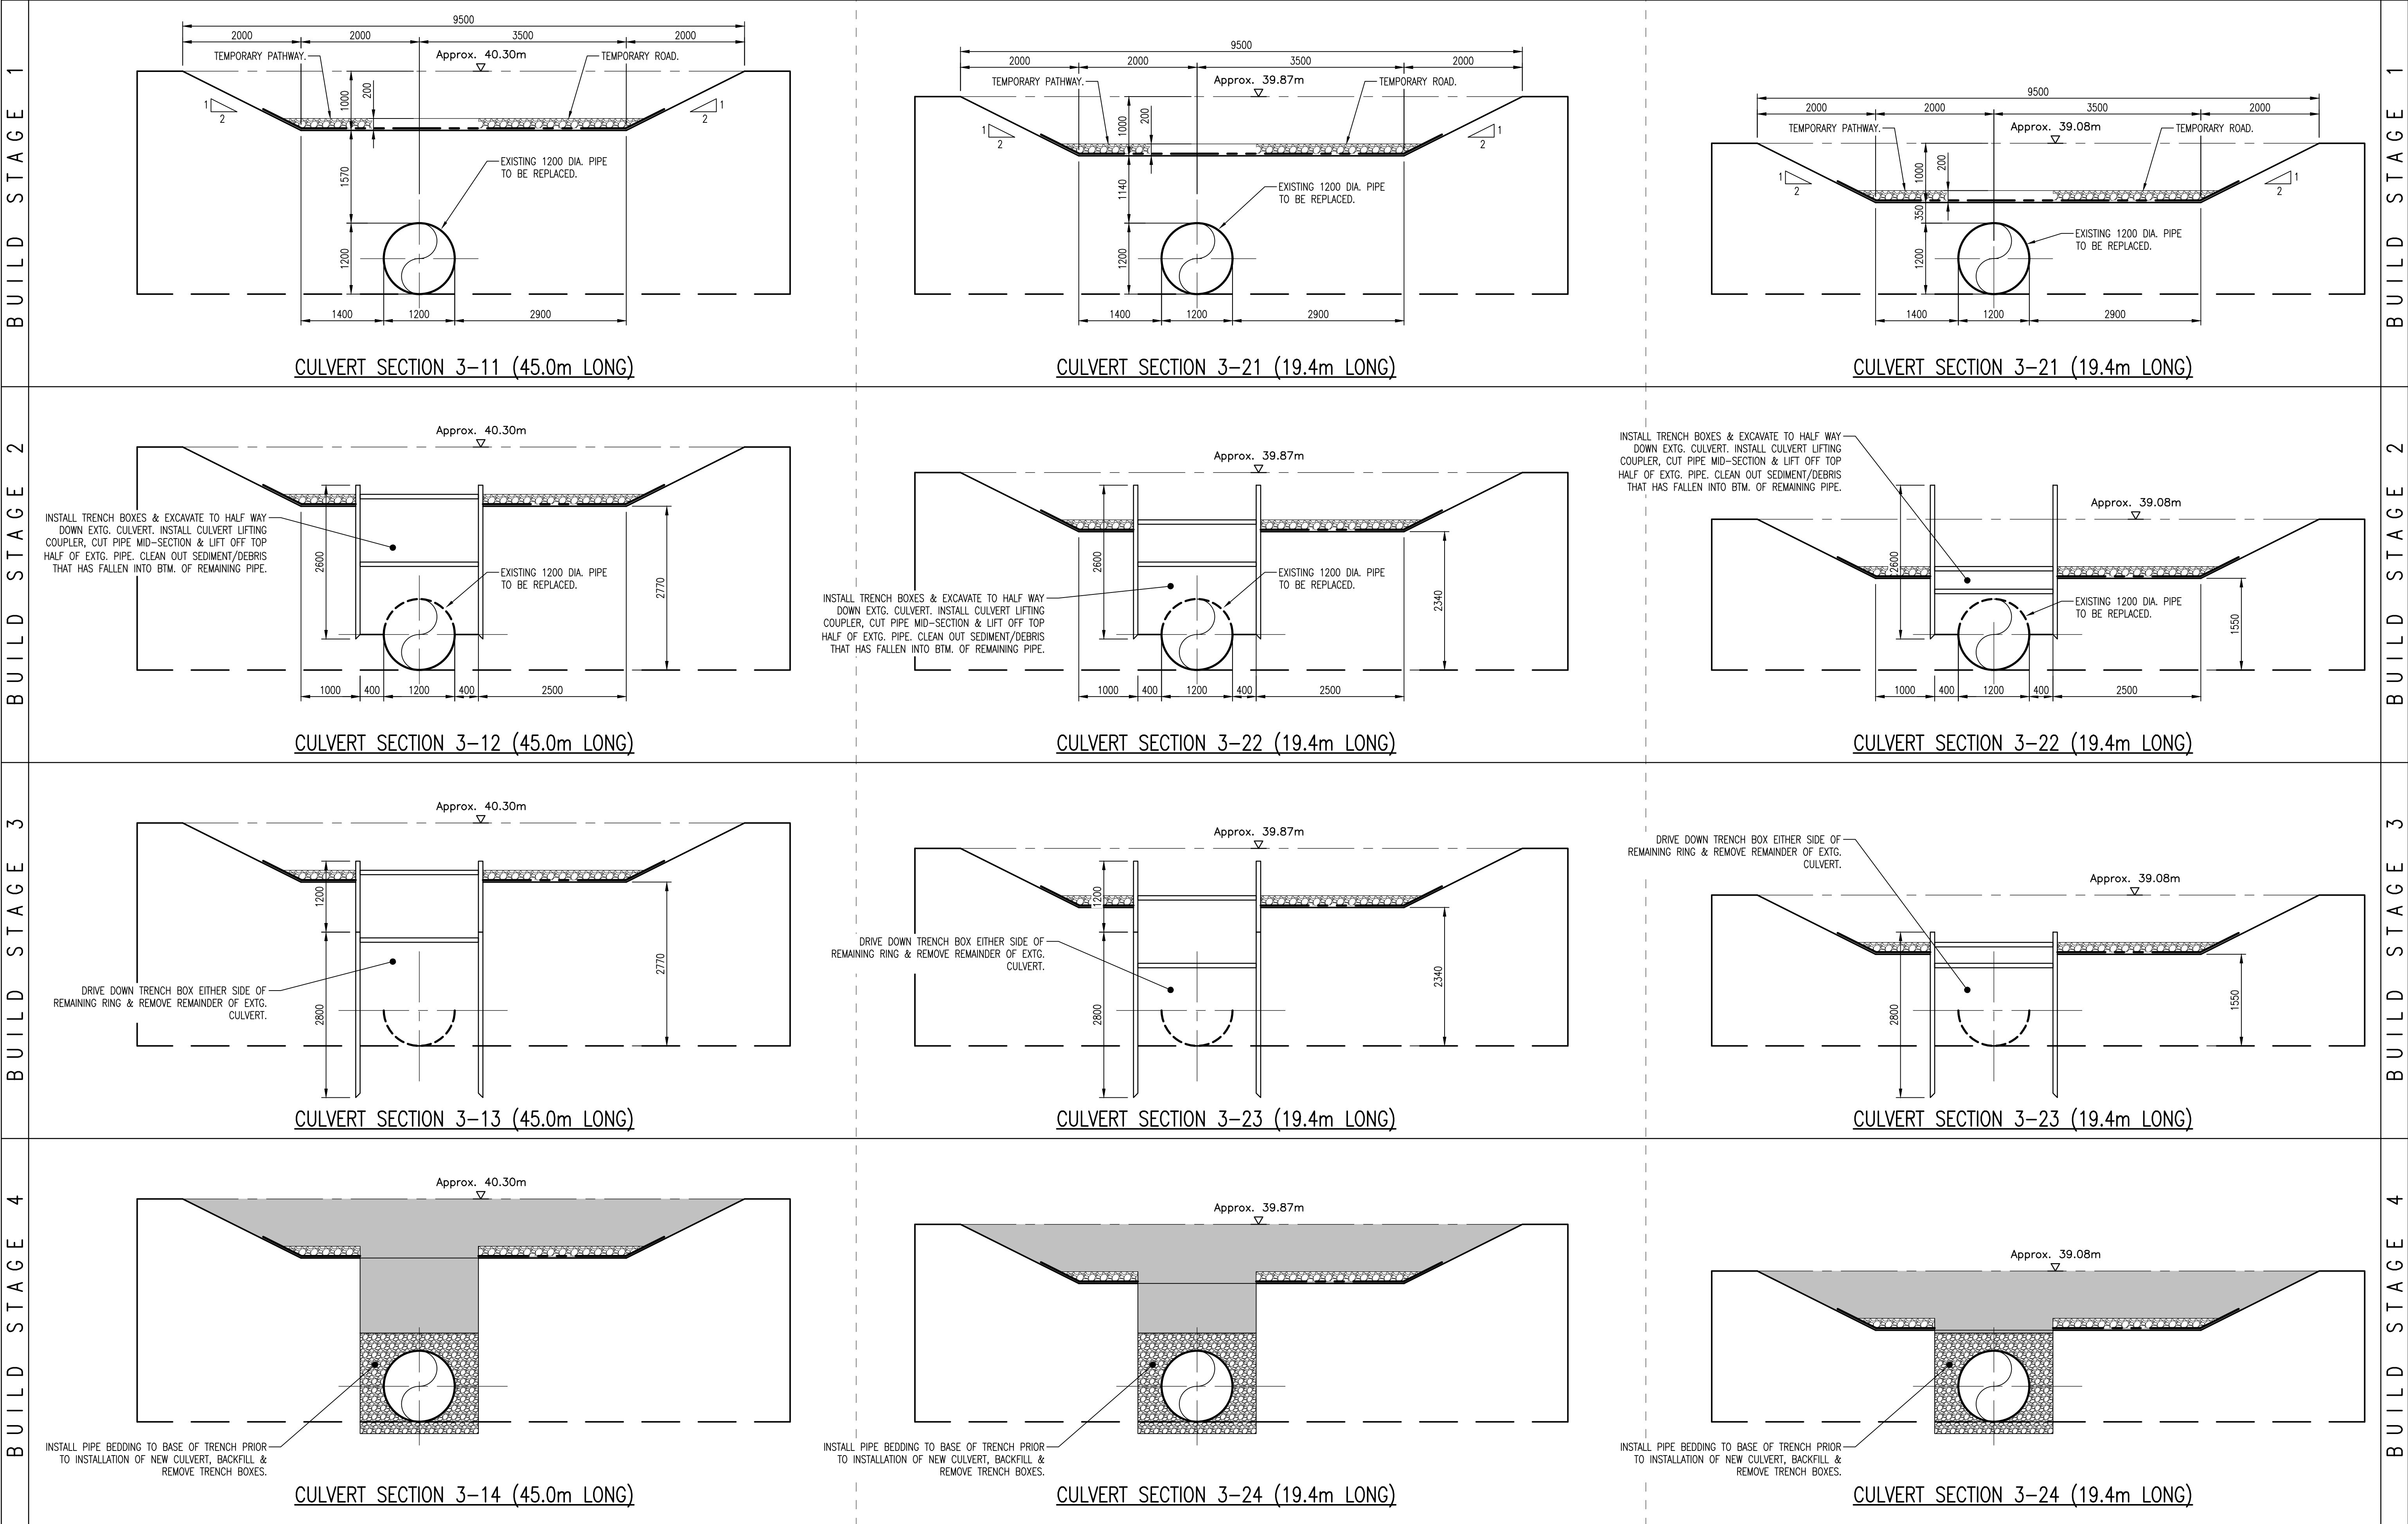

NOTES:

1. THIS DRAWING IS COPYRIGHT AND SHOULD NOT BE REPRODUCED WITHOUT APPROVAL.
2. THIS DRAWING TO BE READ IN CONJUNCTION WITH THE ARCHITECTS DRAWINGS. ANY DISCREPANCIES ARE TO BE BROUGHT TO THE ATTENTION OF BOTH PARTIES IMMEDIATELY.
3. ANY DIMENSIONS/LEVELS INDICATED 'ref.' REFER TO ASSUMED/EXISTING DIMENSIONS WHICH ARE TO BE SITE CHECKED PRIOR TO THE COMMENCEMENT OF ANY WORK.

PRELIMINARY

ALL WORKS IN ACCORDANCE WITH SEWERS FOR ADOPTION 7TH EDITION.

P4	PRELIMINARY	HDL/01.18	HDL/01.18	HDL/01.18
P3	PRELIMINARY	HDL/11.17	HDL/11.17	HDL/11.17
P2	PRELIMINARY	HDL/06.17	HDL/06.17	HDL/06.17
P1	PRELIMINARY	HDL/06.17	HDL/06.17	HDL/06.17
Version	Amendment	Revised by and date	Checked by and date	Approved by and date
ORIGINAL DRAWING SIZE - A1		X-REFS:		
CAD REF.				

		Client	PAUL HARVEY
Project		15 BILLET AVENUE, WATERLOOVILLE	
Drawing Title		CULVERT WORKS PROPOSED DETAILS - SHEET 1	
Purpose		PRELIMINARY	Scale
Issuing Office		SWANMORE	1:50 @ A1
Telephone		01489 893 596	Design Number
		16-2654-2151	Version
			P4