


Proposed Street Elevation @ 1:100

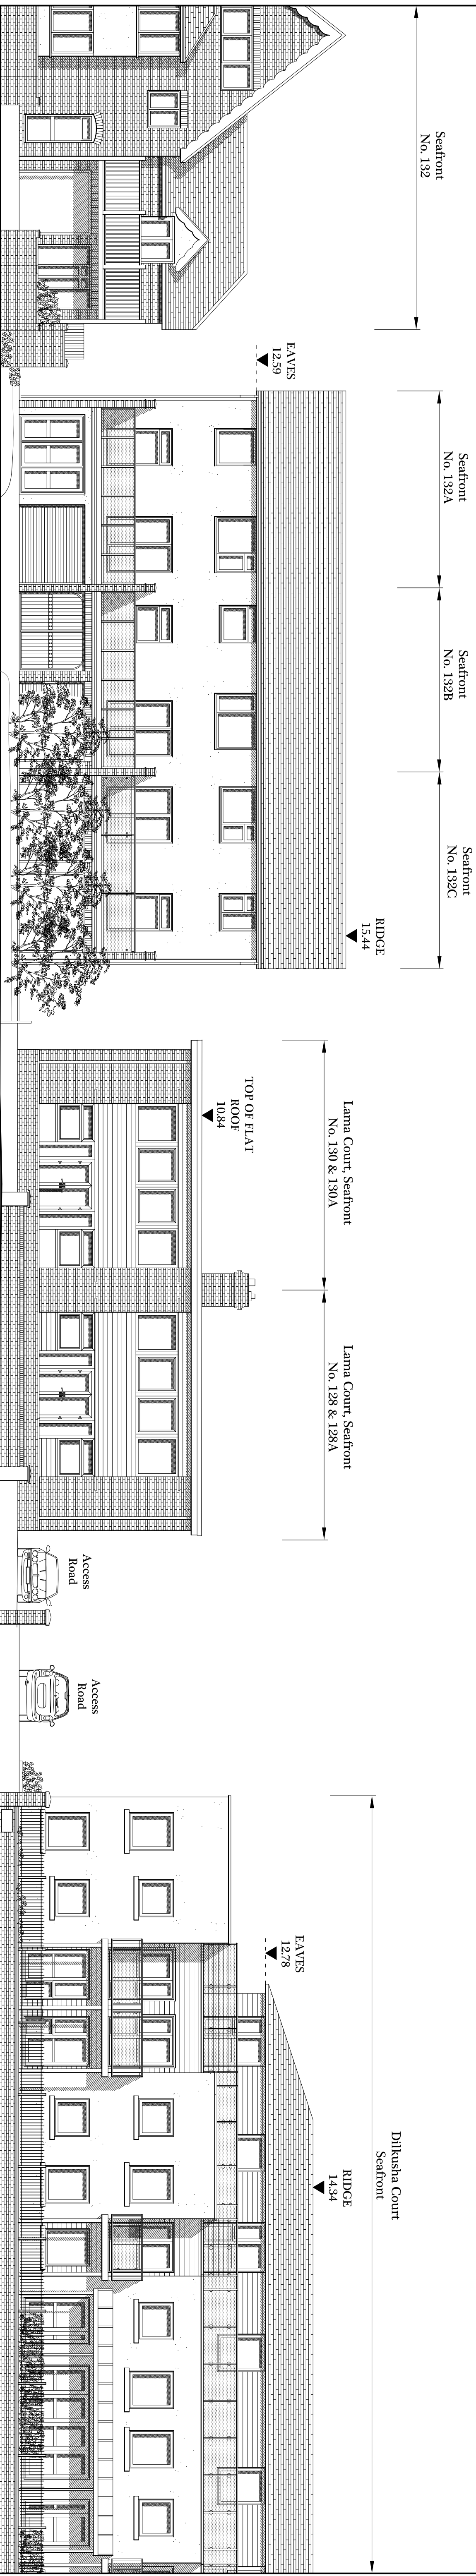

Existing Street Elevation @ 1:100

 GRAHAM ASH ARCHITECTS		TITLE:	
CHARTEDED ARCHITECTS • TOWN PLANNING CONSULTANTS 65 Regent Street, London W1B 5AH TEL: 020 7601 5170 • Fax: 020 7601 4310 E-MAIL: info@grahamasharchitects.com WEBSITE: www.grahamasharchitects.com		Proposed Street Elevation	
CLIENT: Mr D Aylward		DESIGNED BY: GA	
PROJECT: Lama Court, Seafont, (128-130) Haying Island, P011 9HW		SCALE 1:100	
		DATE 2-9-15	
		PLANNED BY JA T	
		REV K	
		SCALE 0 1 2 3 4 5m 1100	
☐ FOR ISSUE: ☒ Information ☐ approval ☐ tender ☐ construction			
DWG. NO. 15:027:06 REV K			