


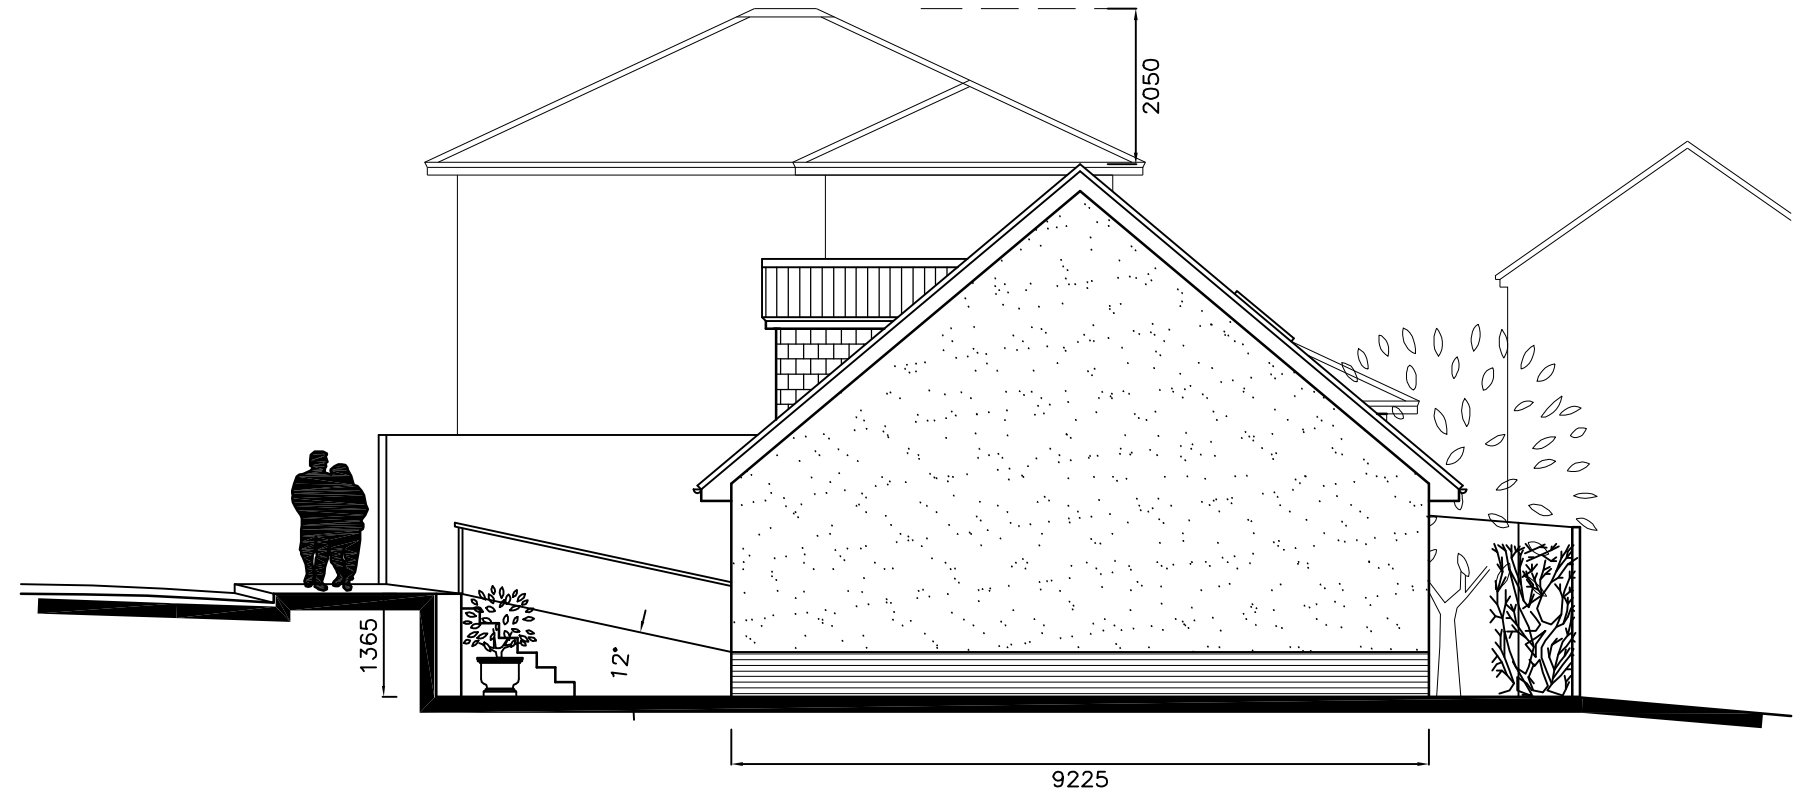

WEST



SOUTH



NORTH



EAST

Land Adjacent
60 Gladys Avenue,
Cowplain,
PO8 8HS

PROPOSED ELEVATIONS

Revisions

- A.
- B.
- C.



Scale A3 = 1:200
Drawn JHL
Date 10/01/17

metres

10

20

30

16101-505⁰