


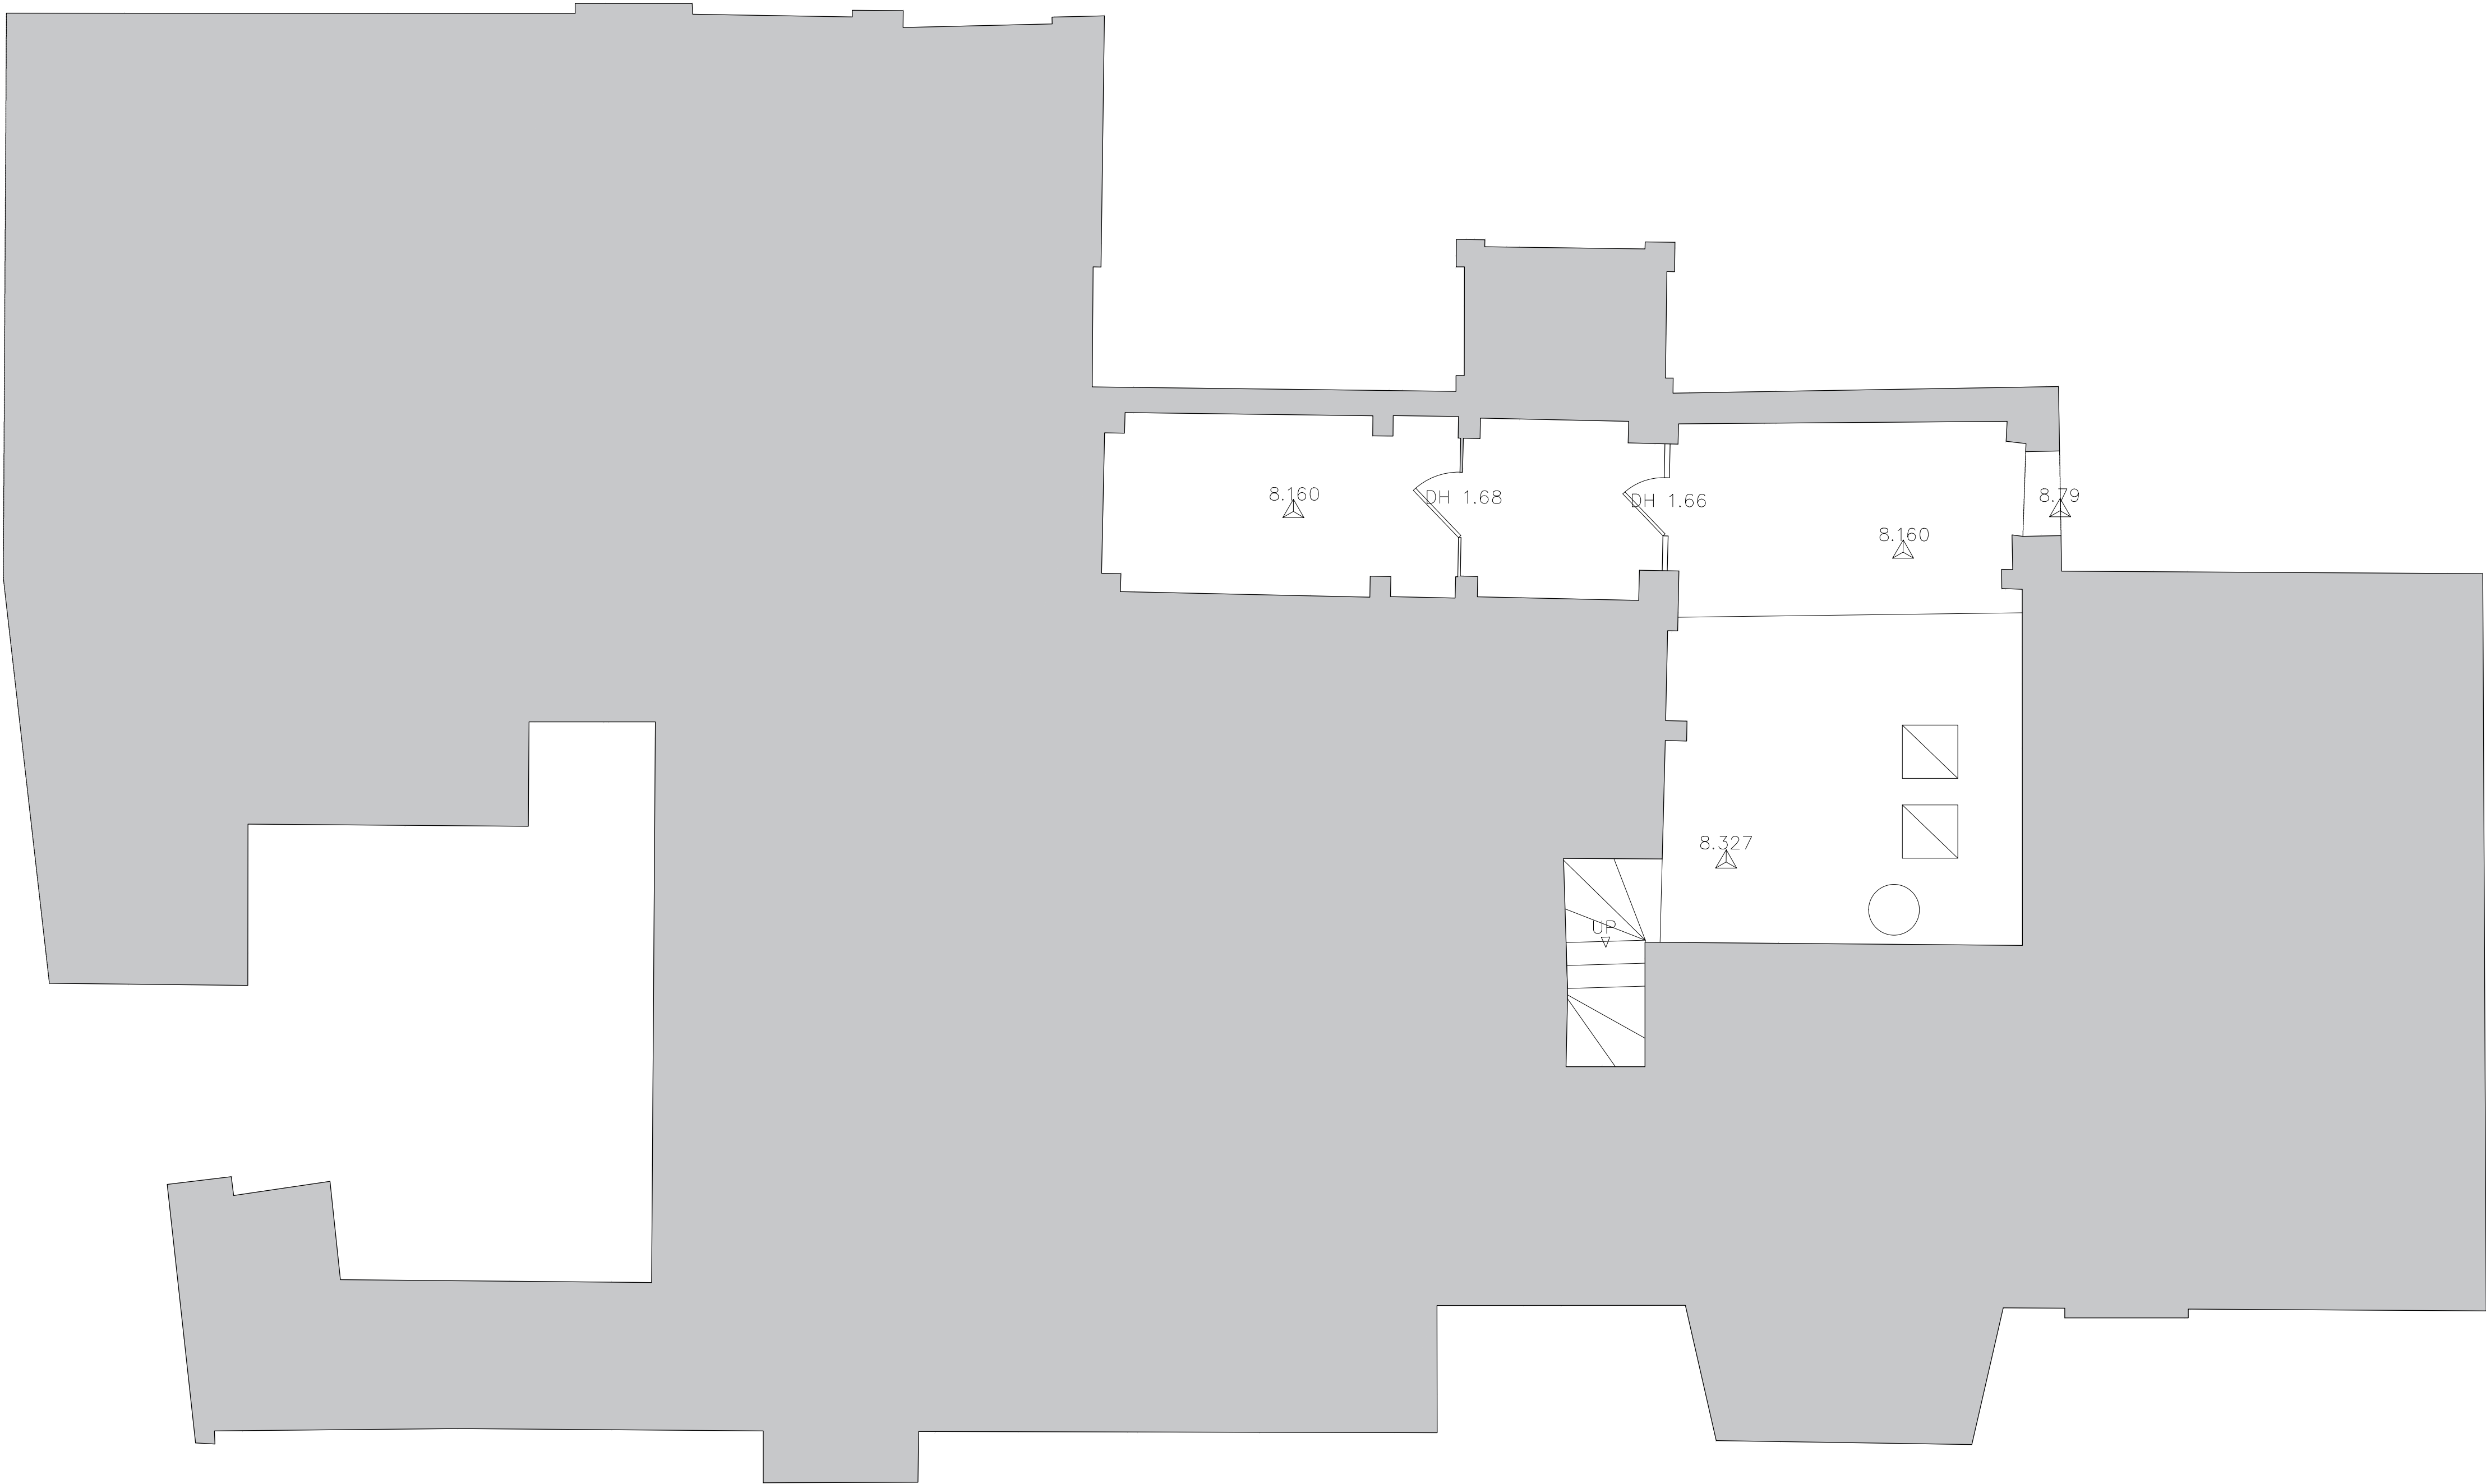


BASEMENT PLAN

notes:

revisions:

revisions:

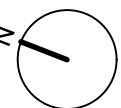

100mm @A1 / 50mm @A3

NOTE: The contractor is responsible for checking all site dimensions and levels. These should be checked prior to the ordering of any components and before the commencement of the works. All discrepancies should be brought to the attention of the Contract Administrator

Manor Trust
Additions and Alterations
The Elms, Lower Road, Bedhampton
drawing information



PWP Architects Ltd 61 South Street, Havant, Hampshire PO9 1BZ
t: 02392 482494 f: 02392 481152

e: design@pwp-architects.com
w: www.pwp-architects.com

status :
date :
scale :
drawn :
checked :

Information
October 17
1:50 @ A1
AT
JS

job: 5416 dwg: 1200 rev: /