




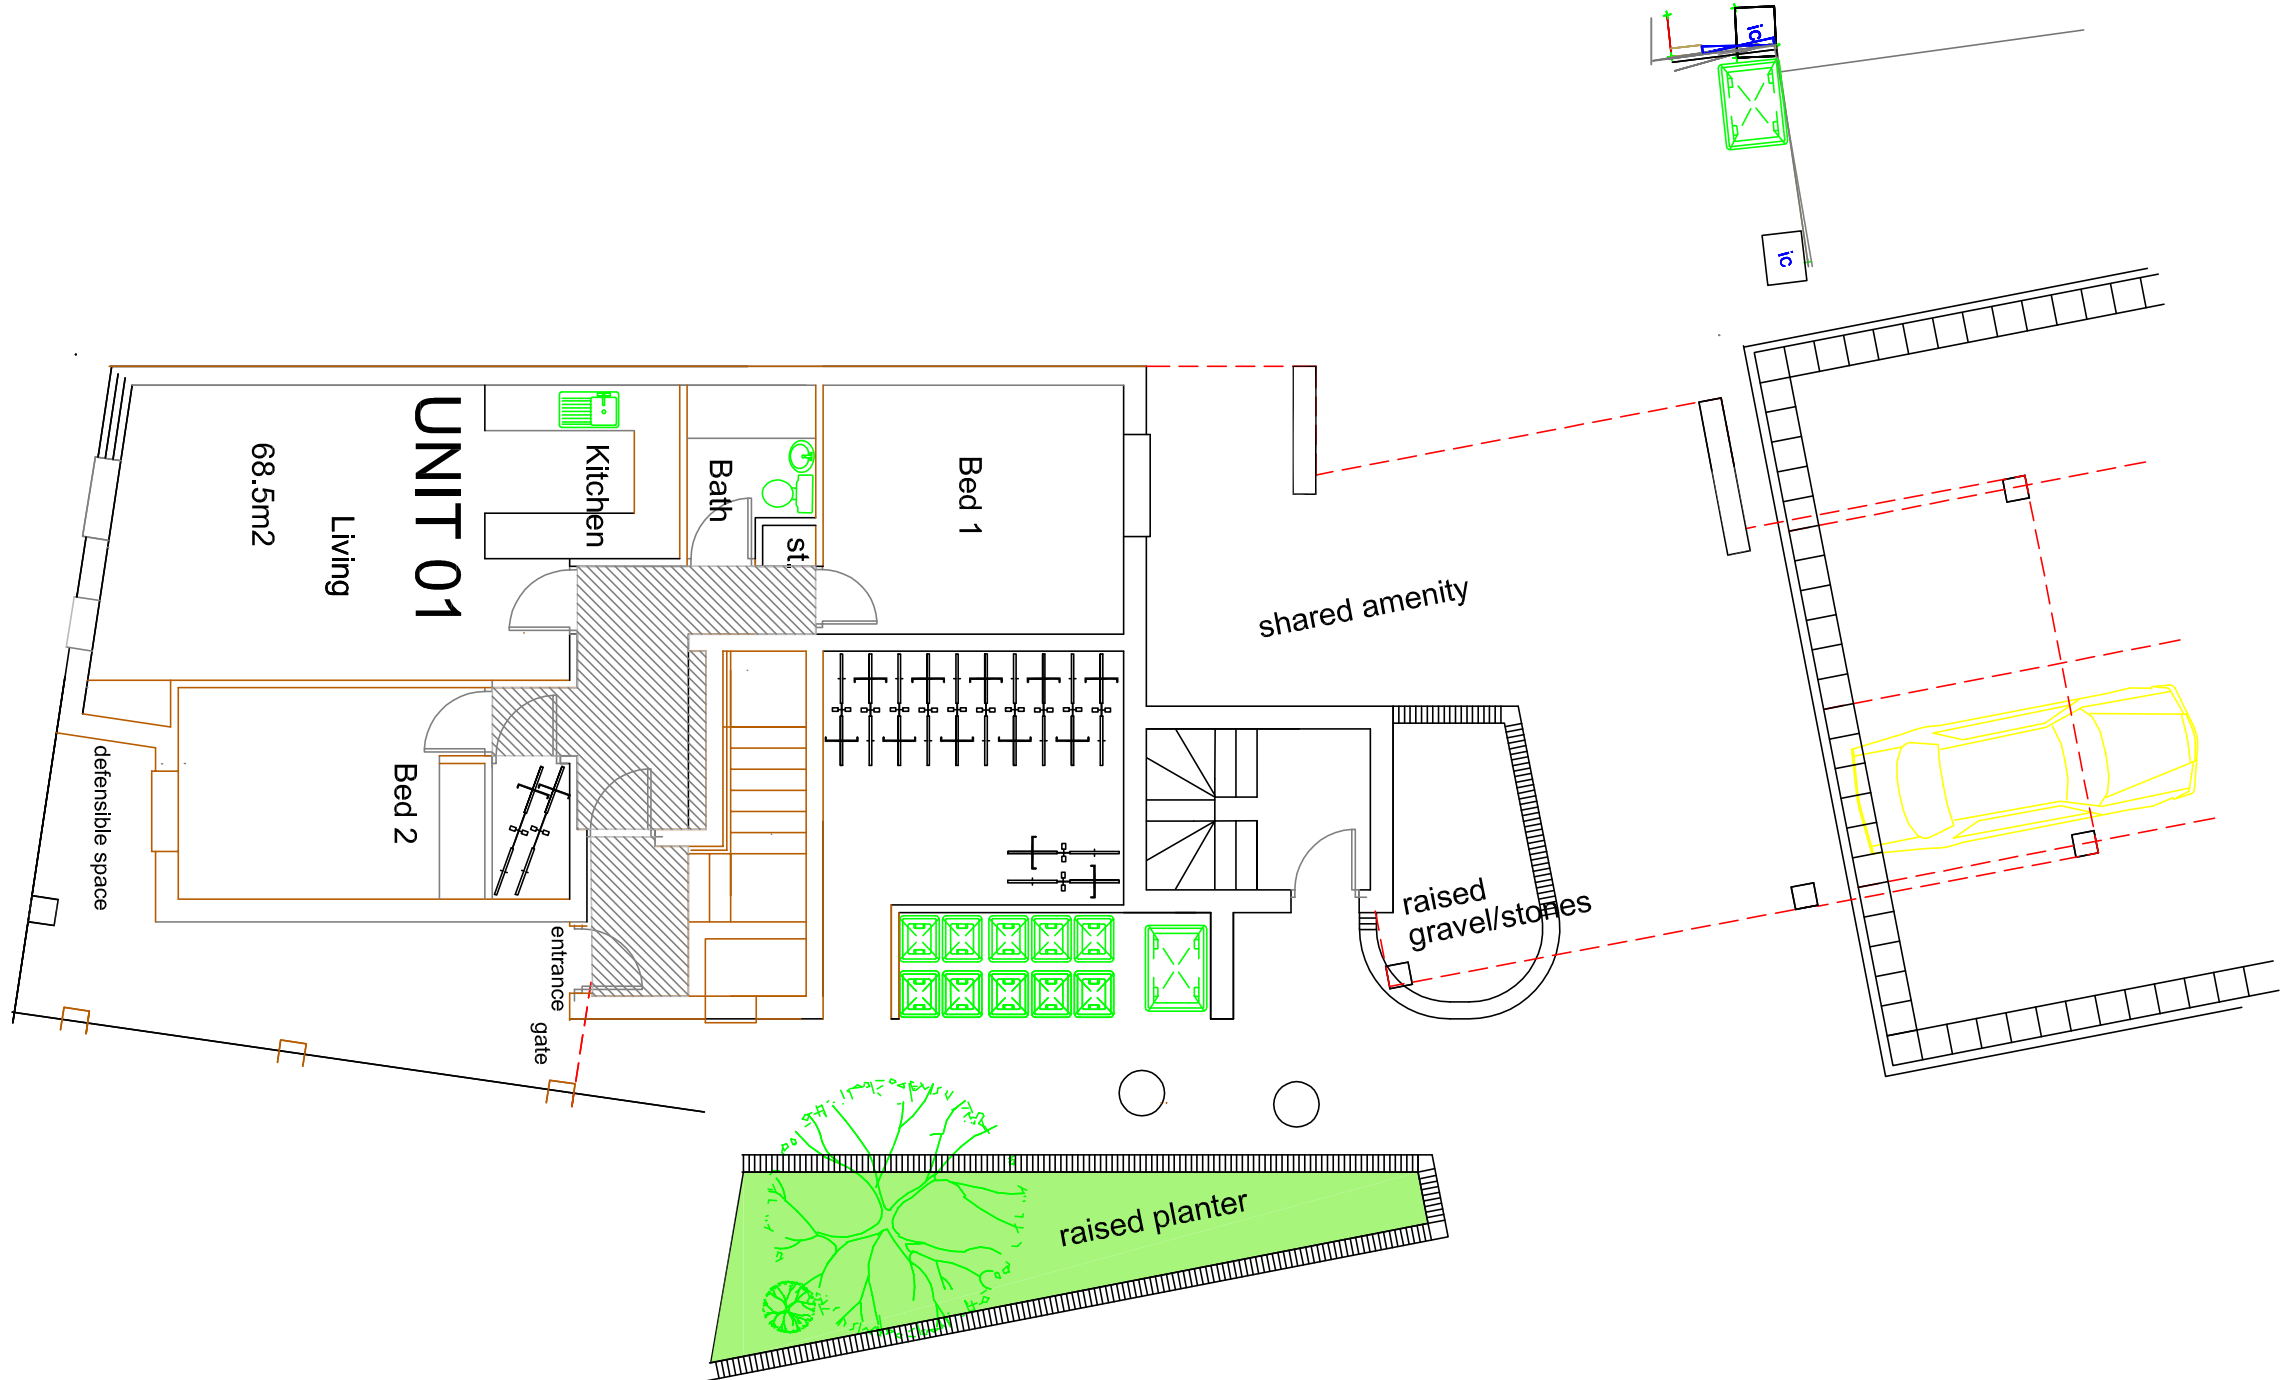


Ground Floor

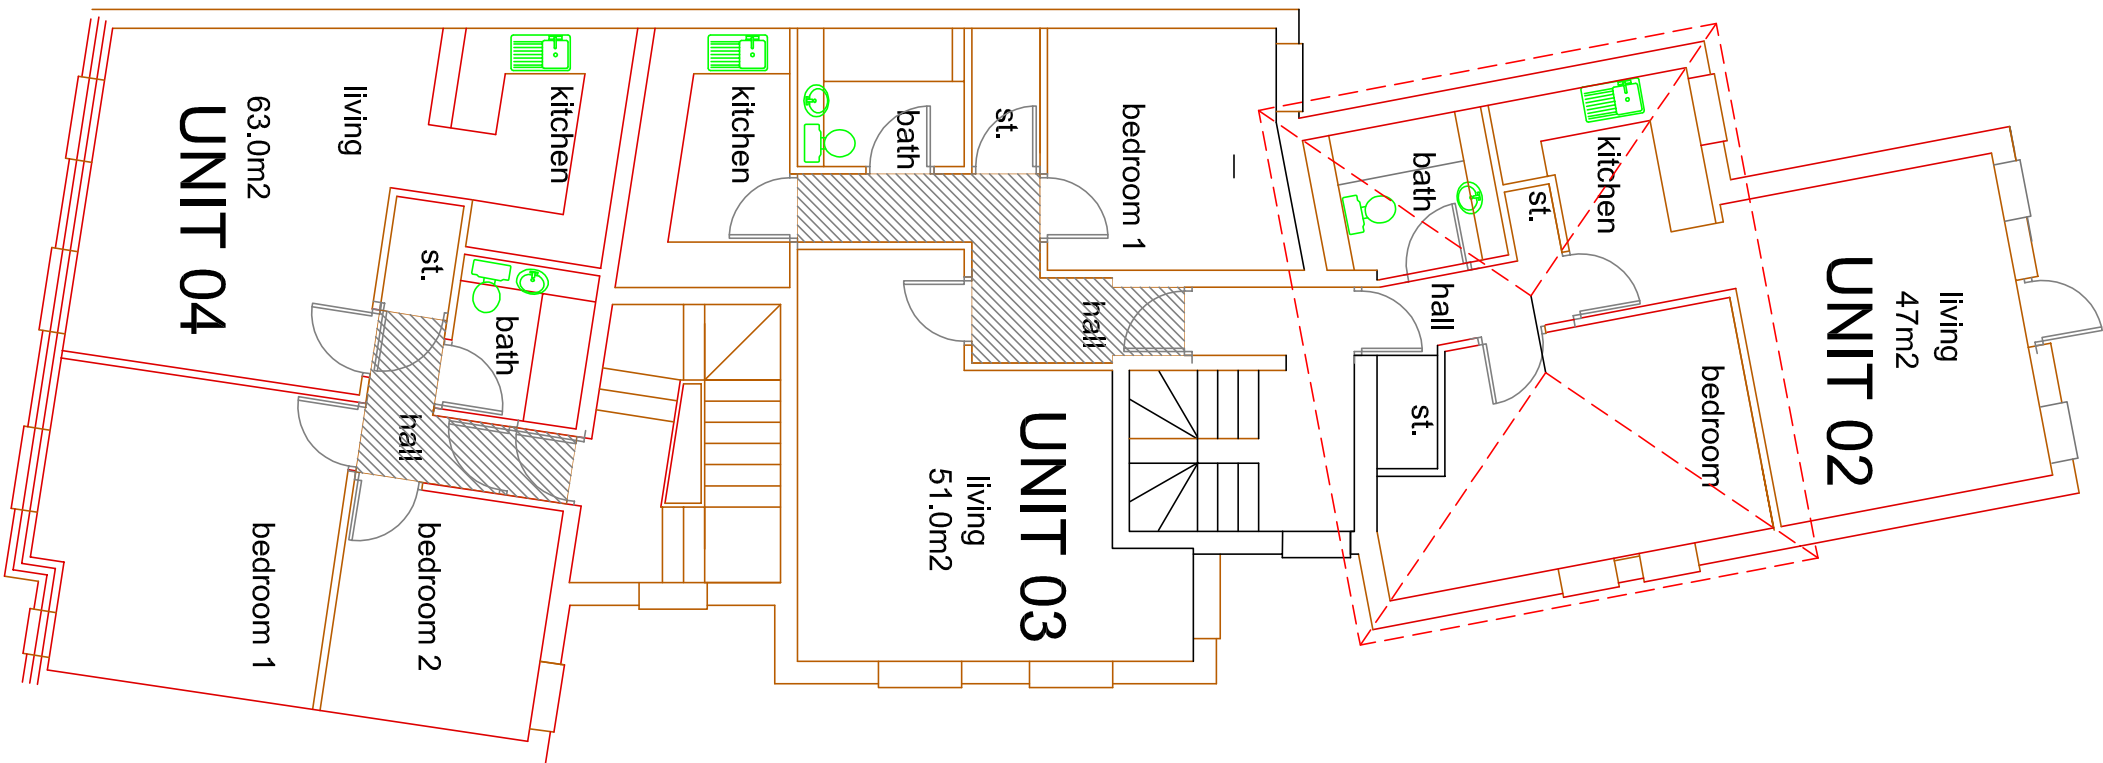


First Floor

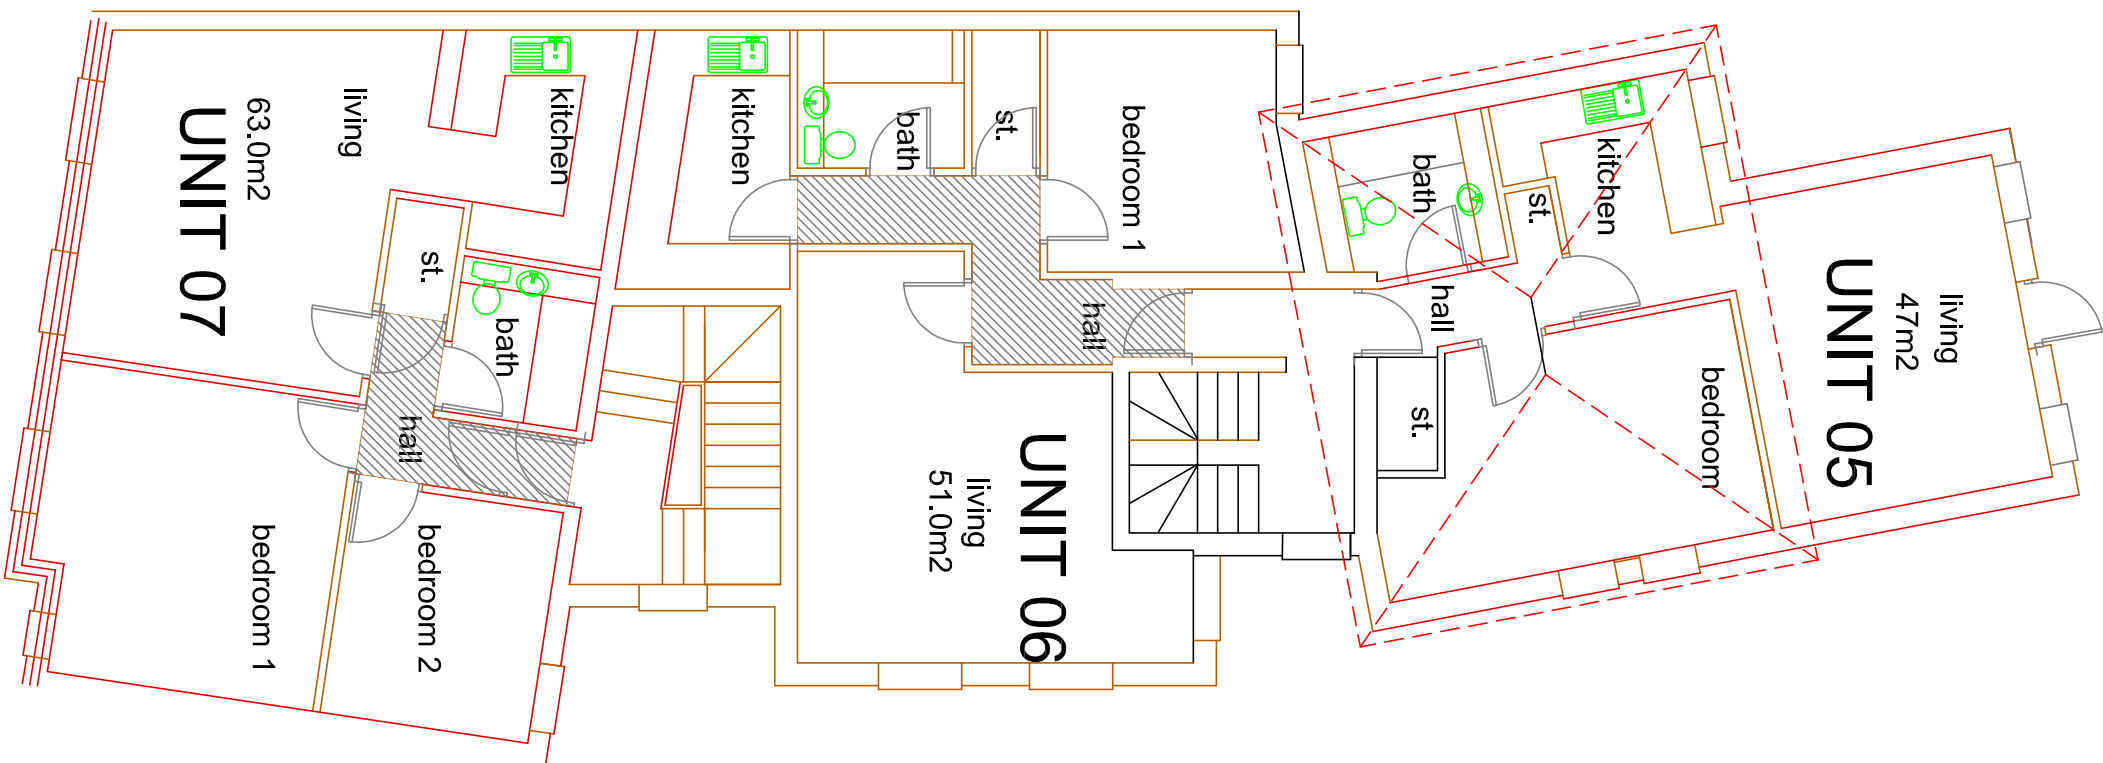

Second Floor

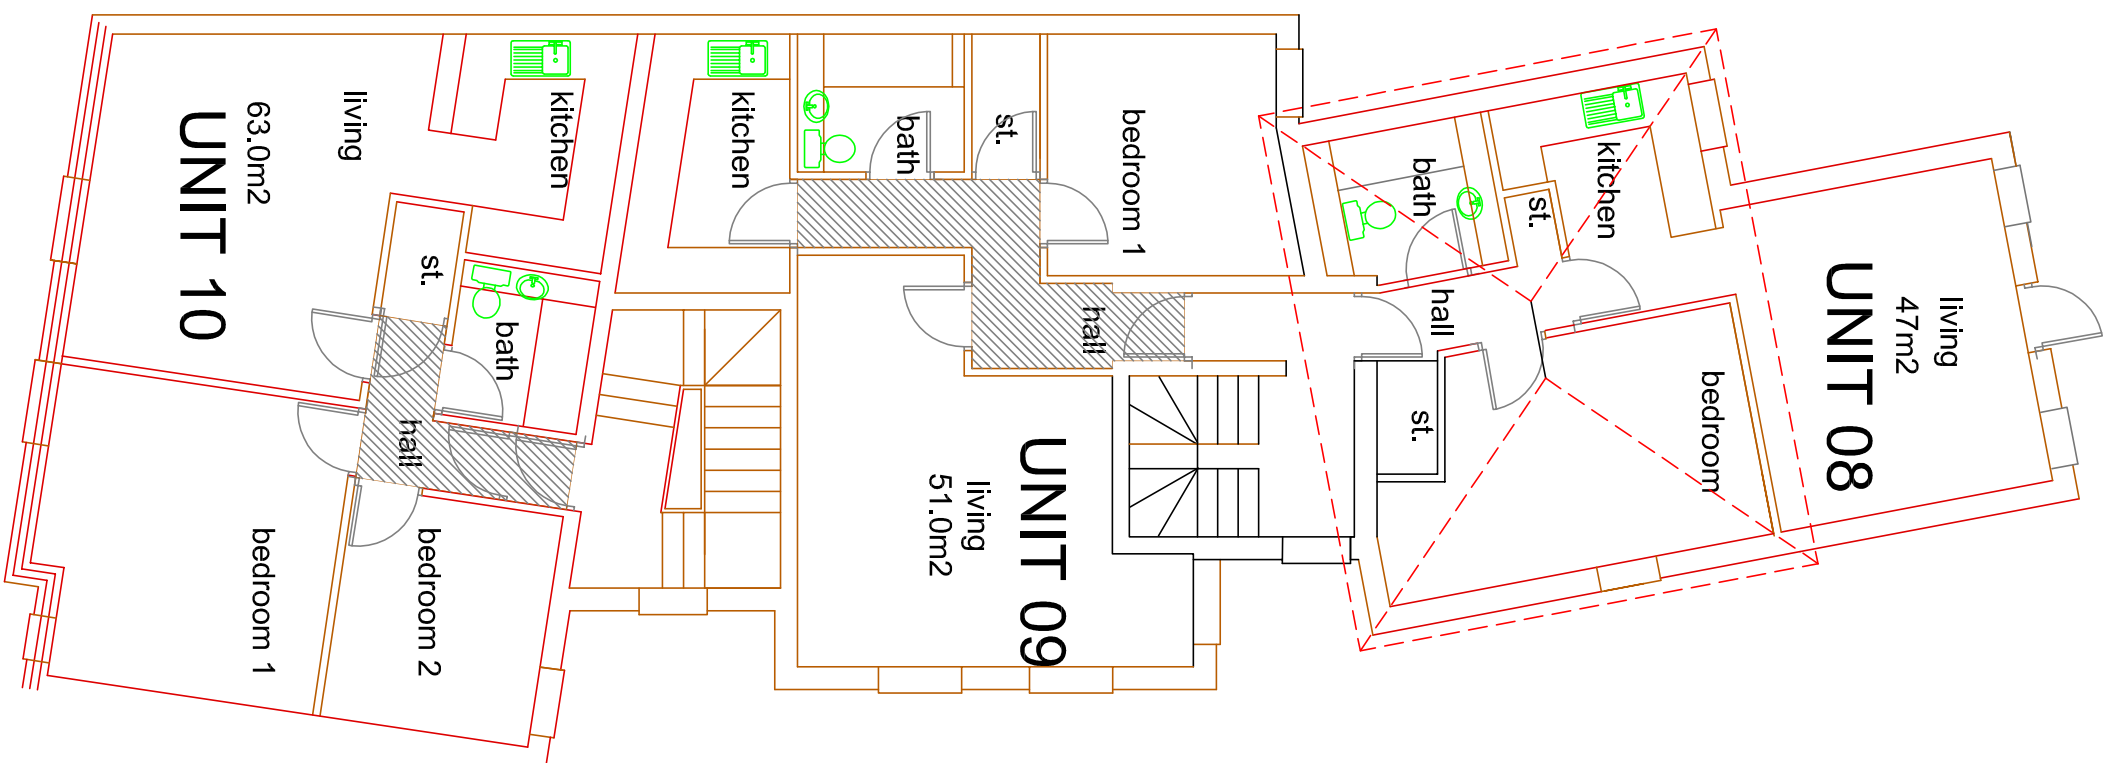

Third Floor

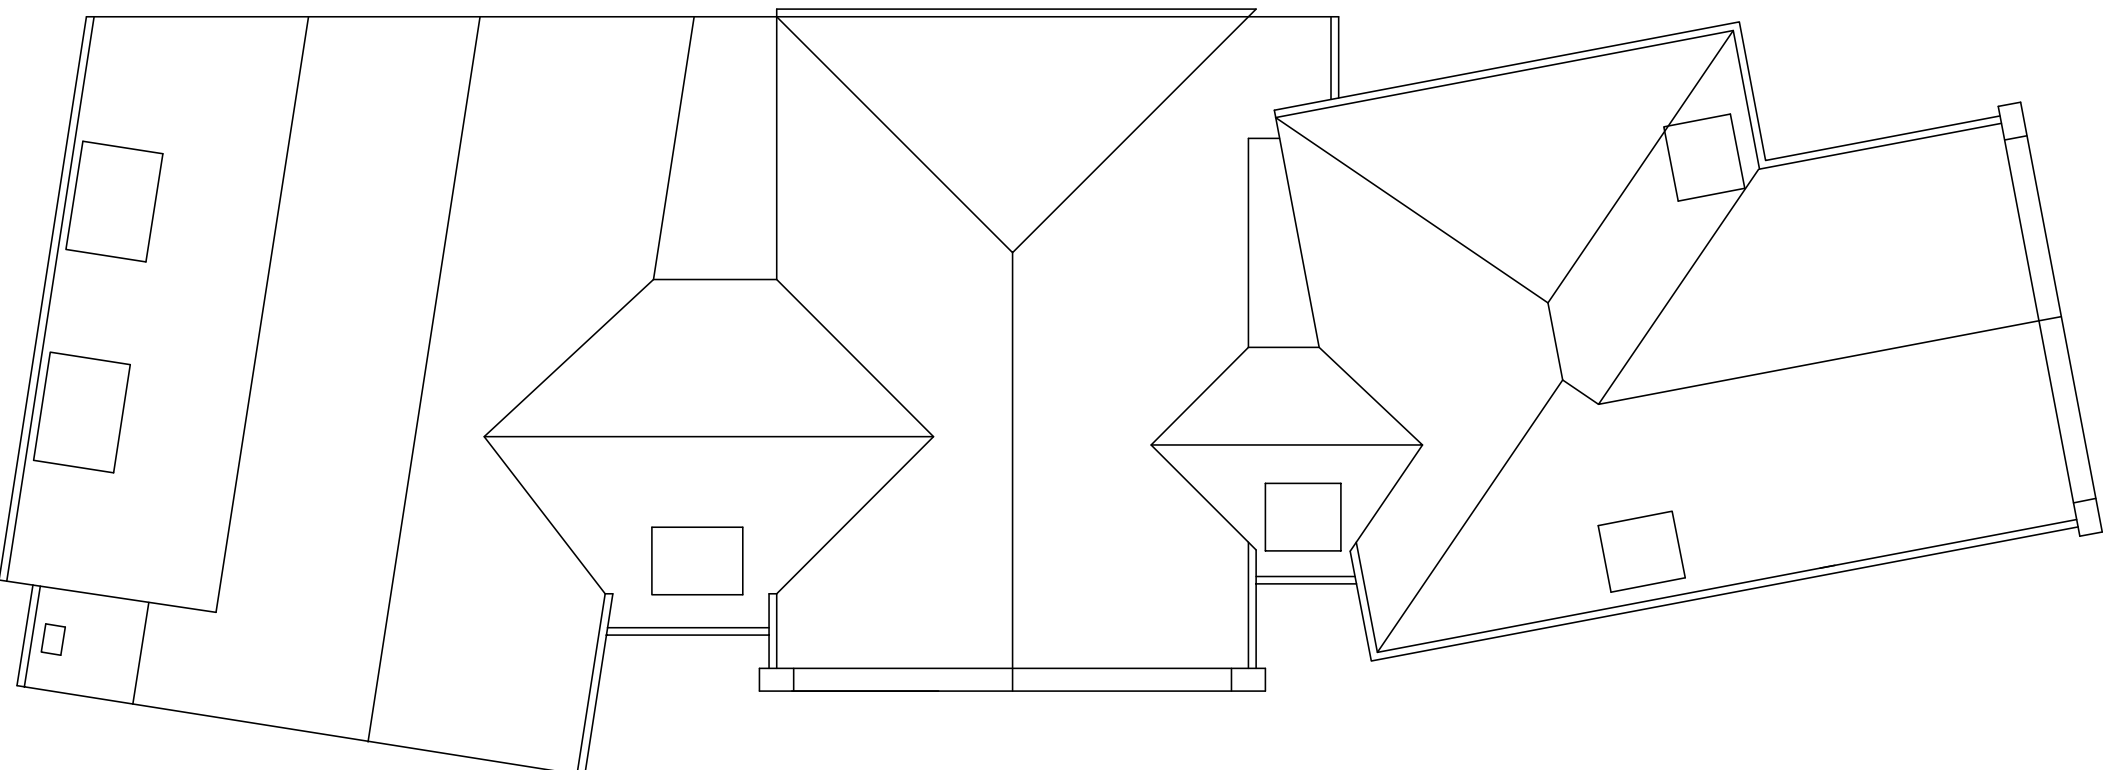

Roof Plan

