


Continued
on drawing
MCS587/Drq03

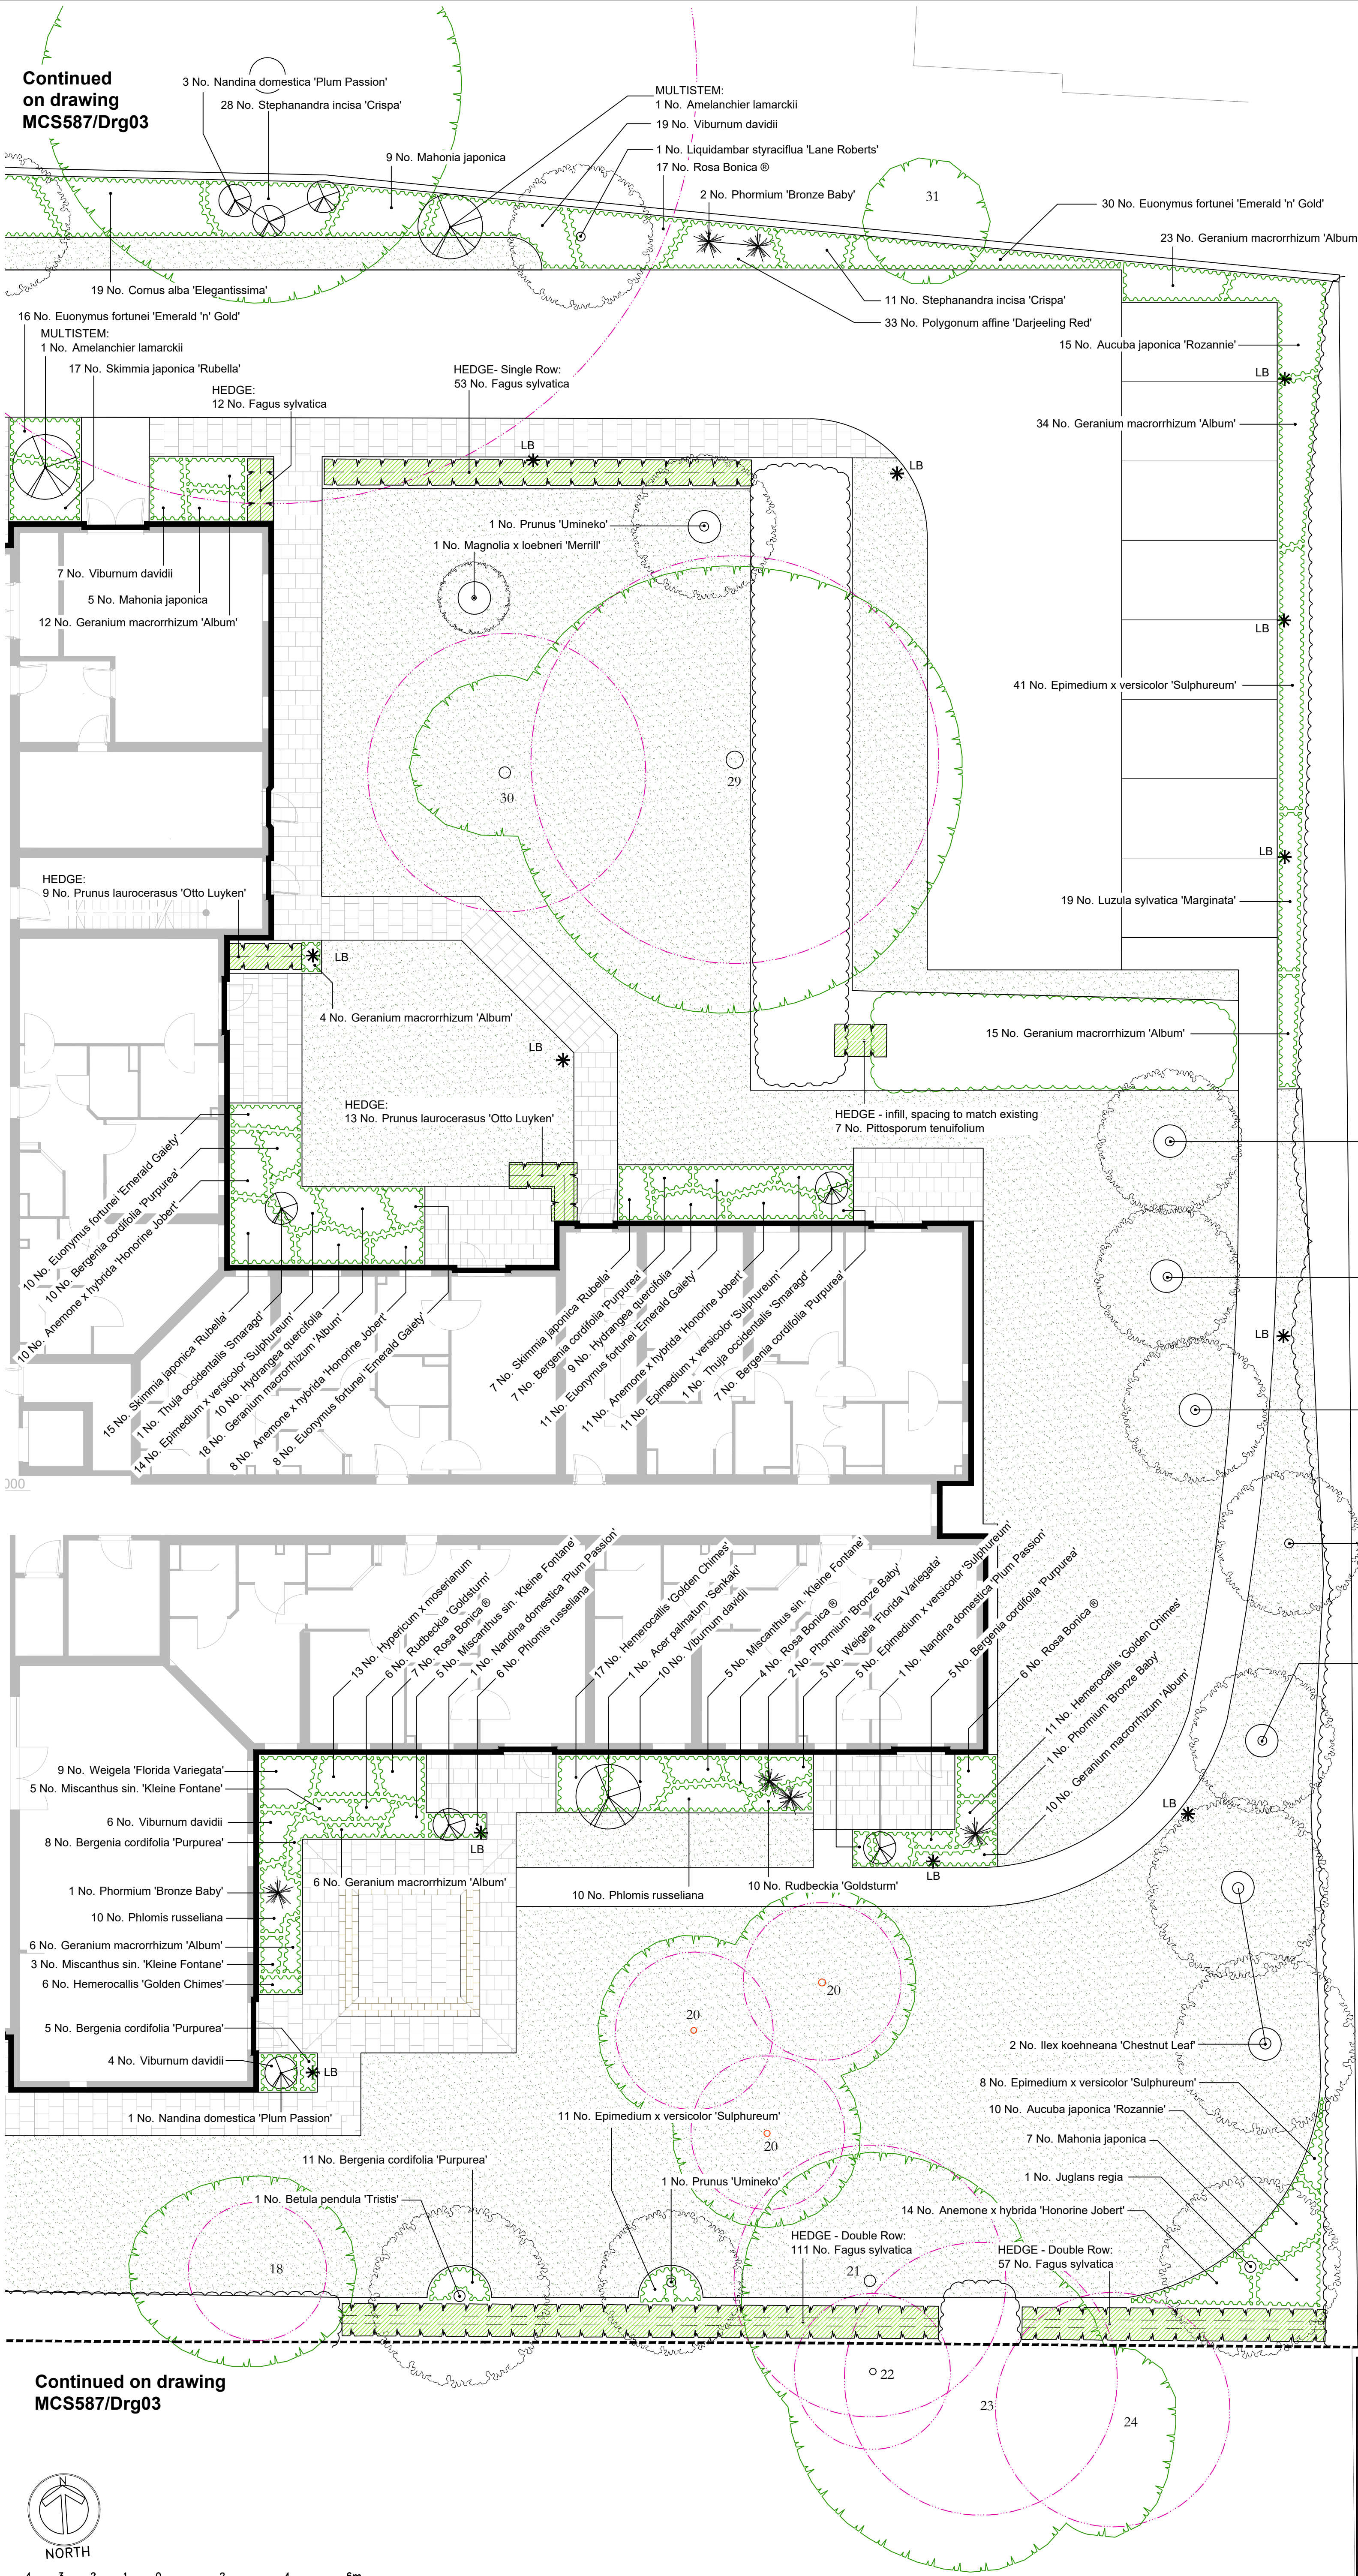

PLANT SCHEDULE

Trees			
Qty.	Name	Min. Pot	Specification
1 No.	Betula pendula 'Tristis'	16-18cm	Ex. heavy standard. RB or GC
233 No.	Fagus sylvatica	100-125cm Fthd Whip	
2 No.	Ilex koehneana 'Chestnut Leaf'	14-16cm	Ex. heavy standard. RB or CG
1 No.	Juglans regia	18-20cm	Ex. heavy standard. RB or CG
1 No.	Liquidambar styraciflua 'Lane Roberts'	14-16cm	Ex. heavy standard. RB or CG
1 No.	Malus domestica 'Braeburn'		Half-std on MM106
1 No.	Malus domestica 'James Grieve'		Half-std on MM106
1 No.	Malus domestica 'Katy'		Half-std on MM106
1 No.	Malus domestica 'Lord Lamborne'		Half-std on MM106
3 No.	Prunus 'Umineko'	14-16cm	Ex. heavy standard. RB or CG

Conifers			
Qty.	Name	Min. Pot	Height / Spread (D)
2 No.	Thuja occidentalis 'Smaragd'	35L	150-175cm

Shrubs				
Qty.	Name	Min. Pot	Height / Spread (D)	Specification
1 No.	Acer palmatum 'Senkaki'	35L	125-175cm	
2 No.	Amelanchier lamarckii	25-35L	150-175cm	
25 No.	Aucuba japonica 'Rozannie'	10-12L	60-80cm	
19 No.	Cornus alba 'Elegantissima'	10-12L	60-100cm	
46 No.	Euonymus fortunei 'Emerald 'n' Gold'	5-7.5L	30-40cm Ø	
29 No.	Euonymus fortunei 'Emerald Gaiety'	5-7.5L	30-40cm Ø	
19 No.	Hydrangea quercifolia	5-7.5L	40-50cm	
13 No.	Hypericum x moserianum	3L	30-40cm Ø	
1 No.	Magnolia x loebneri 'Merrill'	35L	125-175cm	
21 No.	Mahonia japonica	5-7.5L	40-60cm	
6 No.	Nandina domestica 'Plum Passion'	25-35L	800-900cm	
6 No.	Phormium 'Bronze Baby'	10-12L	60-80cm	>triple crown
7 No.	Pittosporum tenuifolium	5-7.5L	60-80cm	
22 No.	Prunus laurocerasus 'Otto Luyken'	5-7.5L	40-60cm	
34 No.	Rosa Bonica ®	4L	40-60cm	cutting - own root
39 No.	Skimmia japonica 'Rubella'	5-7.5L	25-30cm	
39 No.	Stephanandra incisa 'Crispa'	3L	30-40cm Ø	
46 No.	Viburnum davidii	10-12L	40-50cm	
14 No.	Weigela 'Florida Variegata'	5-7.5L	50-60cm	

Herbaceous		
Qty.	Name	Min. Pot
43 No.	Anemone x hybrida 'Honorine Jobert'	5L
53 No.	Bergenia cordifolia 'Purpurea'	2L
90 No.	Epimedium x versicolor 'Sulphureum'	3L
128 No.	Geranium macrorrhizum 'Album'	2L
34 No.	Hemerocallis 'Golden Chimes'	2L
19 No.	Luzula sylvatica 'Marginata'	1-1.5L
26 No.	Phlox russelliana	3L
33 No.	Polygonum affine 'Darjeeling Red'	0.5L
16 No.	Rudbeckia 'Goldsturm'	2L

Grasses		
Qty.	Name	Min. Pot
19 No.	Miscanthus sin. 'Kleine Fontane'	10L

HEDGES

- Fagus sylvatica on south boundary:**
- Planted as double staggered row
 - First row set 450mm off adjacent fence, second row 250mm from that
 - Plants spaced at approx. 330mm centres within each row (i.e. total of 6 plants per metre across both rows)

- Fagus sylvatica to south of access drive:**
- Planted in single row, set 500mm from adjacent kerb path edge
 - Plants spaced at 250mm centres (4 plants per metre)

- Prunus L. 'Otto Luyken':**
- Planted in single row along centre of allotted planting area
 - Plants spaced at 250mm centres (4 plants per metre)

KEY

- Existing trees retained
root protection area shown by broken purple line
- Existing shrubby vegetation retained
Extent and condition to be assessed before planting work proceeds as additional supplementary planting may be required
- Proposed trees
- Specimen shrubs / plants
- Shrubs, herbaceous and ground cover planting
- Grass areas (turf)
- Hedges

Continued on drawing
MCS587/Drq03



CHARTERED
LANDSCAPE
ARCHITECTS

Client: McCarthy & Stone

Project: The Orchard House
Western Avenue, Emsworth

Title: Detailed Planting Proposals
Drawing 2 of 2 (East)

Drq by: ADFK	Date: 11/2016	Scale: 1:100 @ A1
Chkd by:	Drq No: SO-2379-03-LA- MCS587/Drq04	Rev: B
1:17 PAINTWORKS, BATH ROAD, BRISTOL, BS4 3EH Tel: 0117 300 5330		