



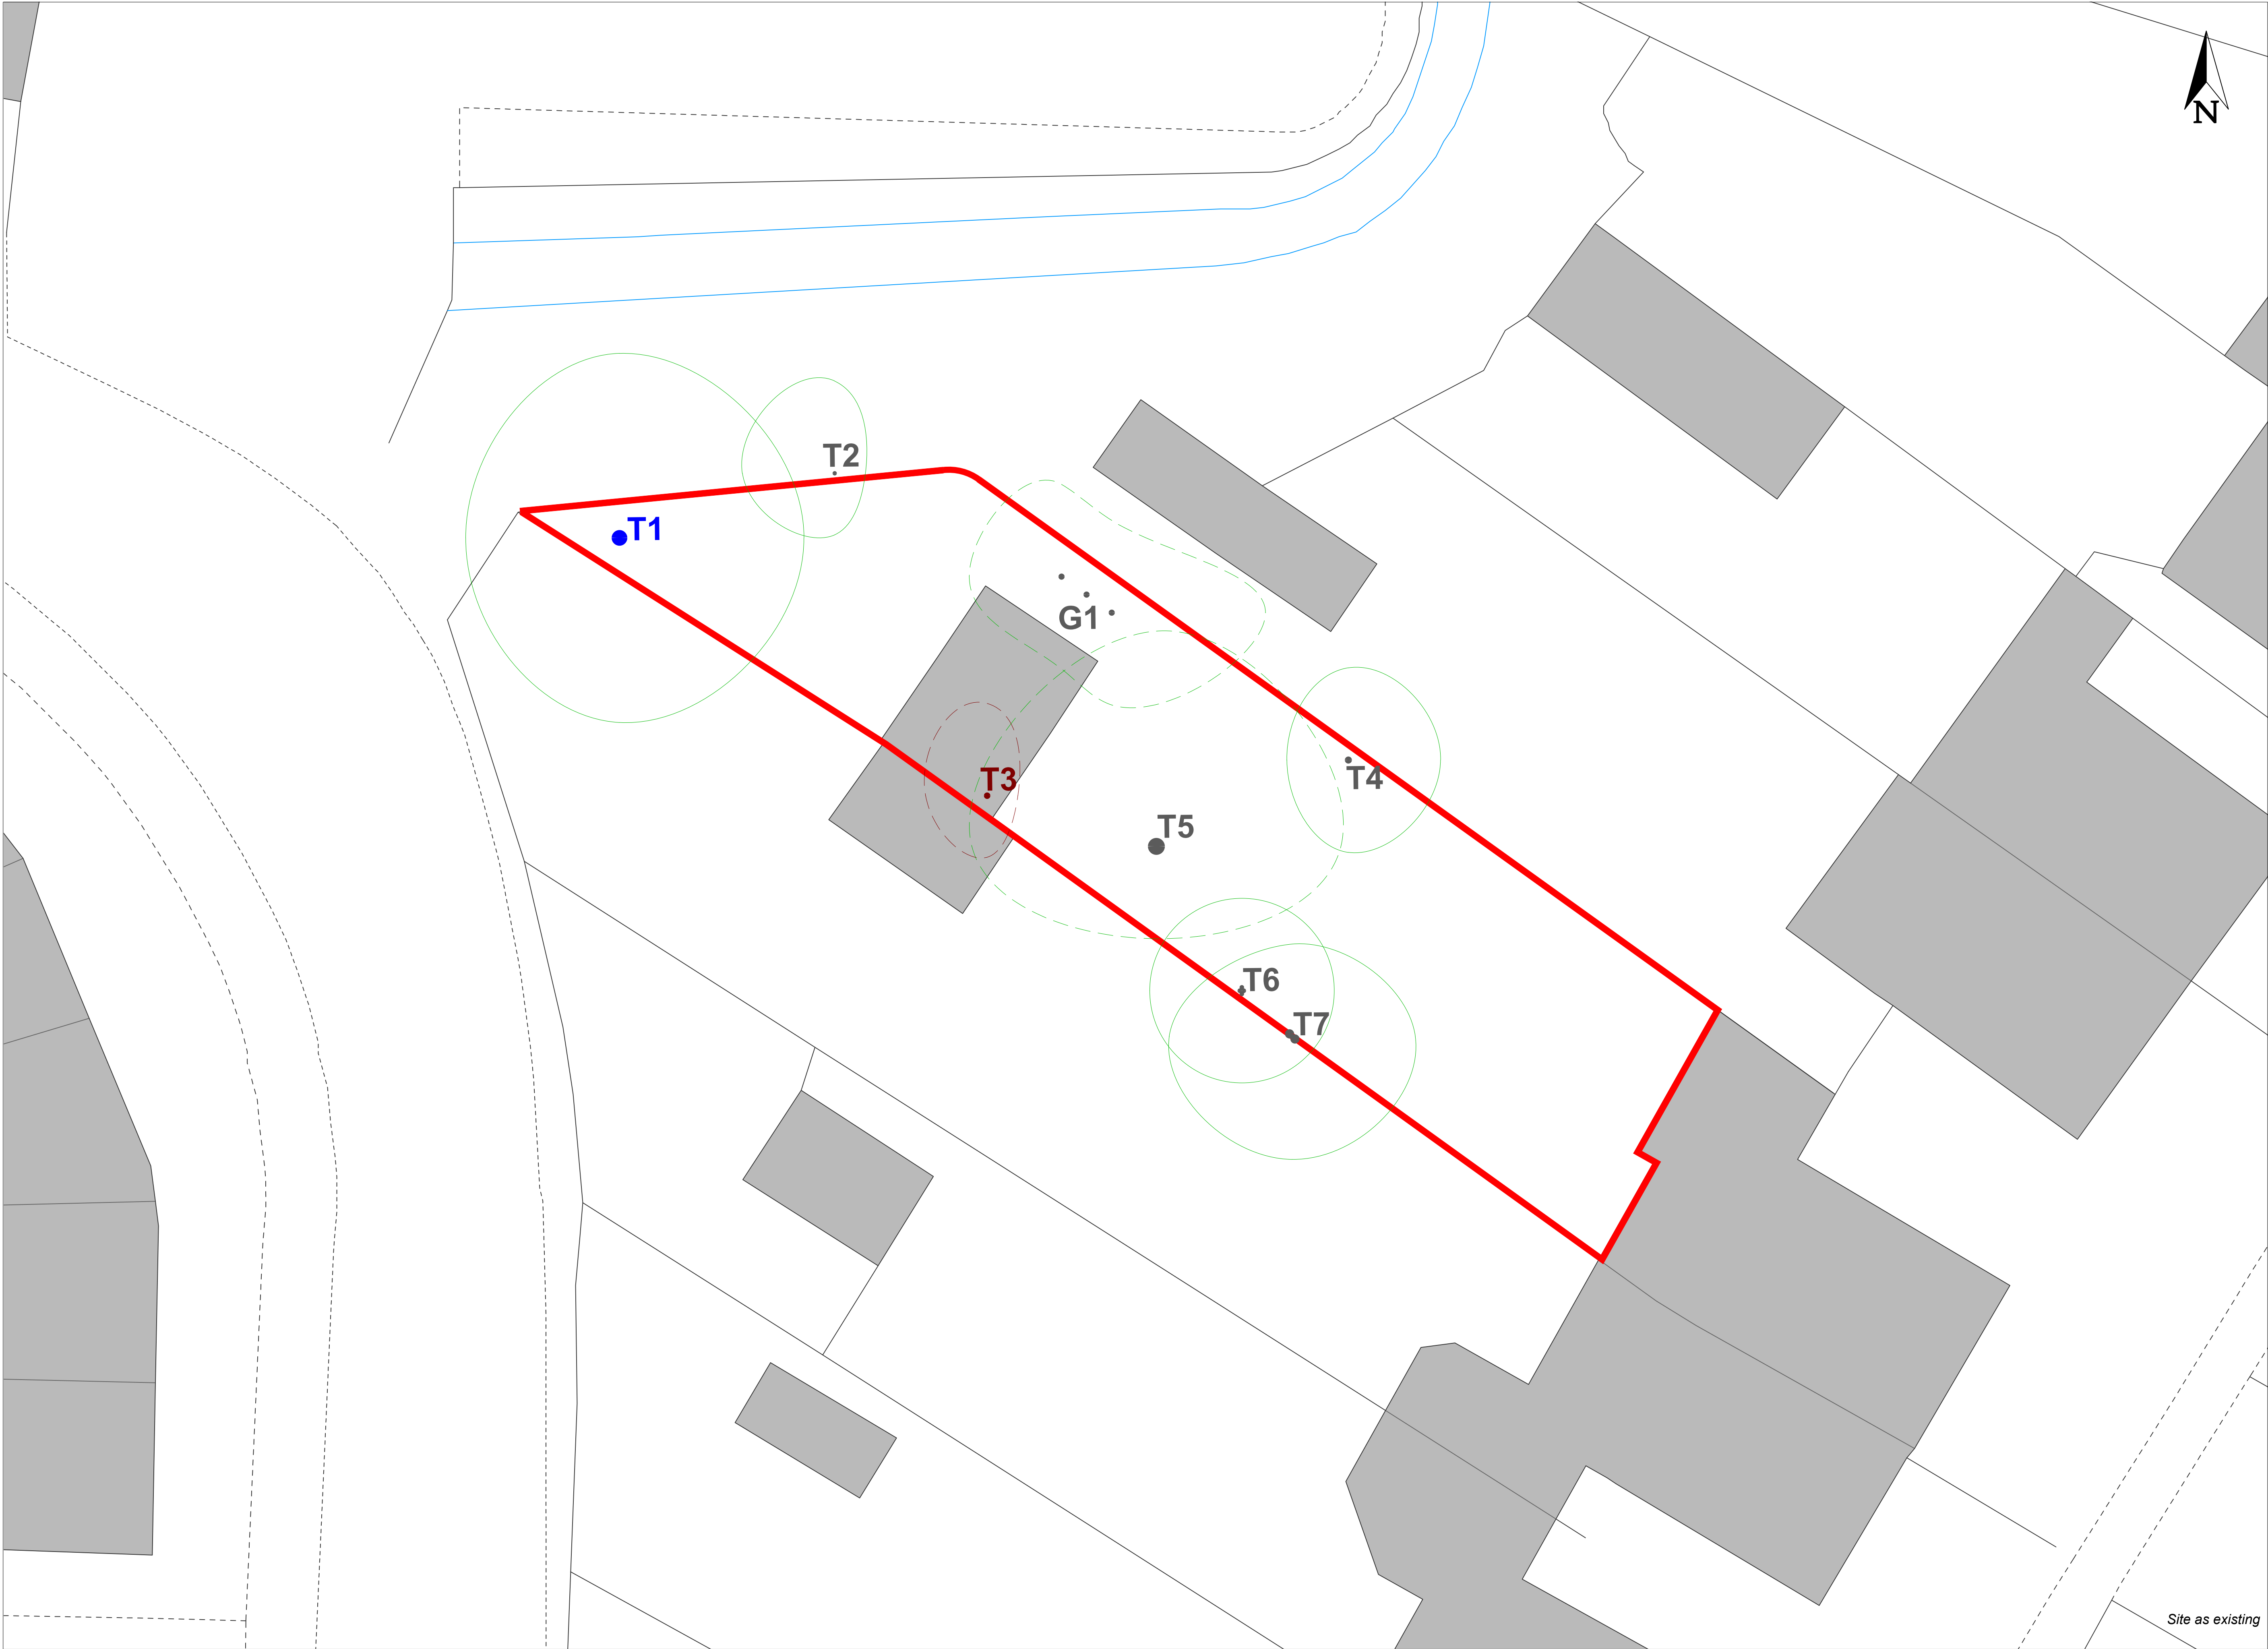

BS 5837:2012
Tree Retention Categories
(tree stems & numbers)

High quality	(A)	■
Moderate quality	(B)	■
Low quality	(C)	■
Unsuitable for Retention	(U)	■

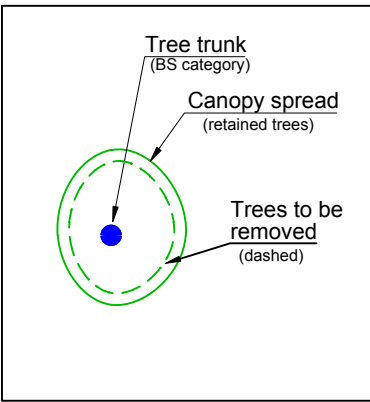



WOODSIDE
TREE CONSULTANCY

17 Woodside Avenue
Averstone Garden Village
Isle of Wight
PO36 0JD

M: 07867 725238
T: 01983 401082
E: info@woodsidetrees.co.uk
W: www.woodsidetrees.co.uk

CLIENT:
Mr P. Heaton

PROJECT:
22 Manor Close, Havant

DRAWING TITLE:
Tree Survey Plan

DRAWING NO: AS/PW/1117 TSP	REV.
DRAWN BY: AS	DATE: 07.11.2017

SCALE:
1:100 @ A1

© Woodside Tree Consultancy