


551

26, HAVANT ROAD, HAYLING ISLAND, HANTS.
FOR MR & MRS T. NORGATE.

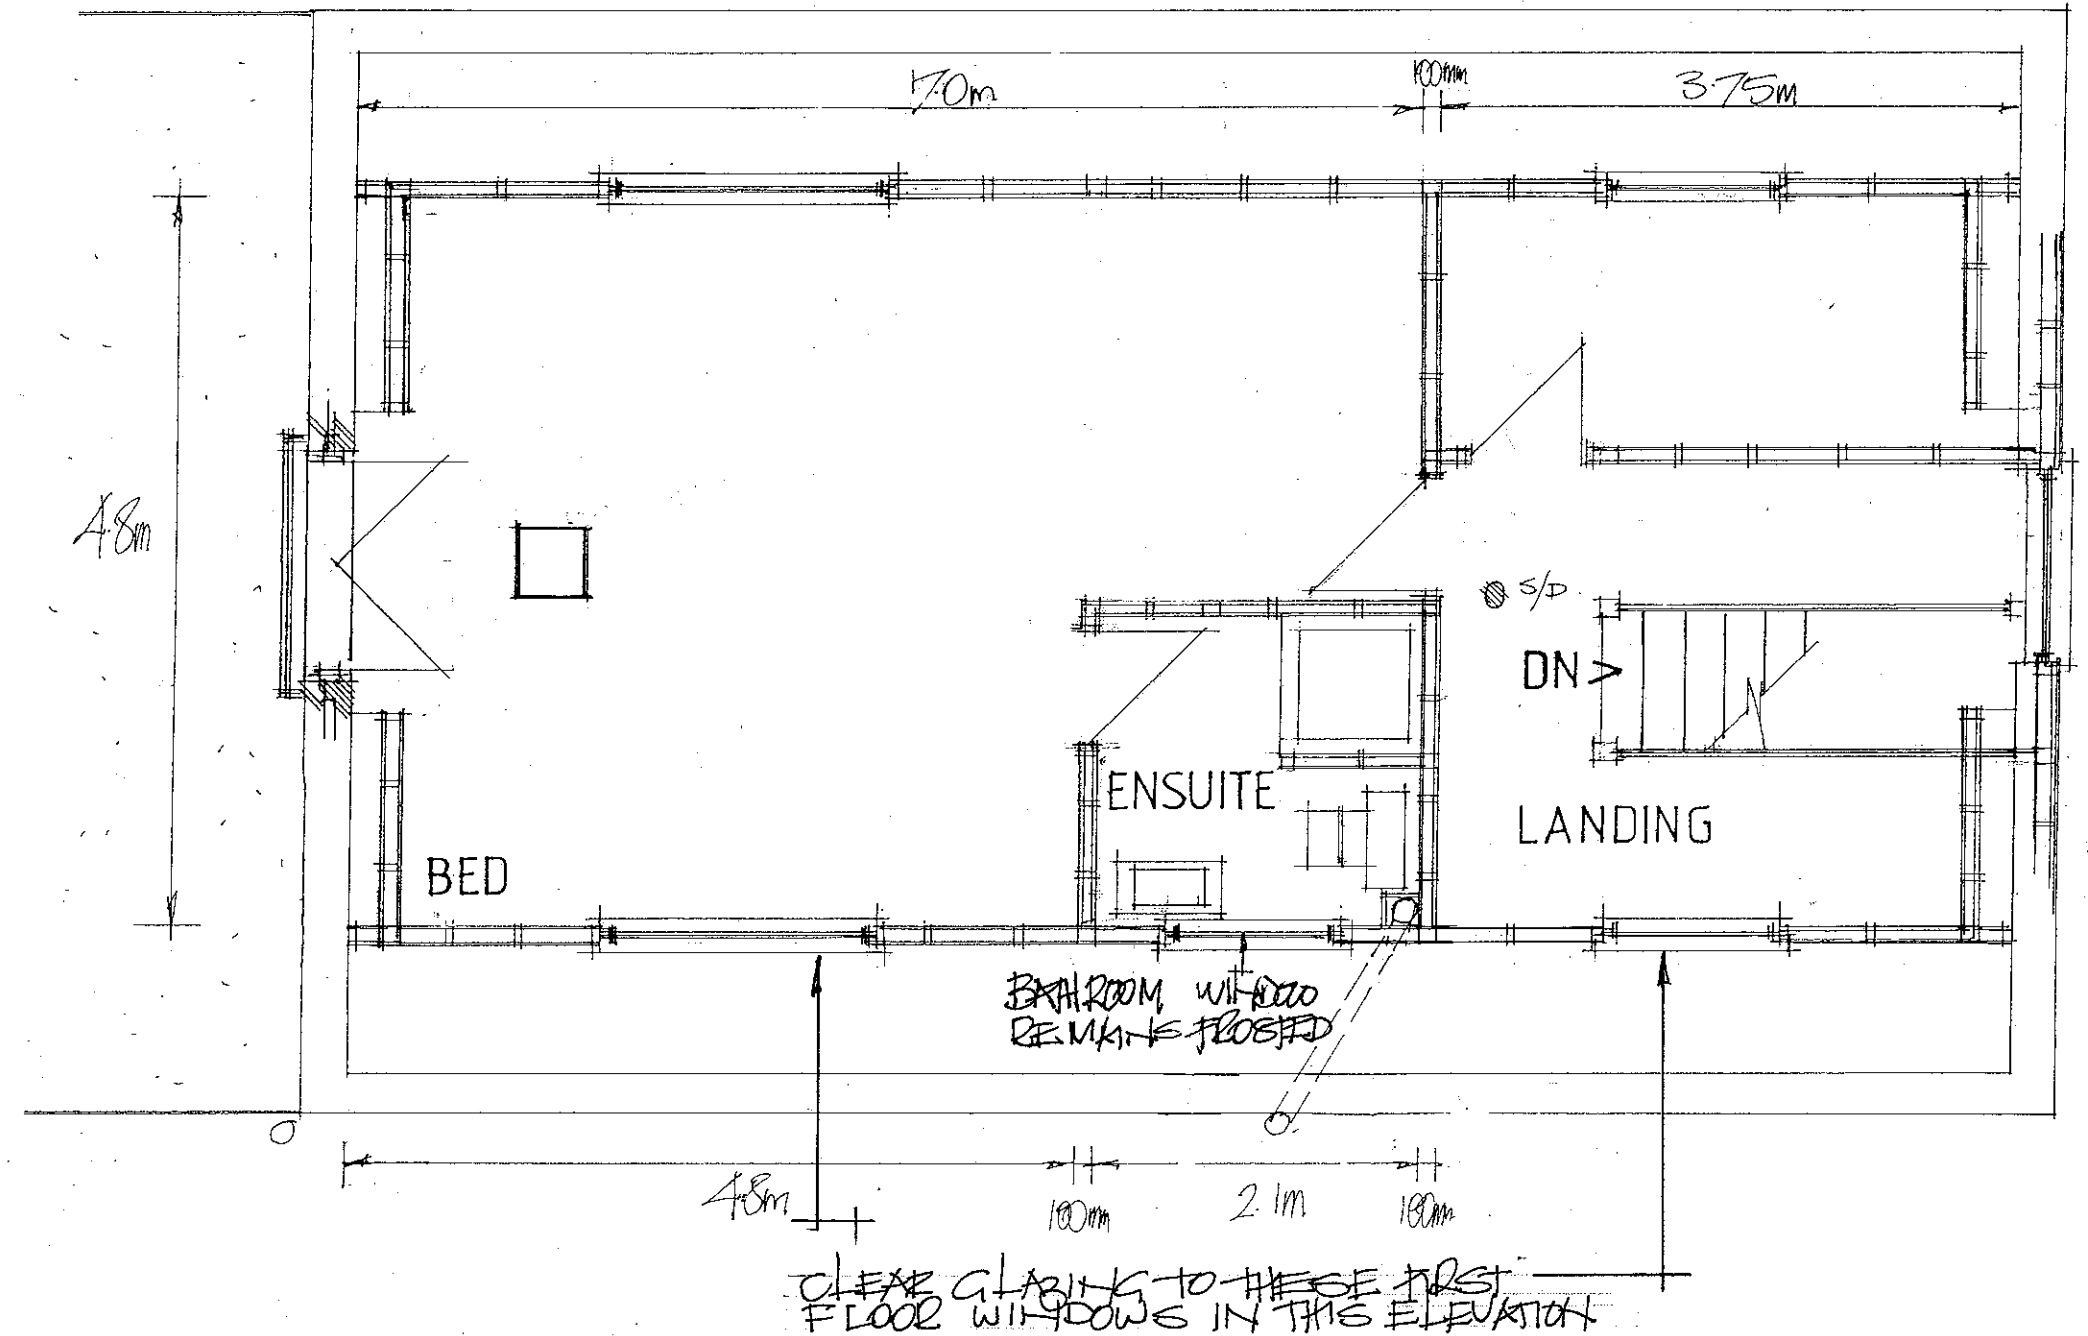

DATE MAY 17
SCALE 1:50

TIM 07810125768

FIRST FLOOR

PETER J. WALKER
182 SEAFRONT, HAYLING ISLAND, HANTS
PO11 9 AN

TEL: 02392467571