


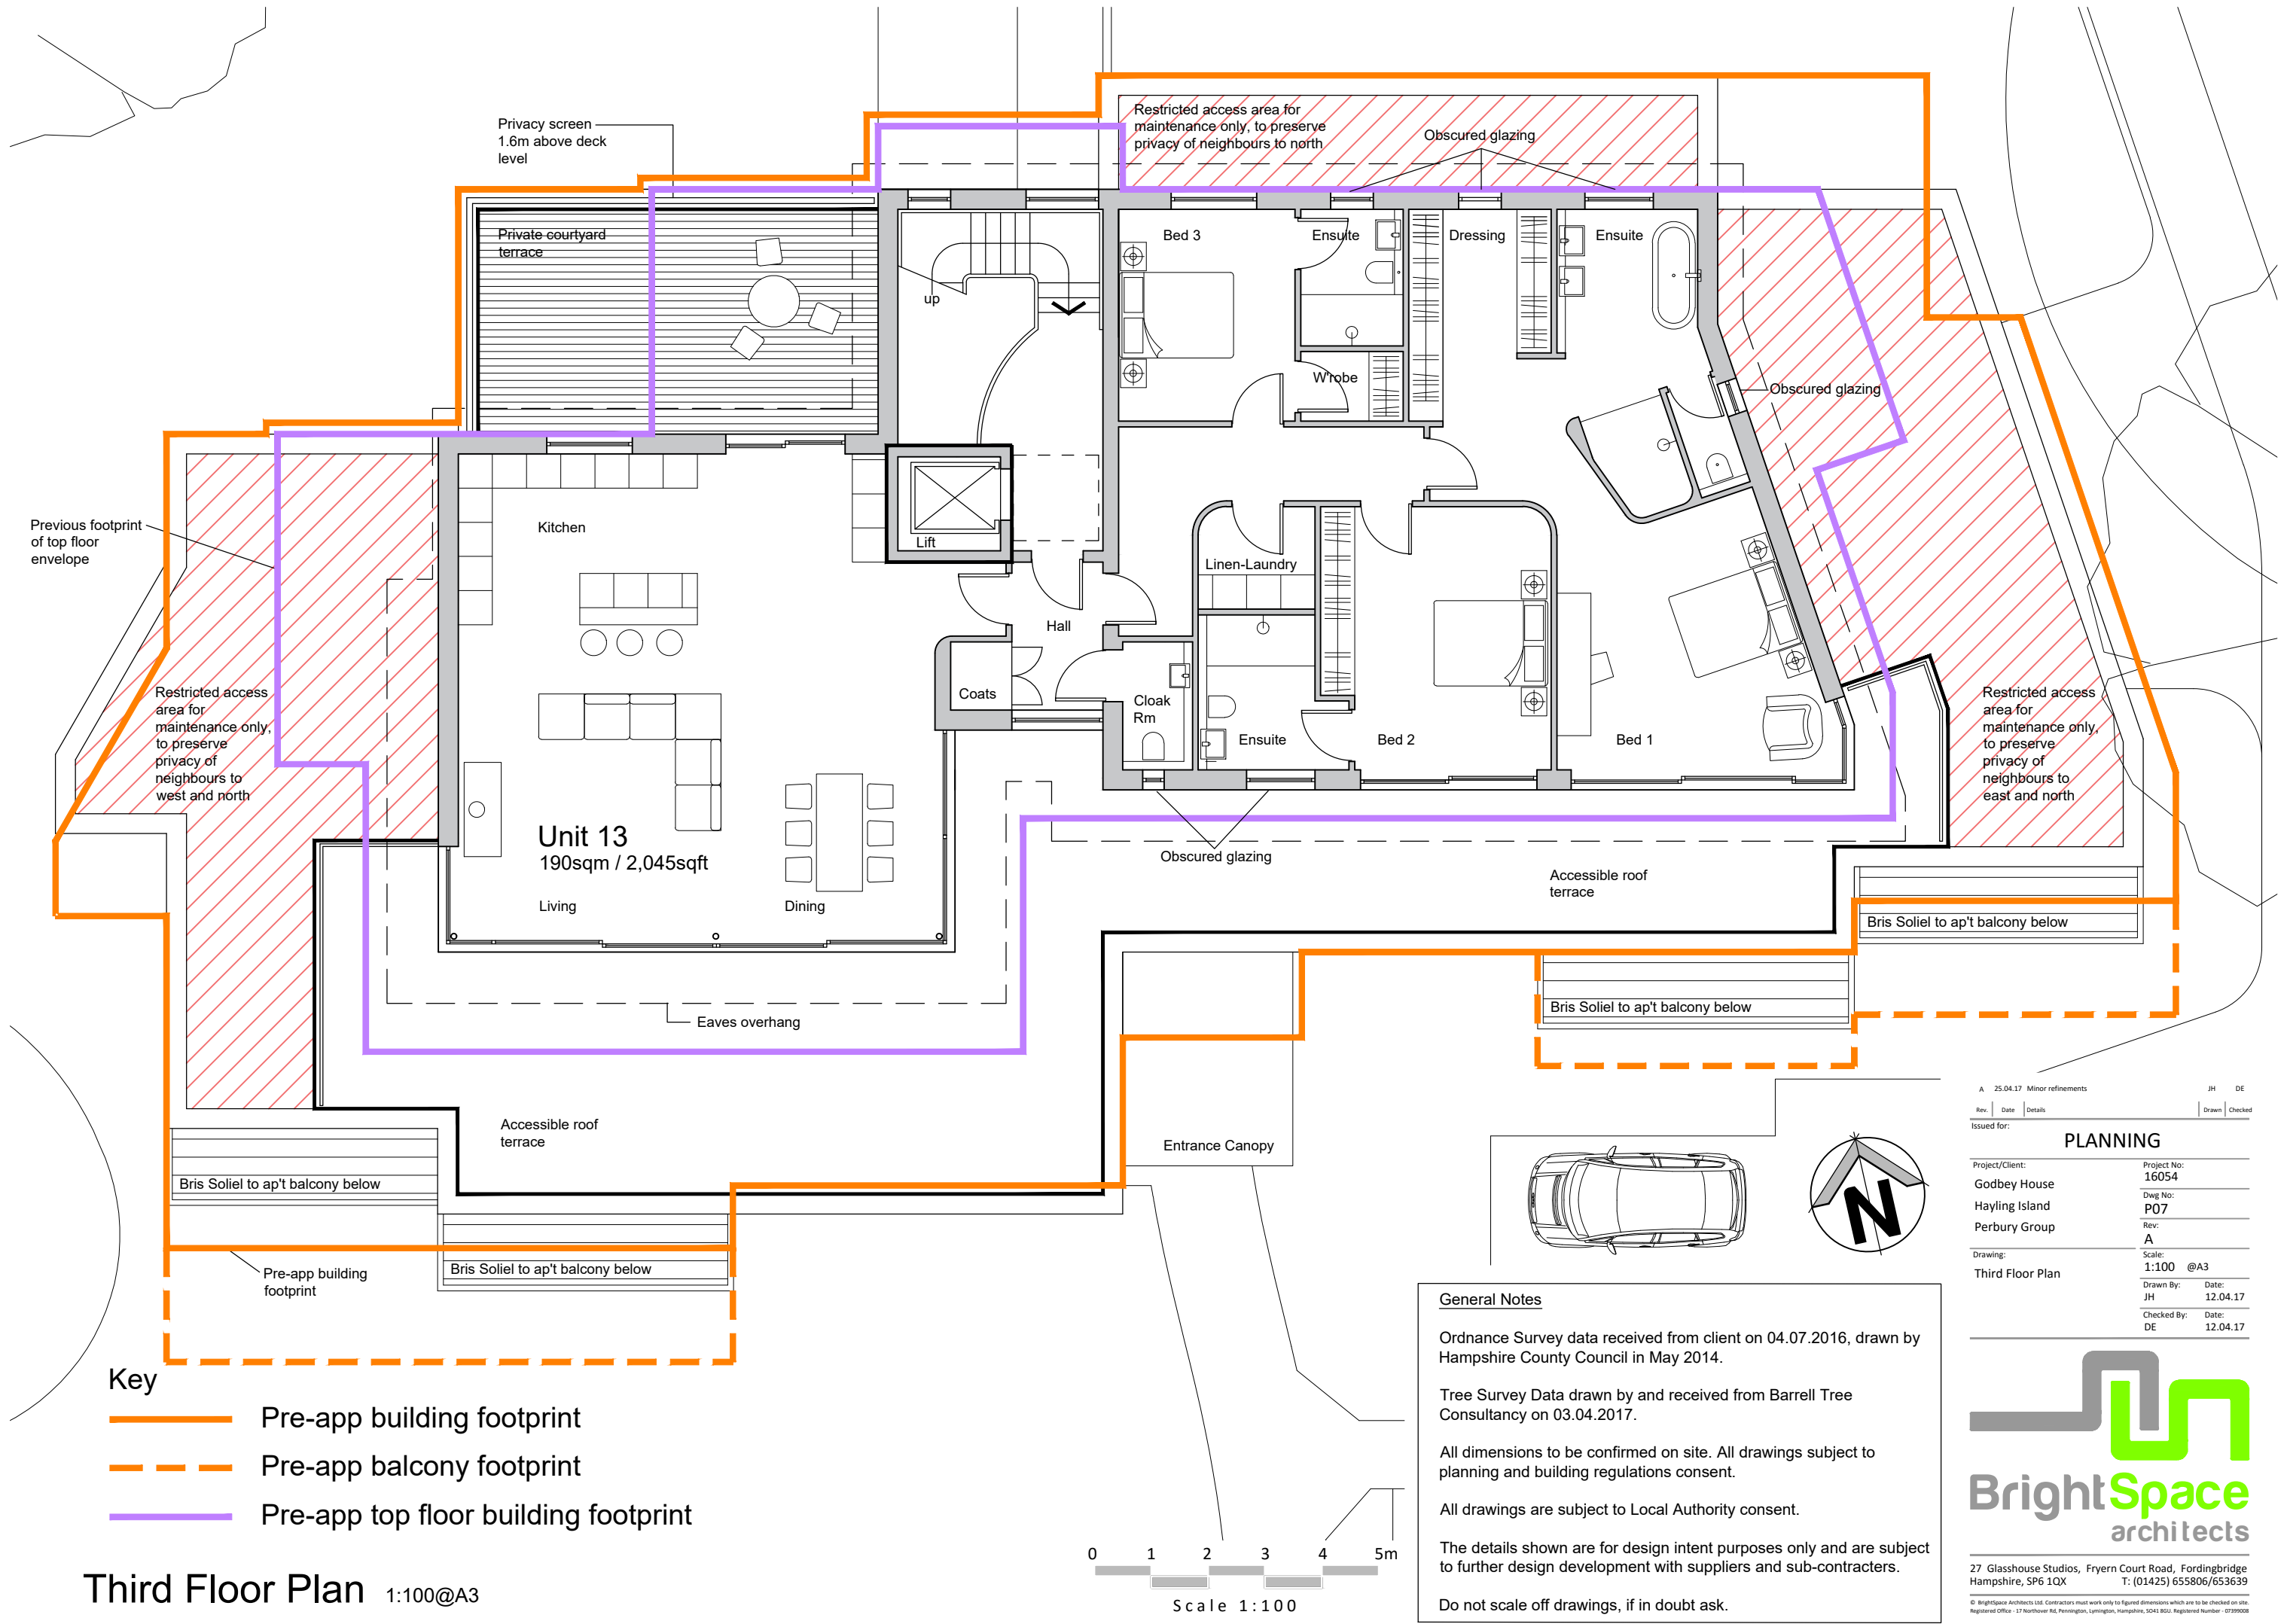

Third Floor Plan 1:100@A3