



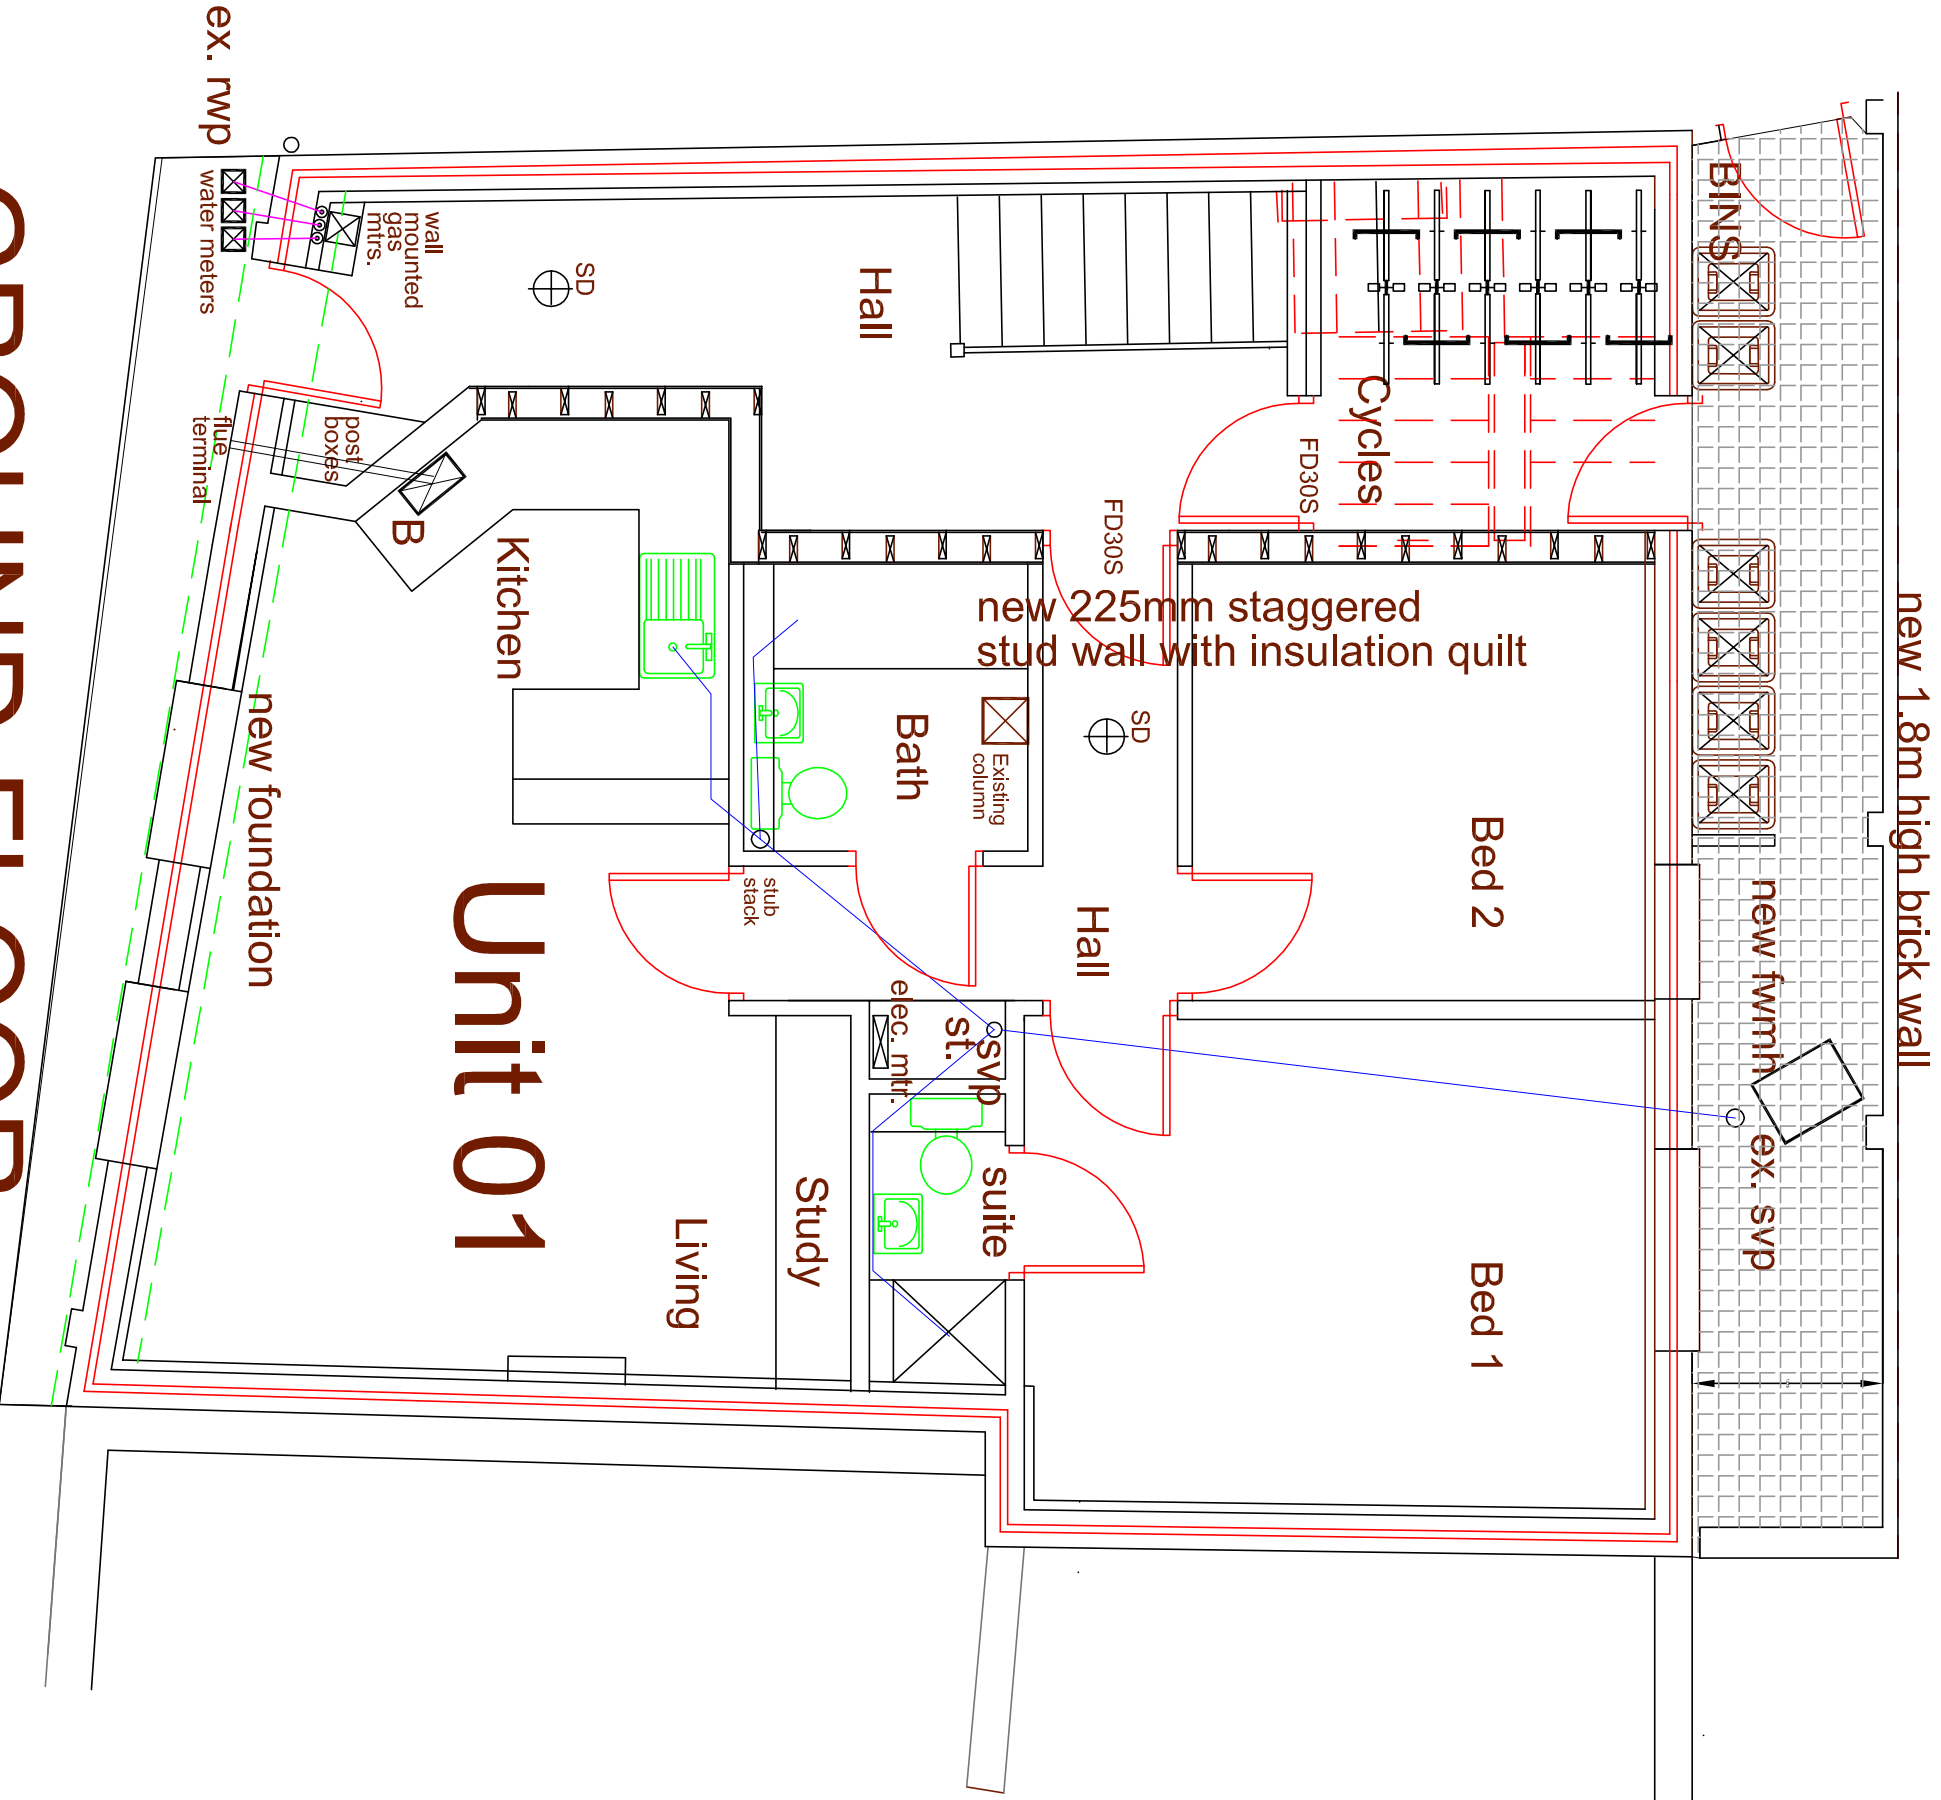


GROUND FLOOR

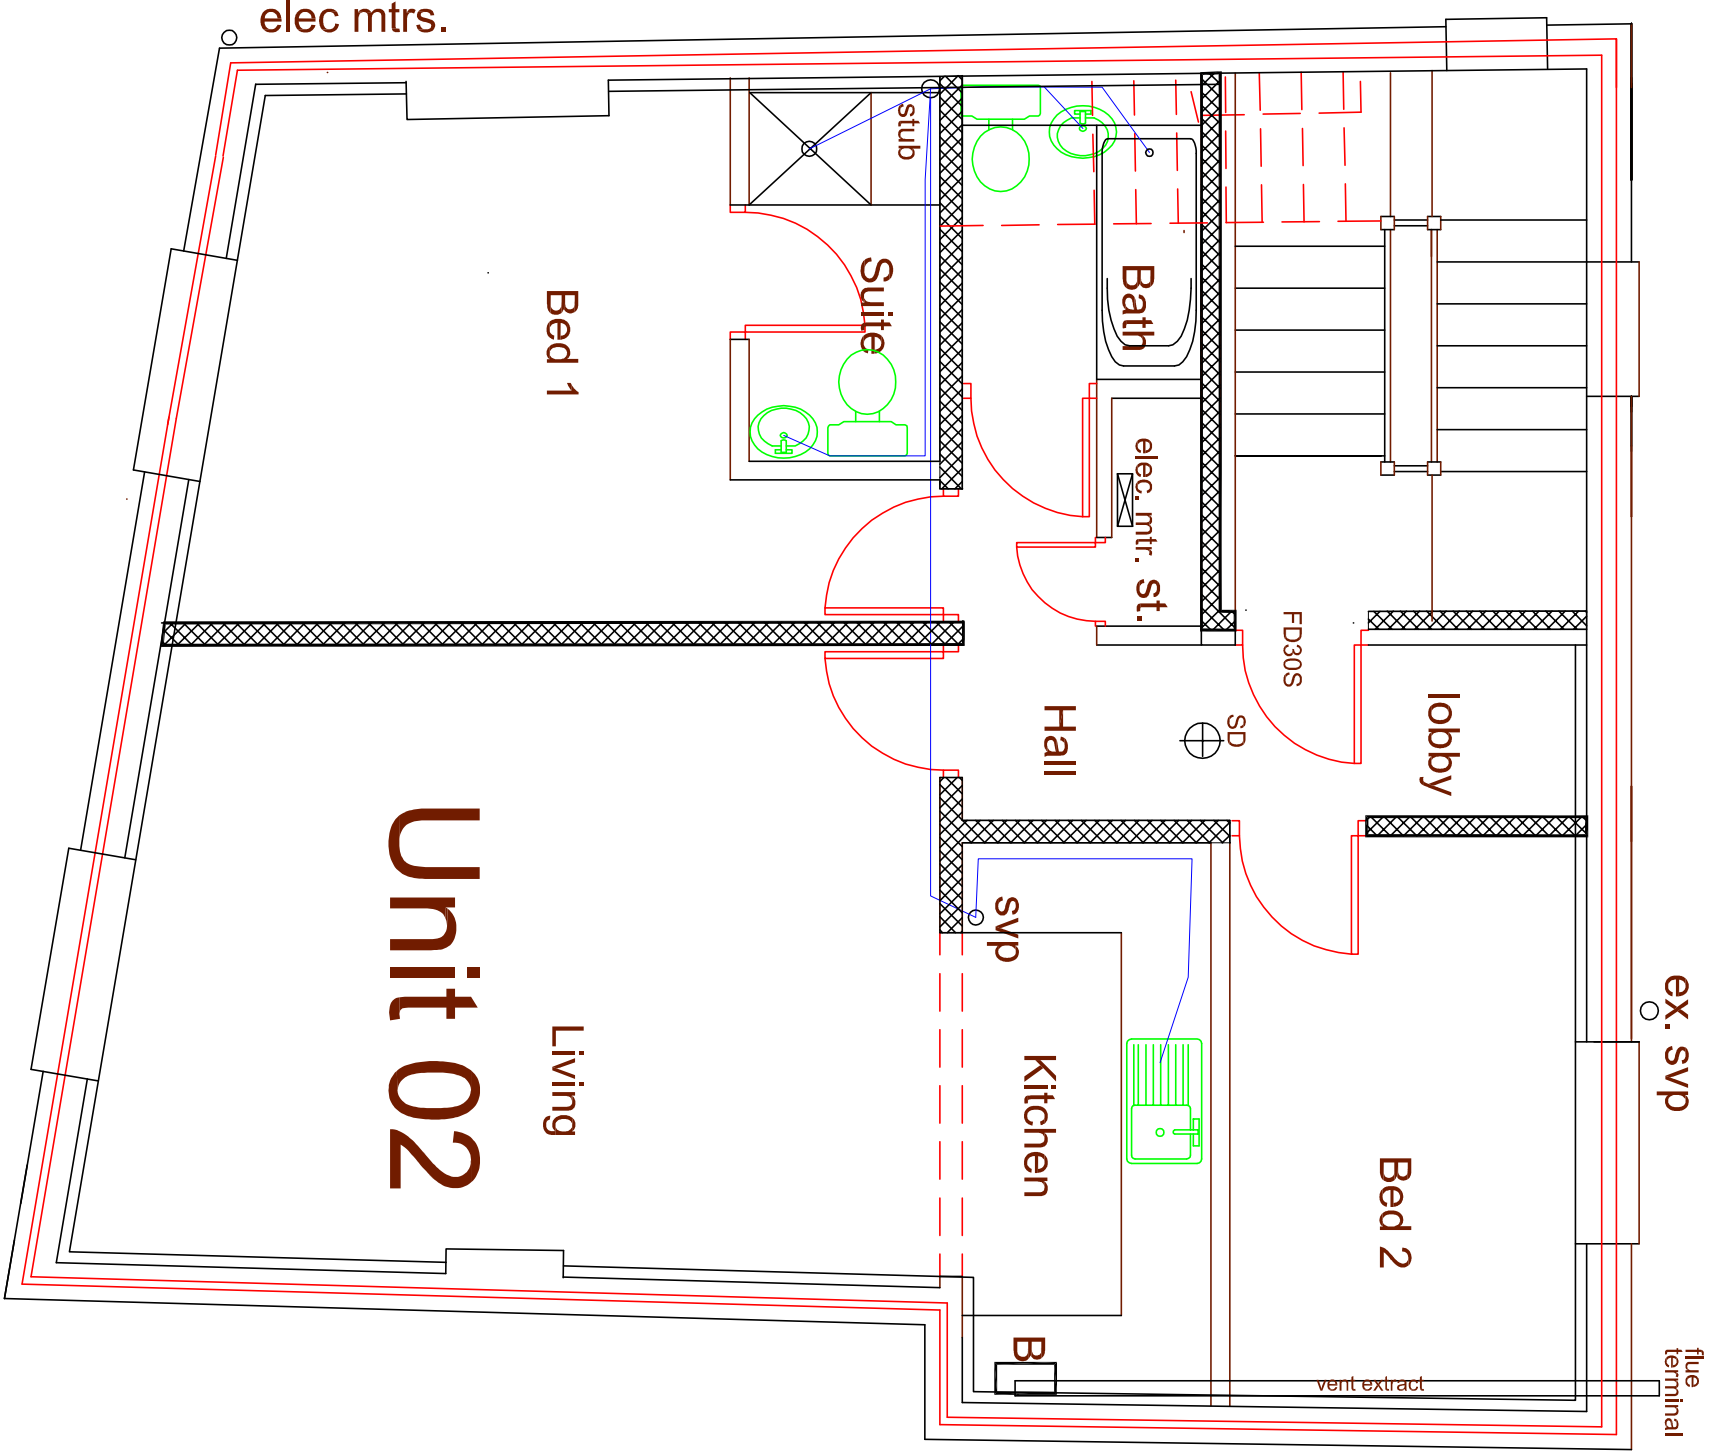


FIRST FLOOR



UPPER FLOOR JOISTS

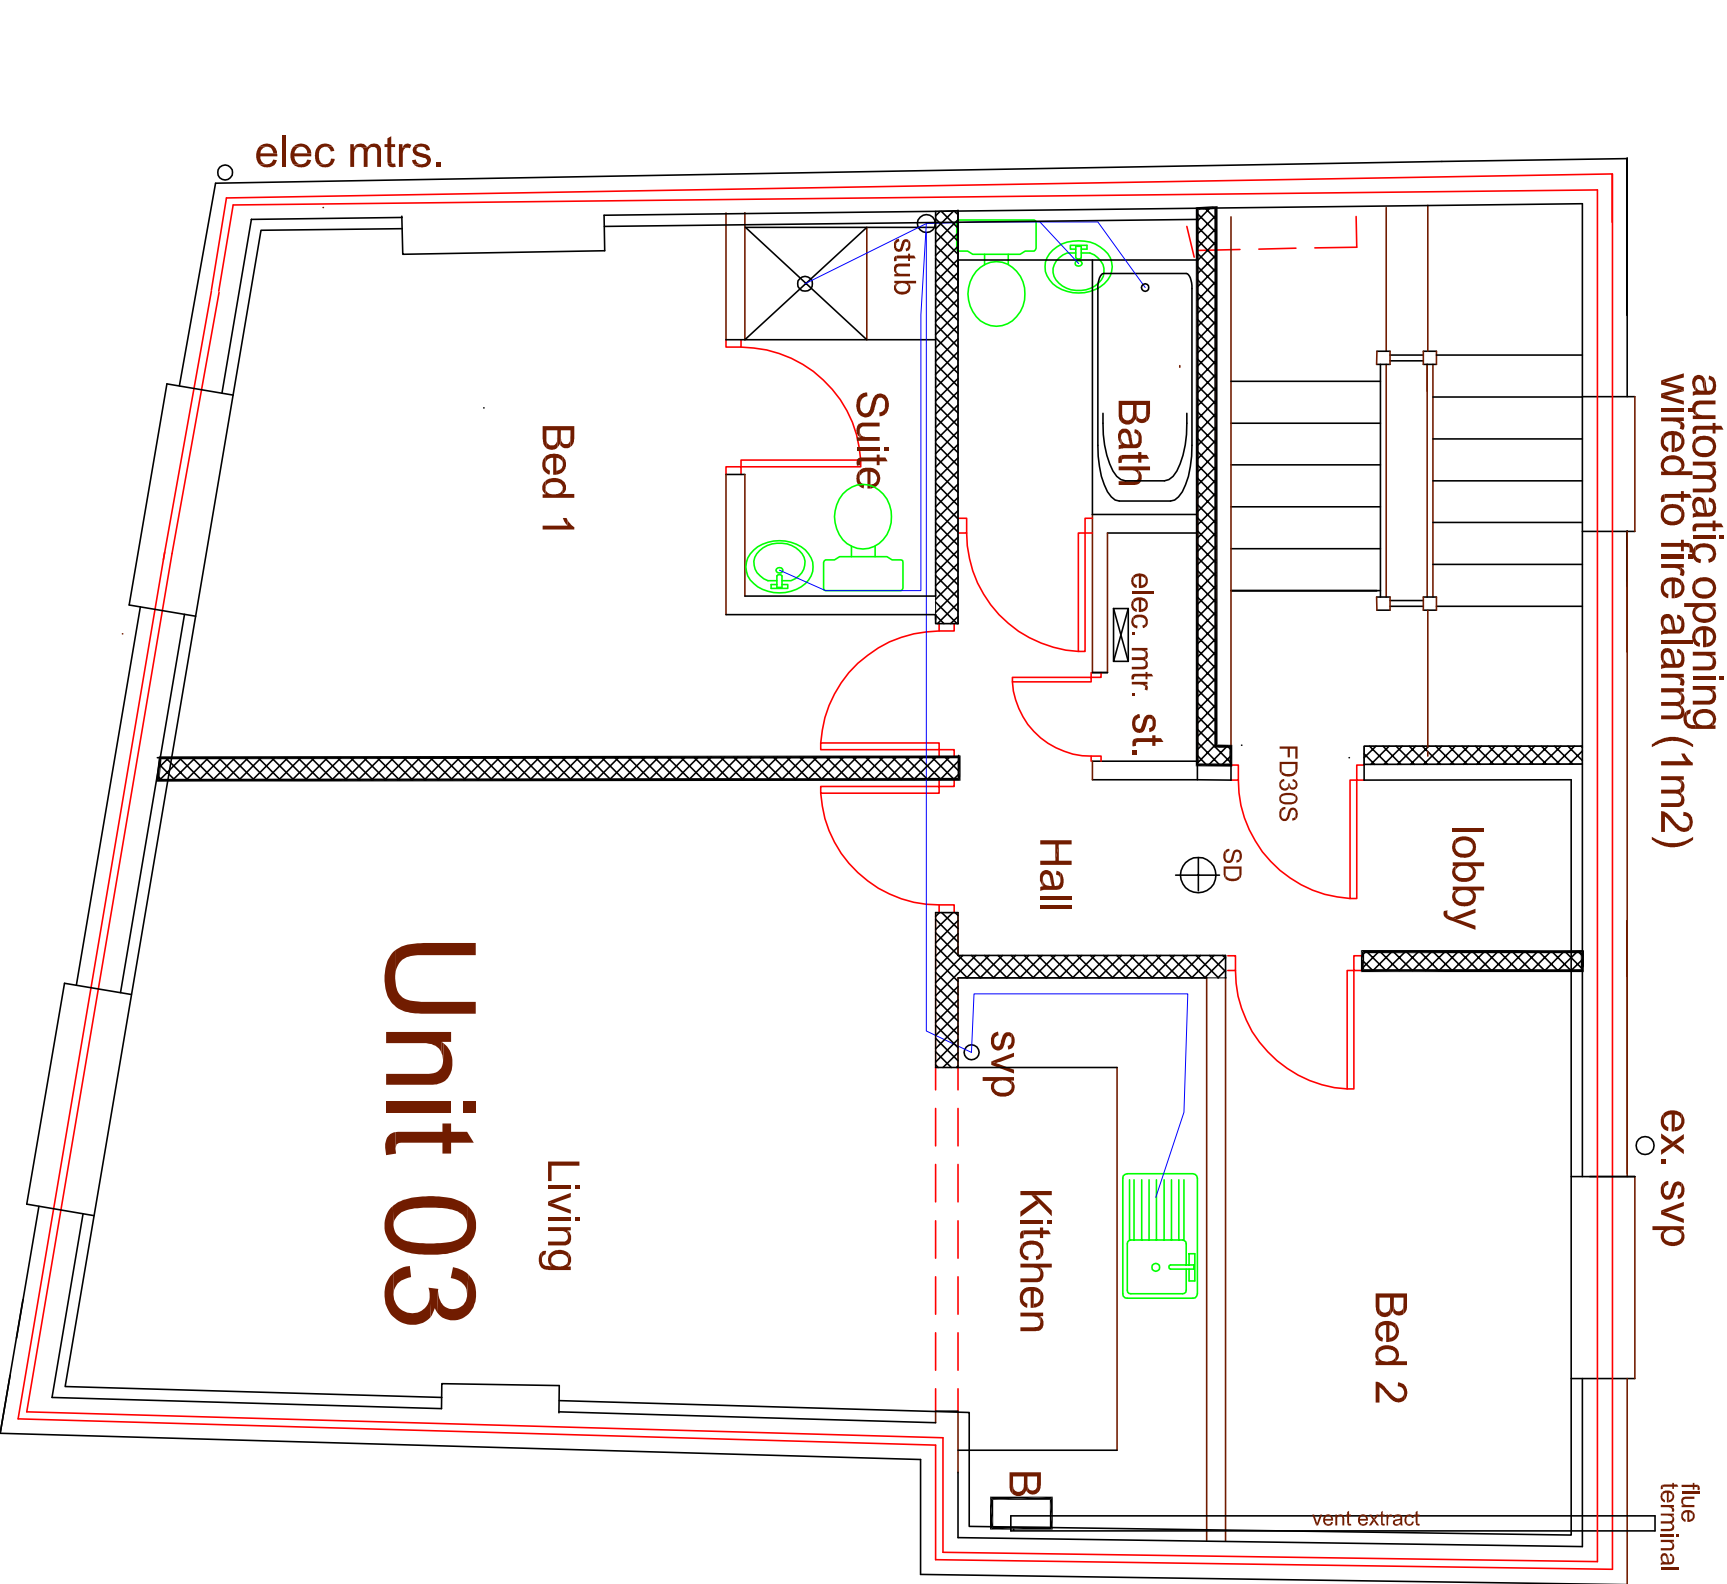

SECOND FLOOR

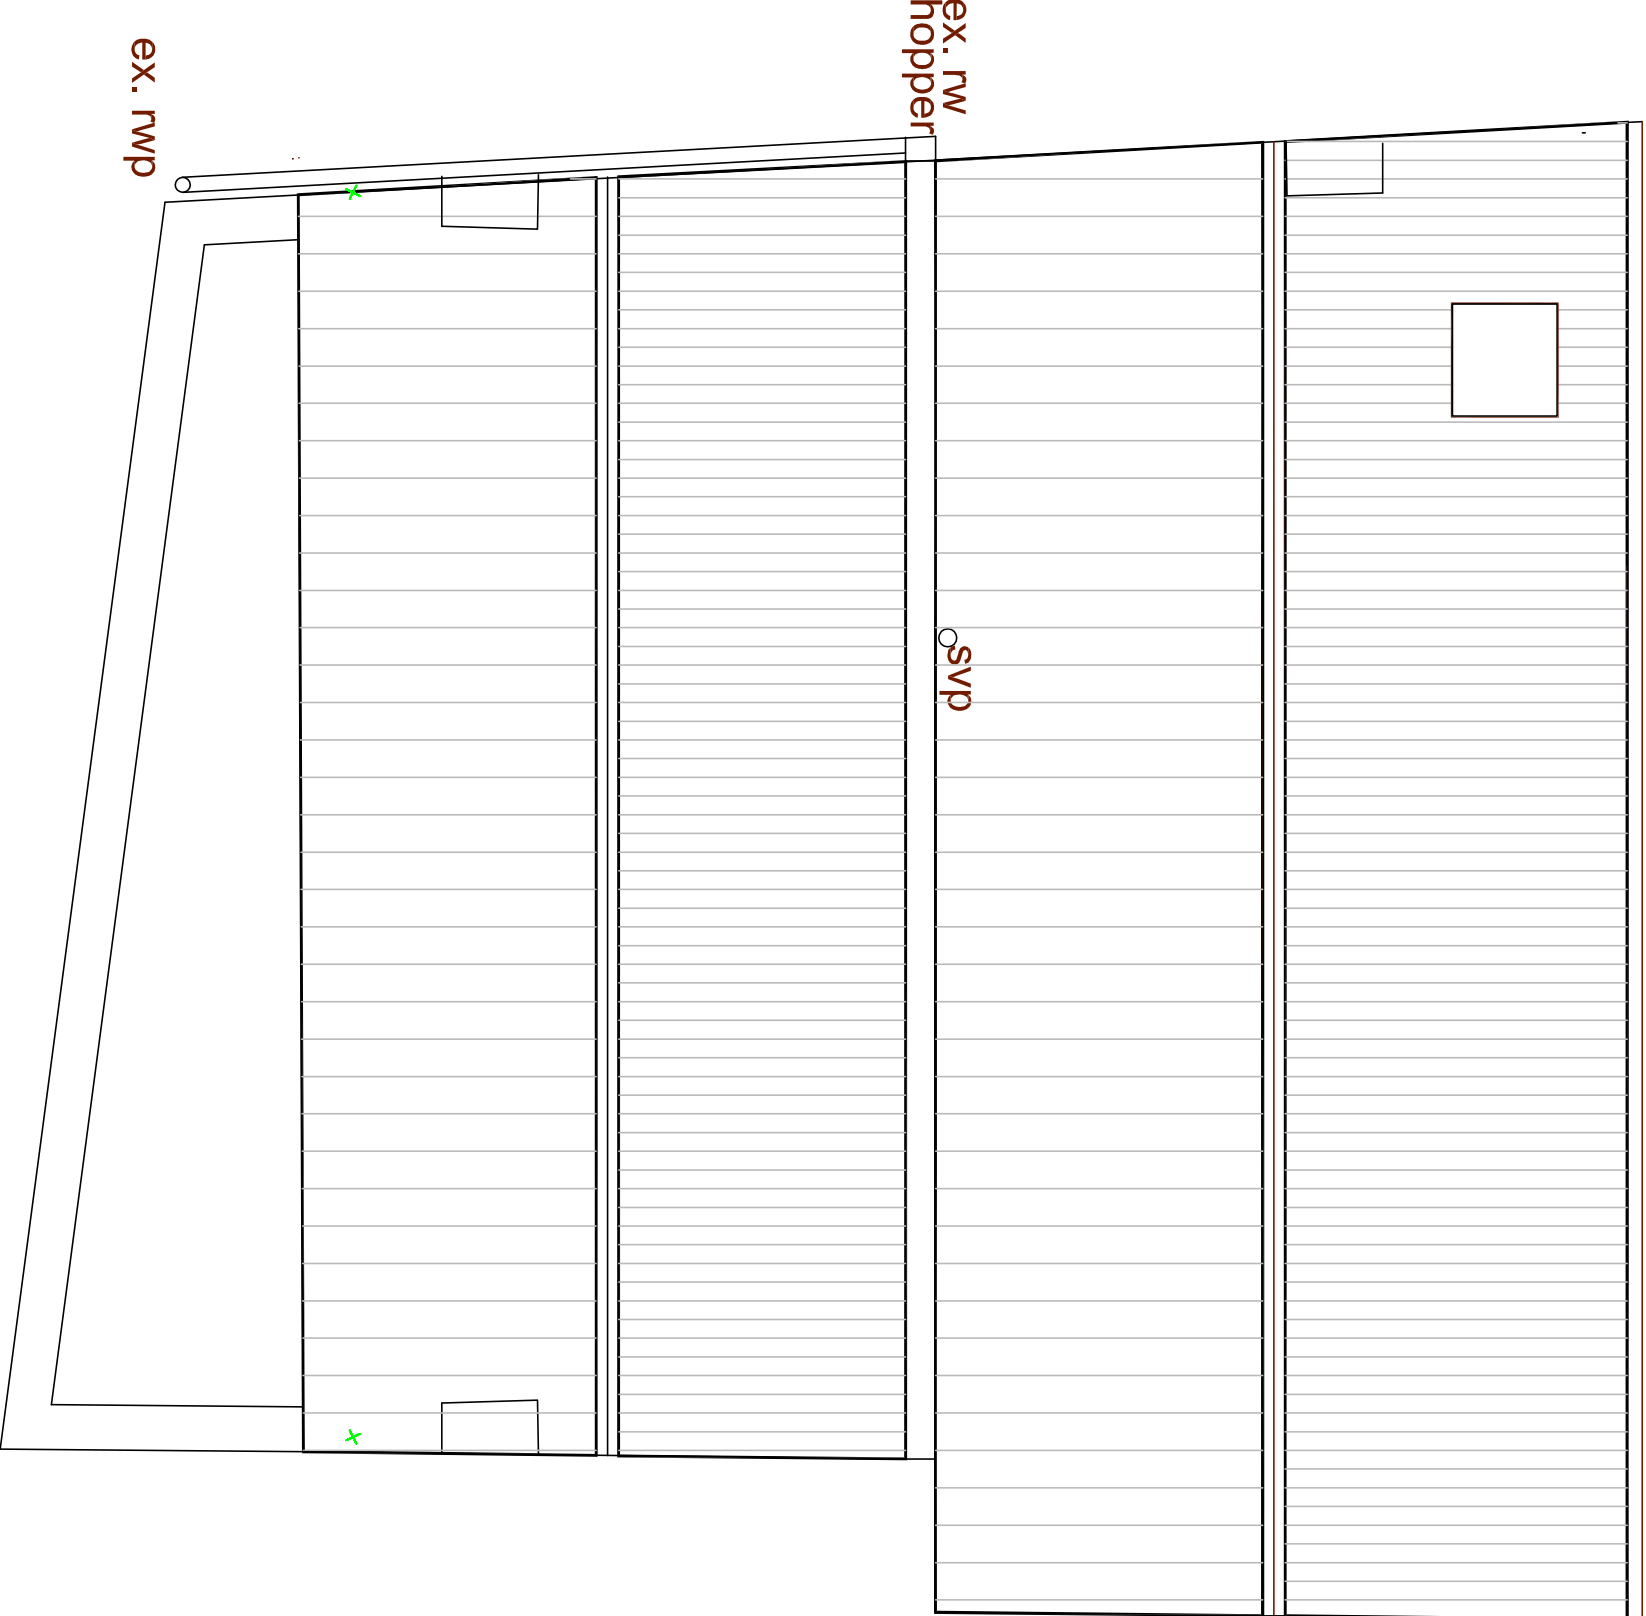

ROOF PLAN

