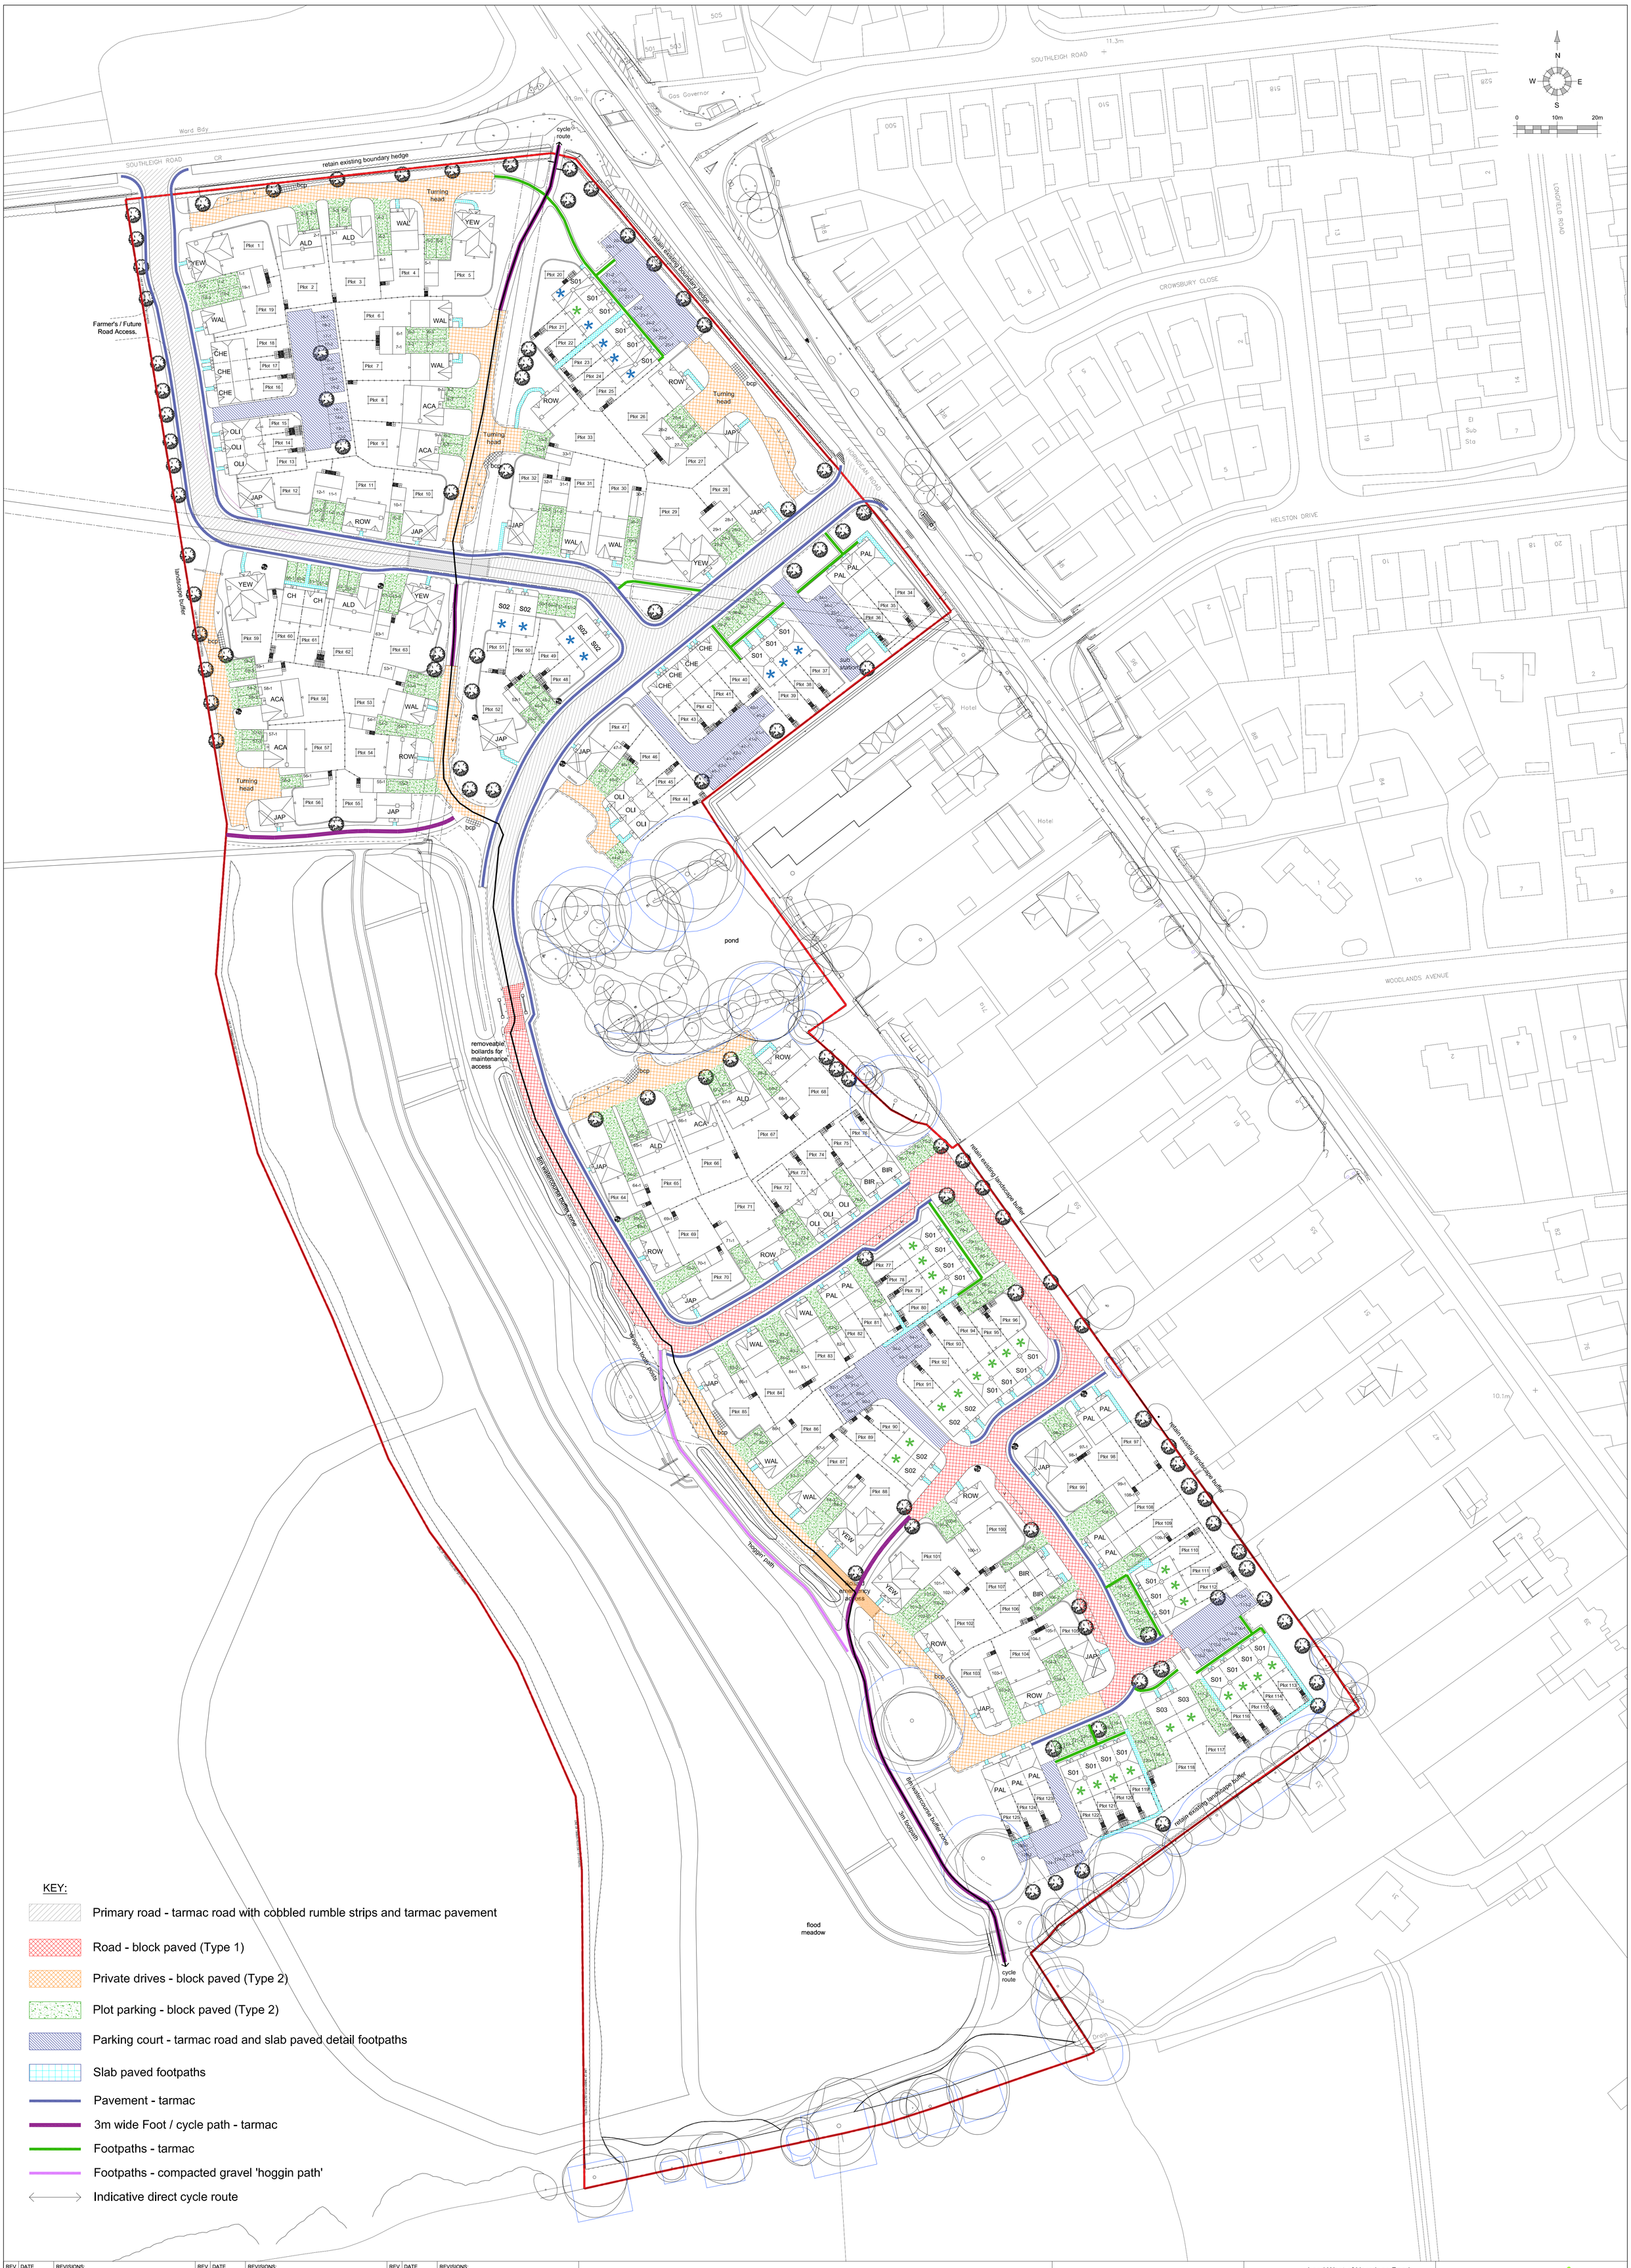

KEY:

- Primary road - tarmac road with cobbled rumble strips and tarmac pavement
- Road - block paved (Type 1)
- Private drives - block paved (Type 2)
- Plot parking - block paved (Type 2)
- Parking court - tarmac road and slab paved detail footpaths
- Slab paved footpaths
- Pavement - tarmac
- 3m wide Foot / cycle path - tarmac
- Footpaths - tarmac
- Footpaths - compacted gravel 'hoggin path'
- Indicative direct cycle route

REV.	DATE	REVISIONS:	REV.	DATE	REVISIONS:	REV.	DATE	REVISIONS:

© COPYRIGHT EXISTS ON THE DESIGNS AND INFORMATION SHOWN ON THIS DRAWING

This drawing may be scaled or cross referenced to the scale bar for planning application purposes only. Do not scale for any other purpose, use figured dimensions only. Subject to site survey and all necessary consents. All dimensions to be checked by user and any discrepancies, errors or omissions to be reported to the Architect before work commences. This drawing is to be read in conjunction with all other relevant materials.

CLIENT:	Bellway Homes Limited (Wessex)		PROJECT:	Land West of Horndean Road Emsworth
SCALE:	1:500	(A0 ORIGINAL)	DRAWING:	Surface Materials Layout
DRAWN: LV DATE: 30.06.17	16386		P204	A

Broadmede House
Farnham Business Park
Weydon Lane
Farnham, Surrey
GU9 8QT
Tel. 01252 267878
name.surname@osp architecture.com
www.osparchitecture.com
O'KEEFE SCANLON LIMITED