


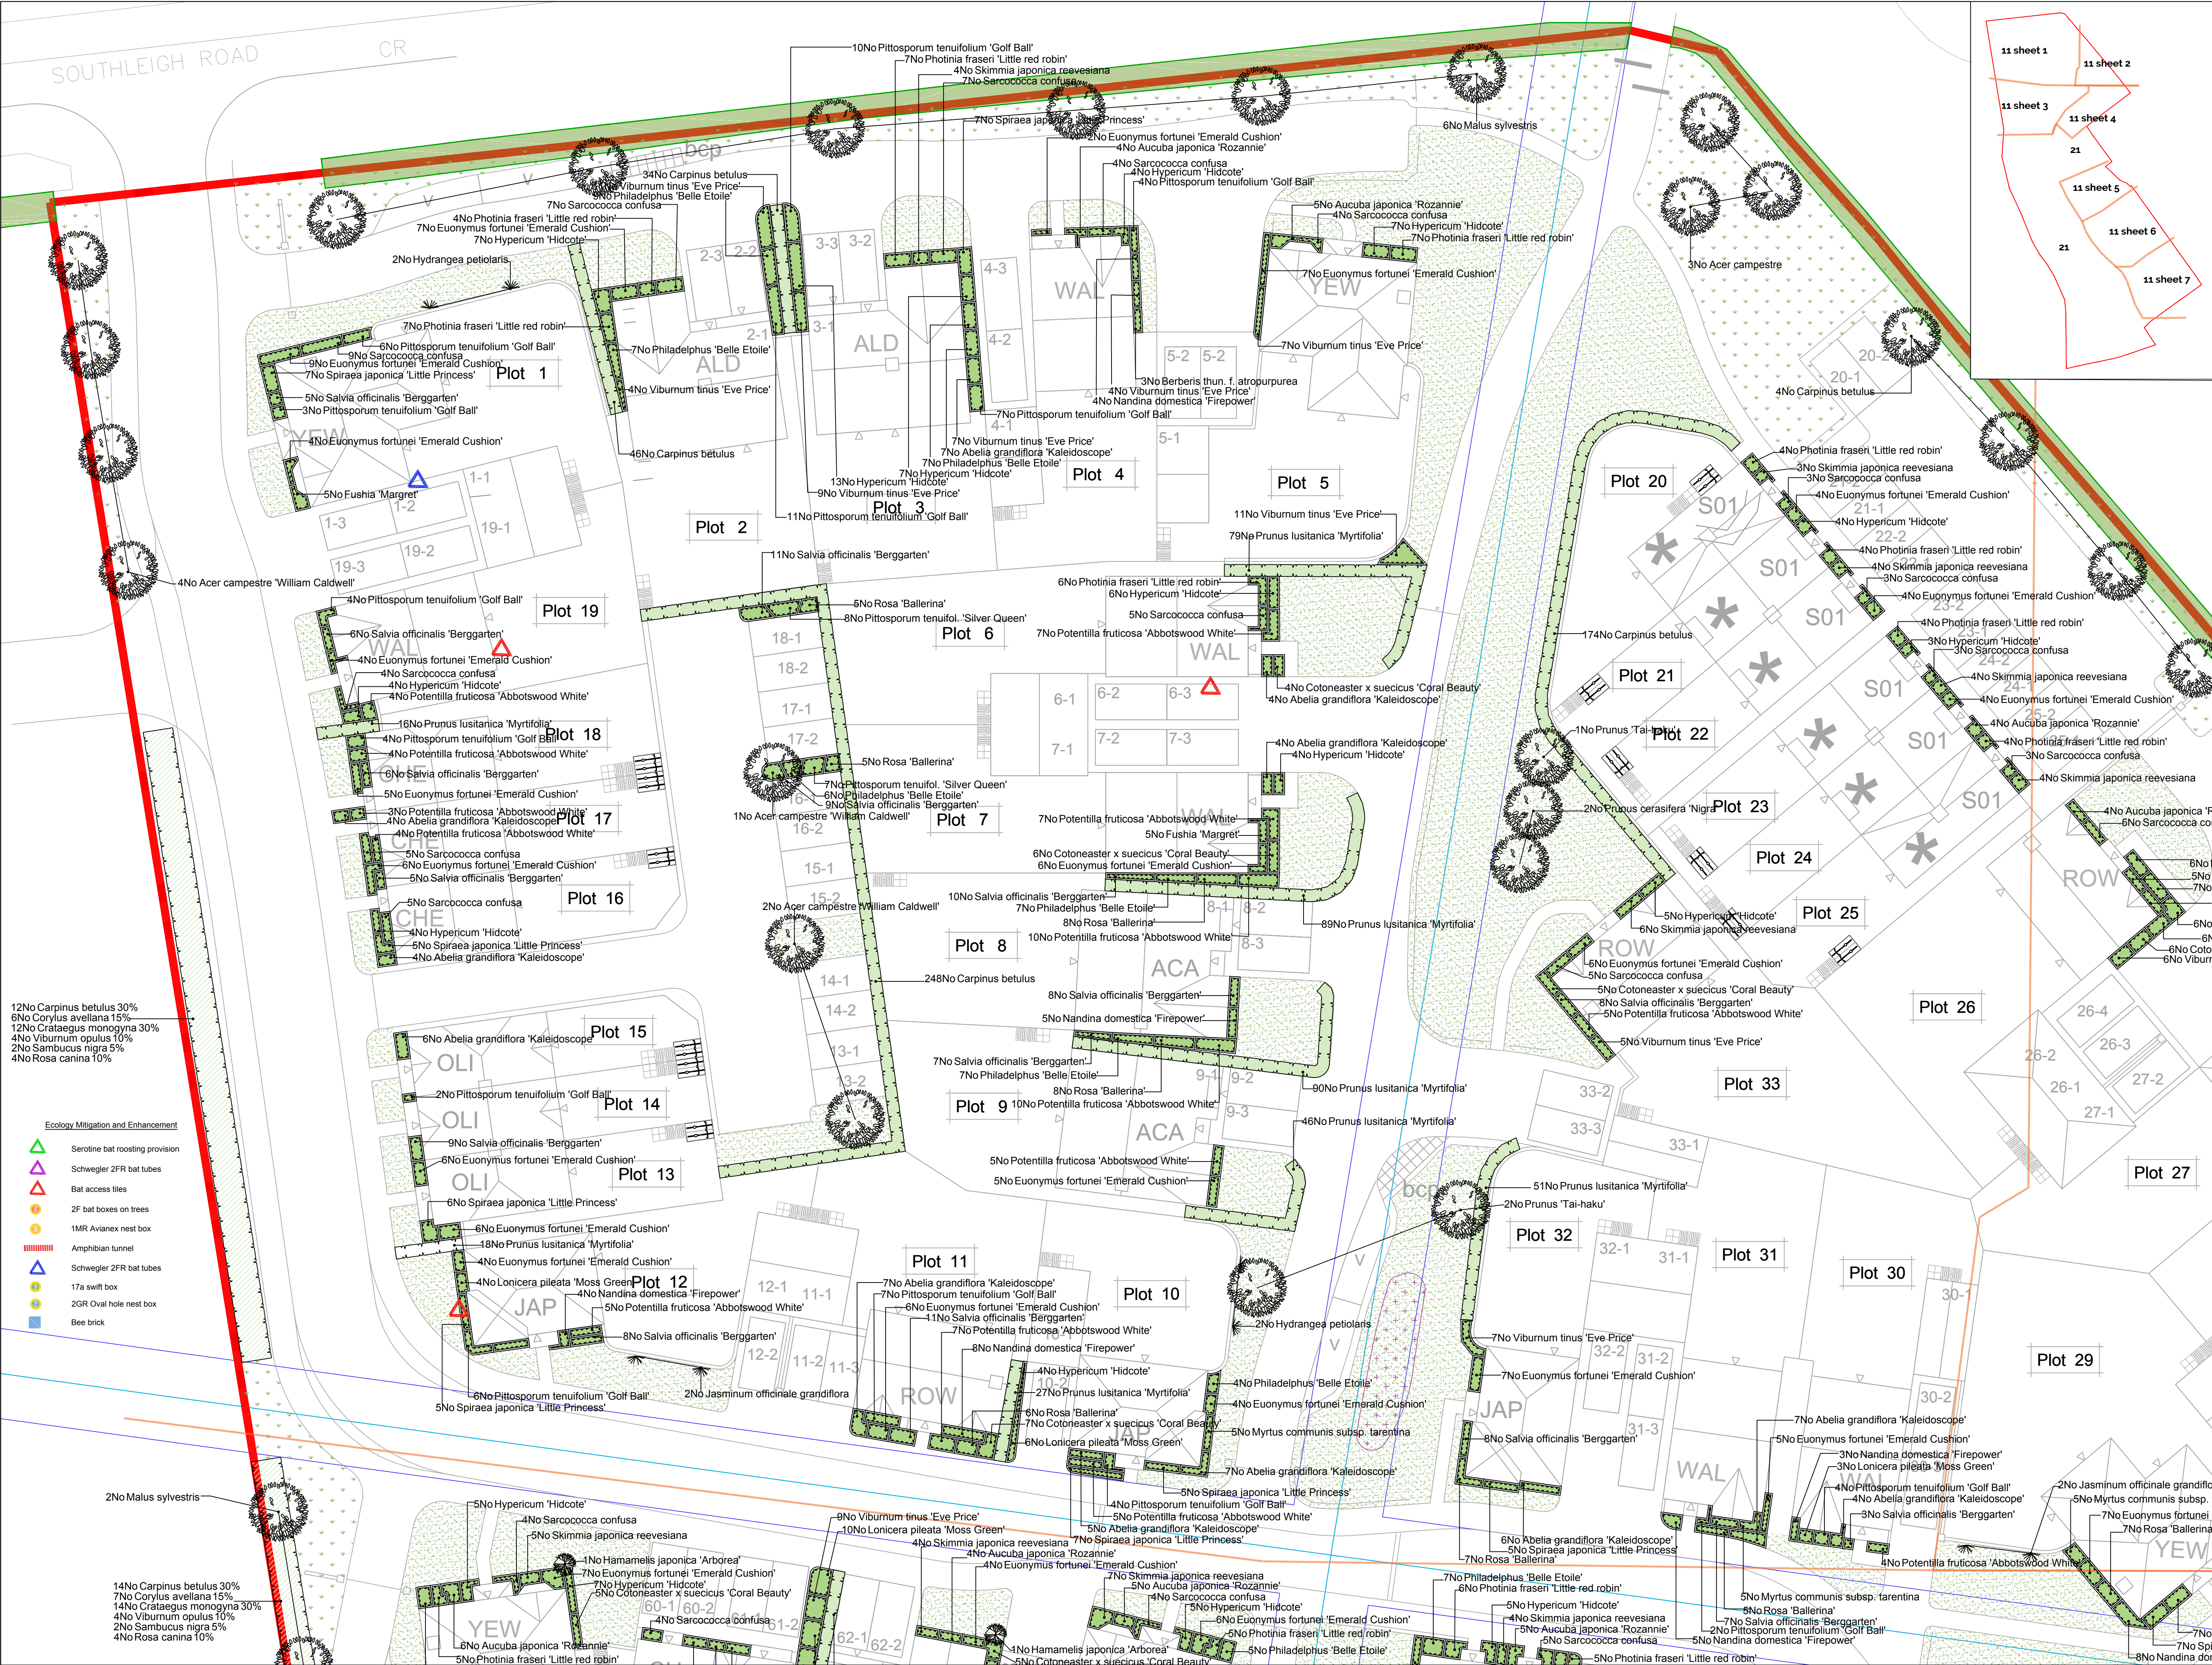

SPECIFICATION
All works generally, to comply with the written Soft Landscape Specification.

NOTE: DO NOT SCALE FROM DRAWING

Legend

- Existing trees to be retained and protected during construction
- Proposed tree planting within soft landscape. See detail on sheet 4
- Proposed specimen shrub planting to receive short angular staking on half standards with expandable tree ties. Irrigation tubing to root system of *Amelanchier*, *Laurus* and *Osmanthus* specimens as required
- Proposed climbing plants to be trained up adjacent wall/fence/pergola with galvanised wires and hook set 250mm apart with support canes removed prior to planting
- Proposed *Carpinus* (hombbeam) hedge planting to be planted in a double staggered row 300mm apart and at 500mm centres in each row. To be maintained at 1m height
- Proposed mixed native hedge planting to be planted in a double staggered row 300mm apart and at 500mm centres in each row. To be maintained at 1m height and 1.8m height adjacent to site boundaries
- Proposed shrub planting to receive 75mm bark mulch after planting operations
- Proposed decorative mix shrub planting to be planted in groups of 5-7no. of each species and as above
- Proposed grass areas to receive good quality amenity grass turves laid in line with good horticultural practices
- Proposed grassland areas, to be seeded with EMa grass seed mix as supplied by Emorsgate and sown at 5 grams per msq, or similar and approved
- Tree root barrier, ReRoot 1000 from GreenBlue Urban or similar
- Proposed narrow areas of angular shippings for top dressing. Laid over a weed proof membrane.
- Proposed area to be planted with a bulb mix of fritillaria, galanthus, narcissus, allium
- Cut lines
- Planting Schedule on Sheet 2

11 sheet 1
11 sheet 2
11 sheet 3
11 sheet 4
11 sheet 5
11 sheet 6
11 sheet 7

12No *Carpinus betulus* 30%
6No *Corylus avellana* 15%
12No *Crataegus monogyna* 30%
4No *Viburnum opulus* 10%
2No *Sambucus nigra* 5%
4No *Rosa canina* 10%

Ecology Mitigation and Enhancement

- Serotine bat roosting provision
- Schwegler 2FR bat tubes
- Bat access tiles
- 2F bat boxes on trees
- 1MR Avianex nest box
- Amphibian tunnel
- Schwegler 2FR bat tubes
- 17a swift box
- 2GR Oval hole nest box
- Bee brick

14No *Carpinus betulus* 30%
7No *Corylus avellana* 15%
14No *Crataegus monogyna* 30%
4No *Viburnum opulus* 10%
2No *Sambucus nigra* 5%
4No *Rosa canina* 10%

ACD ENVIRONMENTAL

HEAD OFFICE
Rodbourne Rail Business Centre, Grange Lane,
Malmesbury, SN16 0ES
Tel: 01666 825646

Courtyard House, Mill Lane, Godalming, GU7 1EY
Tel: 01483 425714

Suite 6, Crescent House, Yonge Close, Eastleigh, SO50 9SX
Tel: 02382 026500

9 Brownlow Road, Cambridge, CB4 3NG
Tel: 07825 868654
email: mail@acdenv.co.uk
www.acdenvironmental.co.uk

Bellway

scheme: Horndean Road Emsworth
client: Bellway Wessex
drawing: Landscape Proposals
date: March 2017
scale: 1:200@A1
drawing no: BELL21129 11 - sheet 1
drawn: LS checked: AE

Copyright of ACD Environmental Ltd. All rights described in Chapter IV of the Copyright, Designs and Patents Act 1988 have been generally asserted. 2011. Copyright of this plan remains with ACD until all fees have been paid in full.