
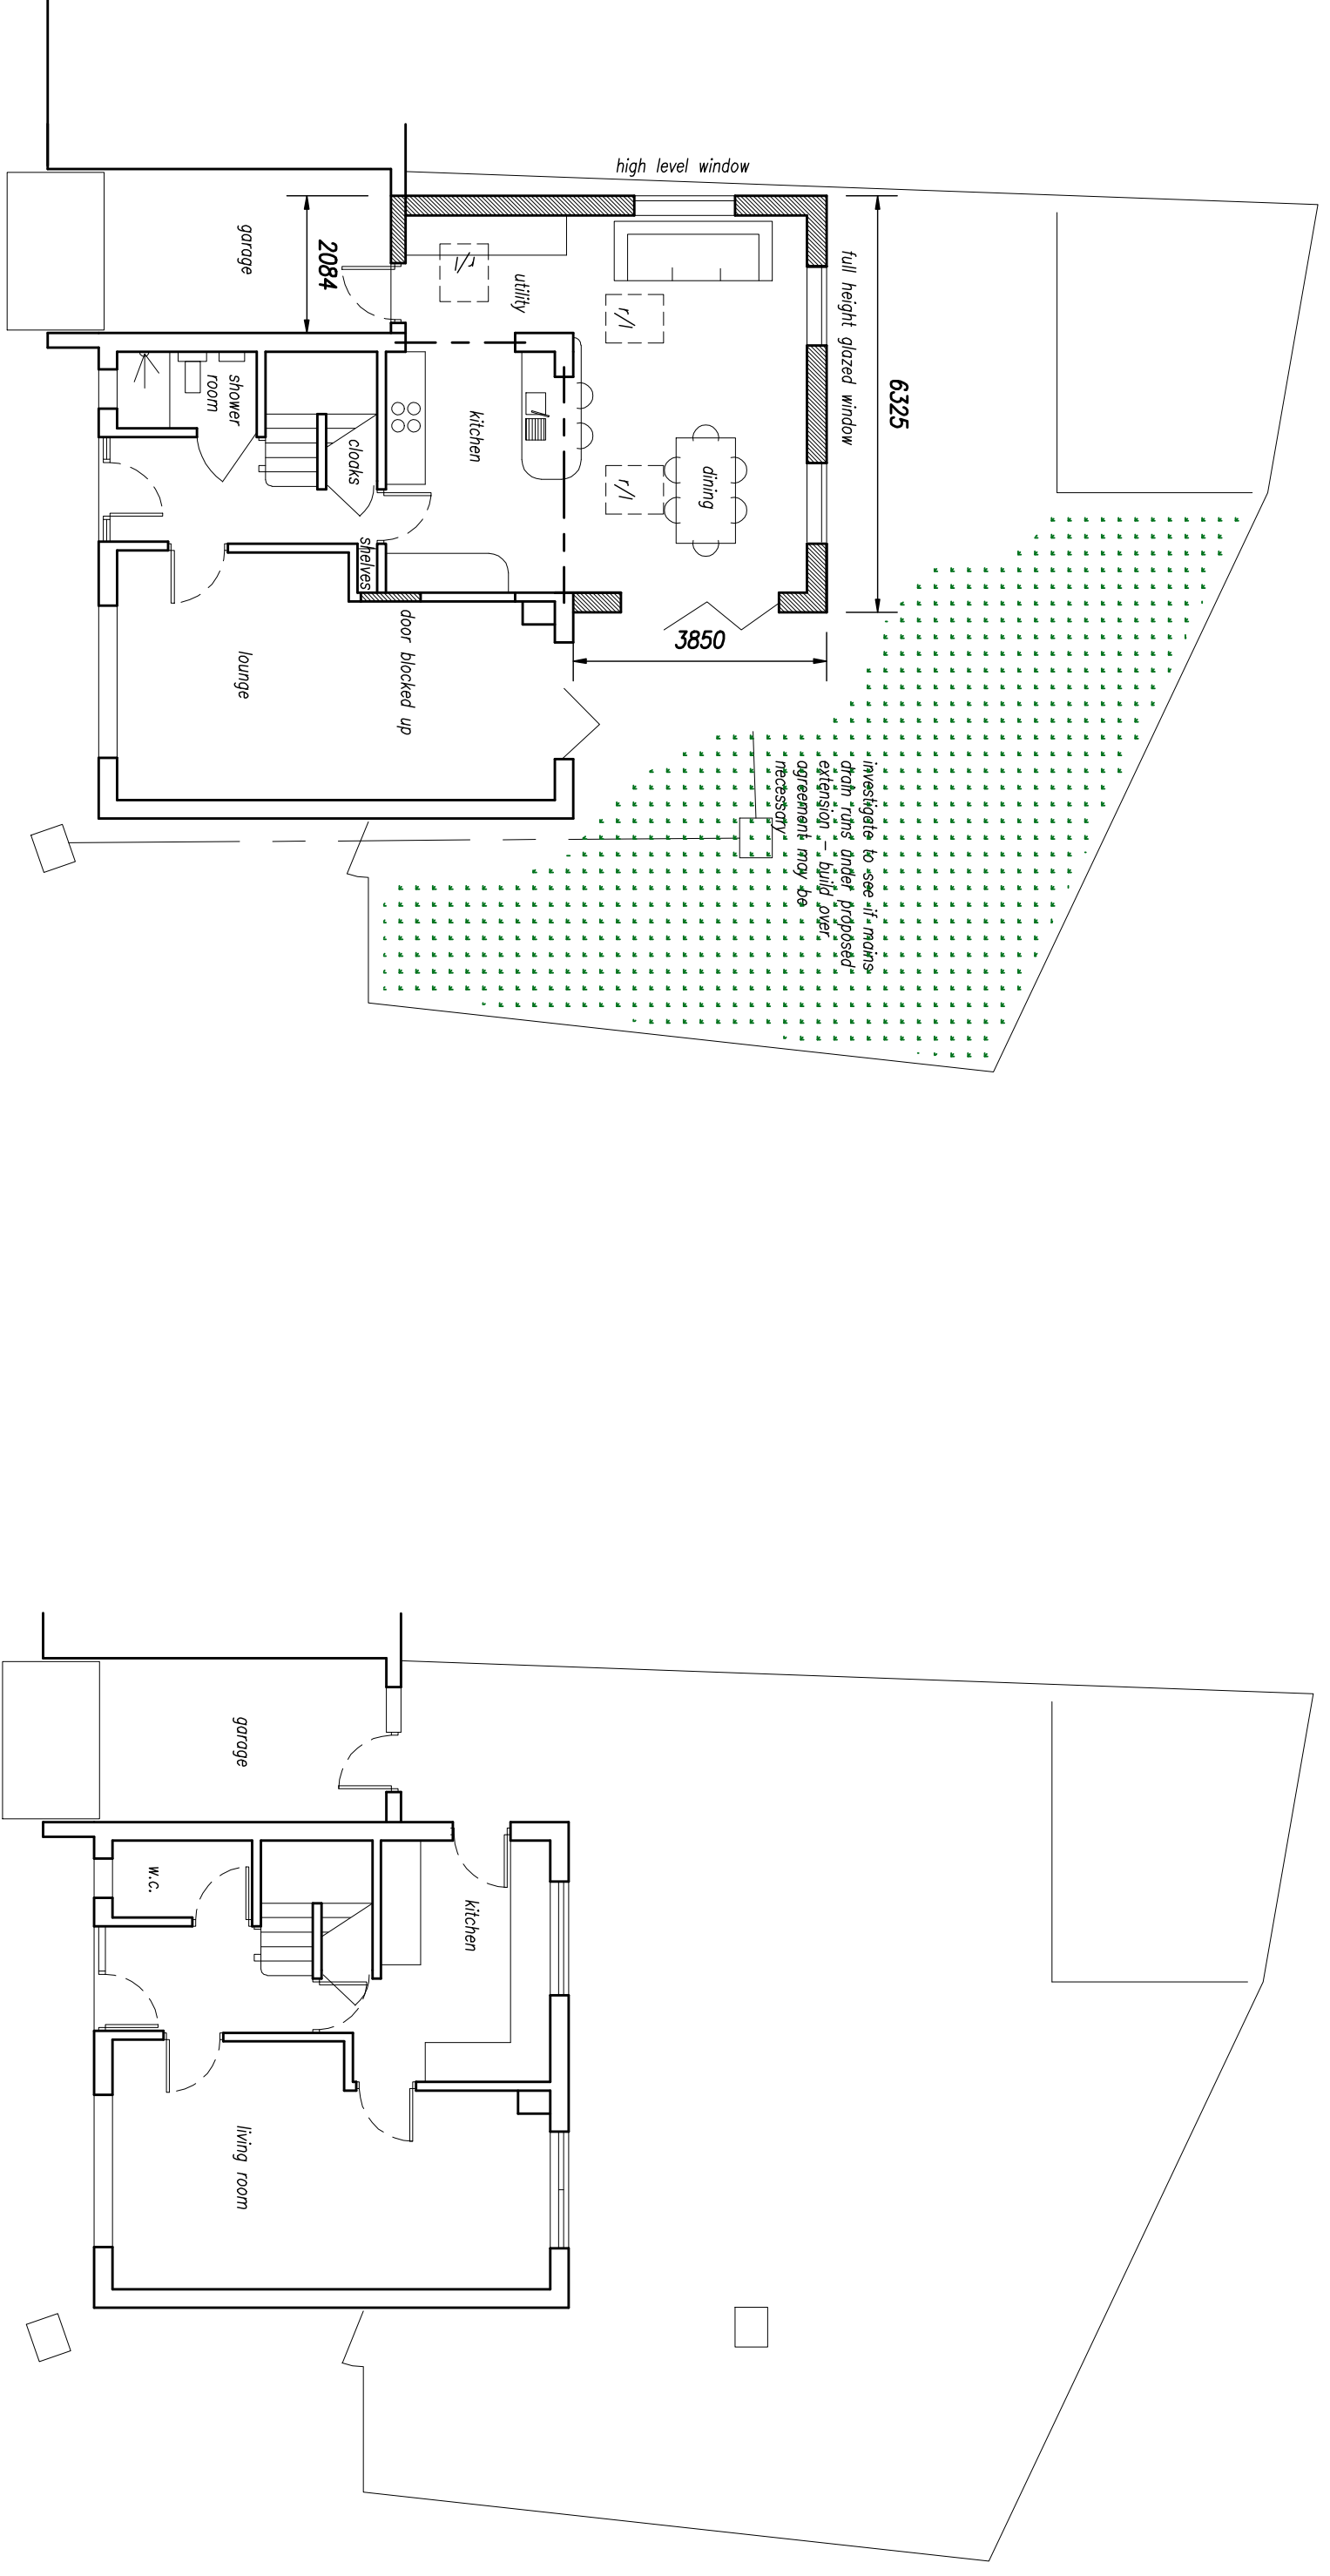


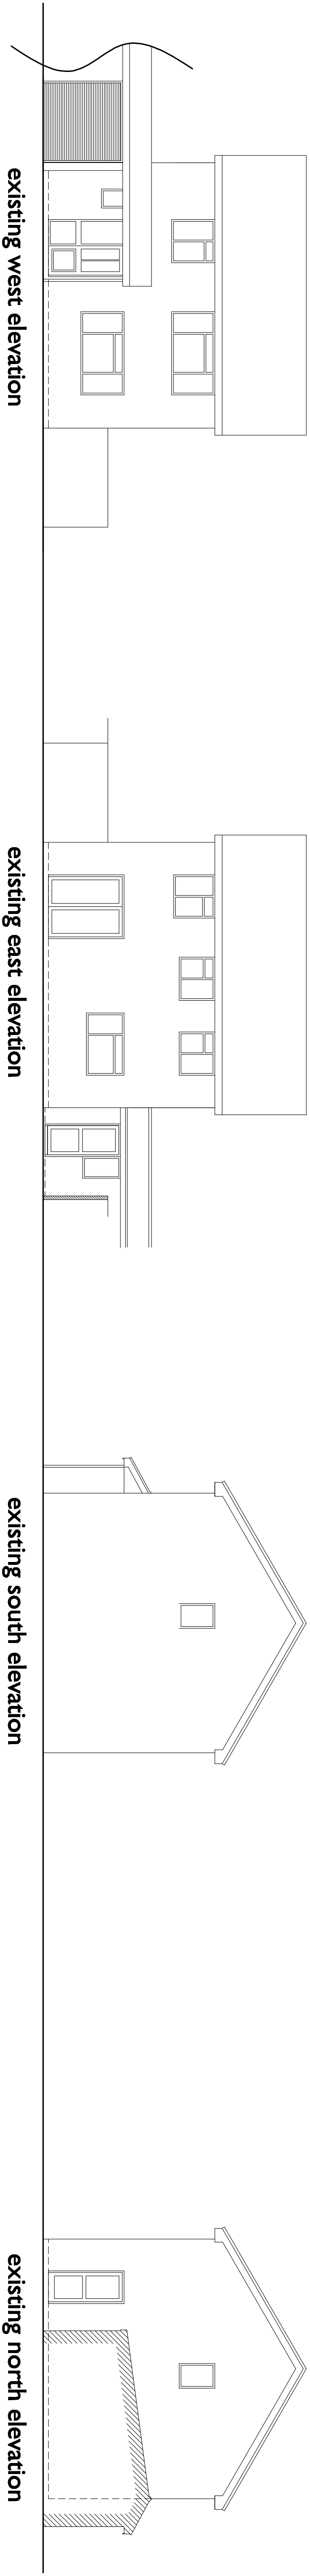

location plan

NOTES

This drawing is the copyright of F&A Visual LTD and must not be reproduced without written consent. All dimensions to be verified on the prior to commencement of works. Any measurements are to be taken from the external face of the building unless otherwise stated. 

REV A - client amendments - oct 2016
REV B - window amendments, roof line - april 2017
REV C - high level window, screen on elevation - june 2017

Client: Emmerth
Proposed Development: S 4 Gables
Date: July 2016

Scale: 1:100
Drawing No: FZ709 - 01C

flarevisual
architecture
0779465755 | info@flarevisual.co.uk | www.flarevisual.co.uk

Paul Visual Ltd
The Terrace
Grimsby Sc
Lincoln
LN21BP