


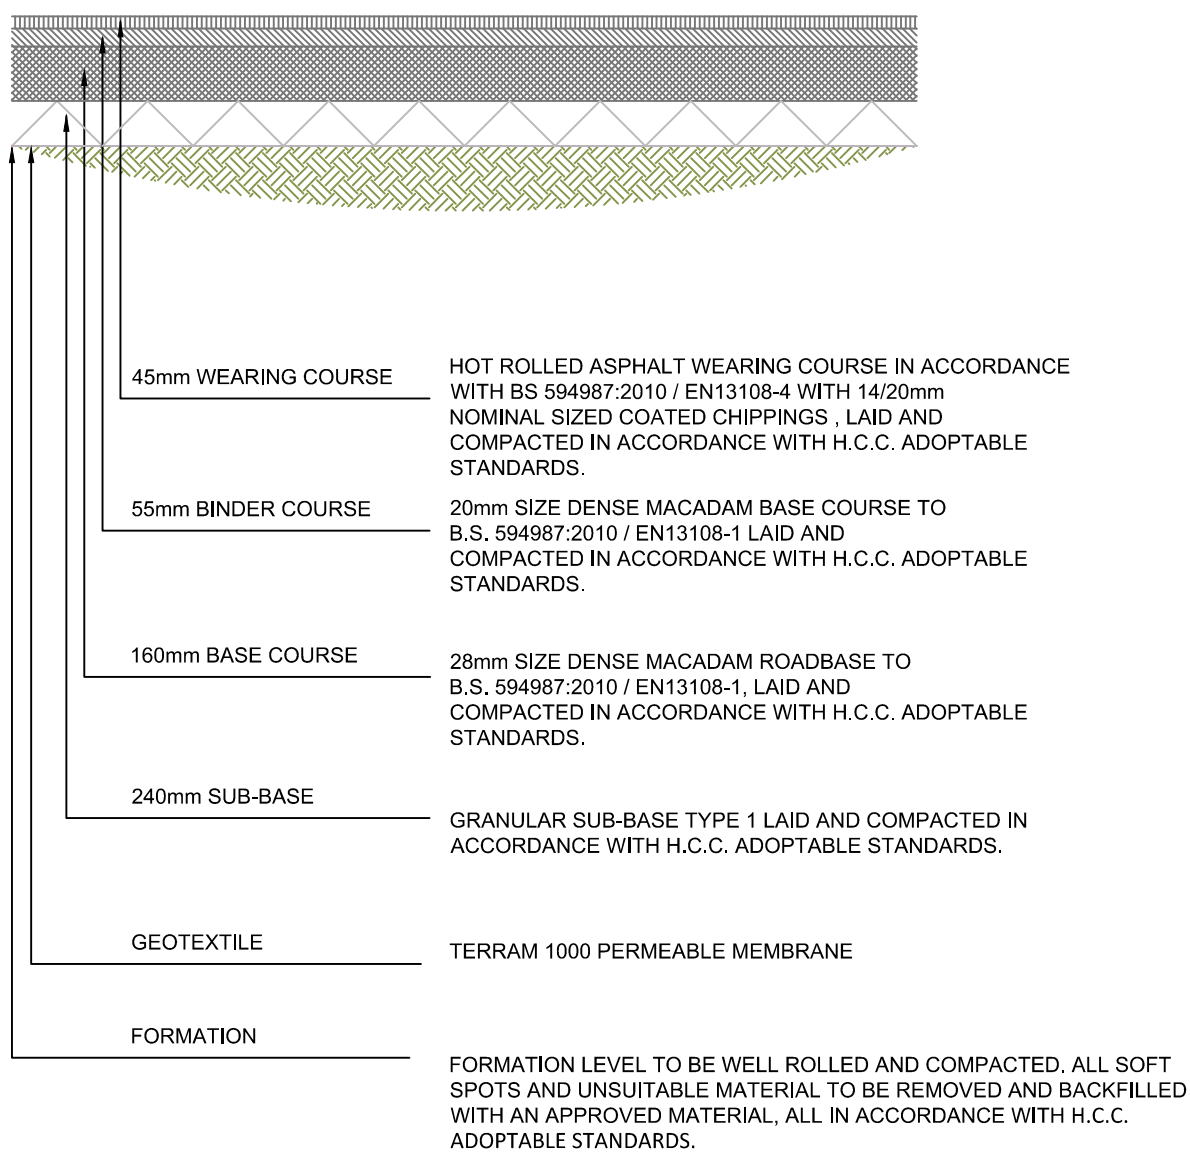
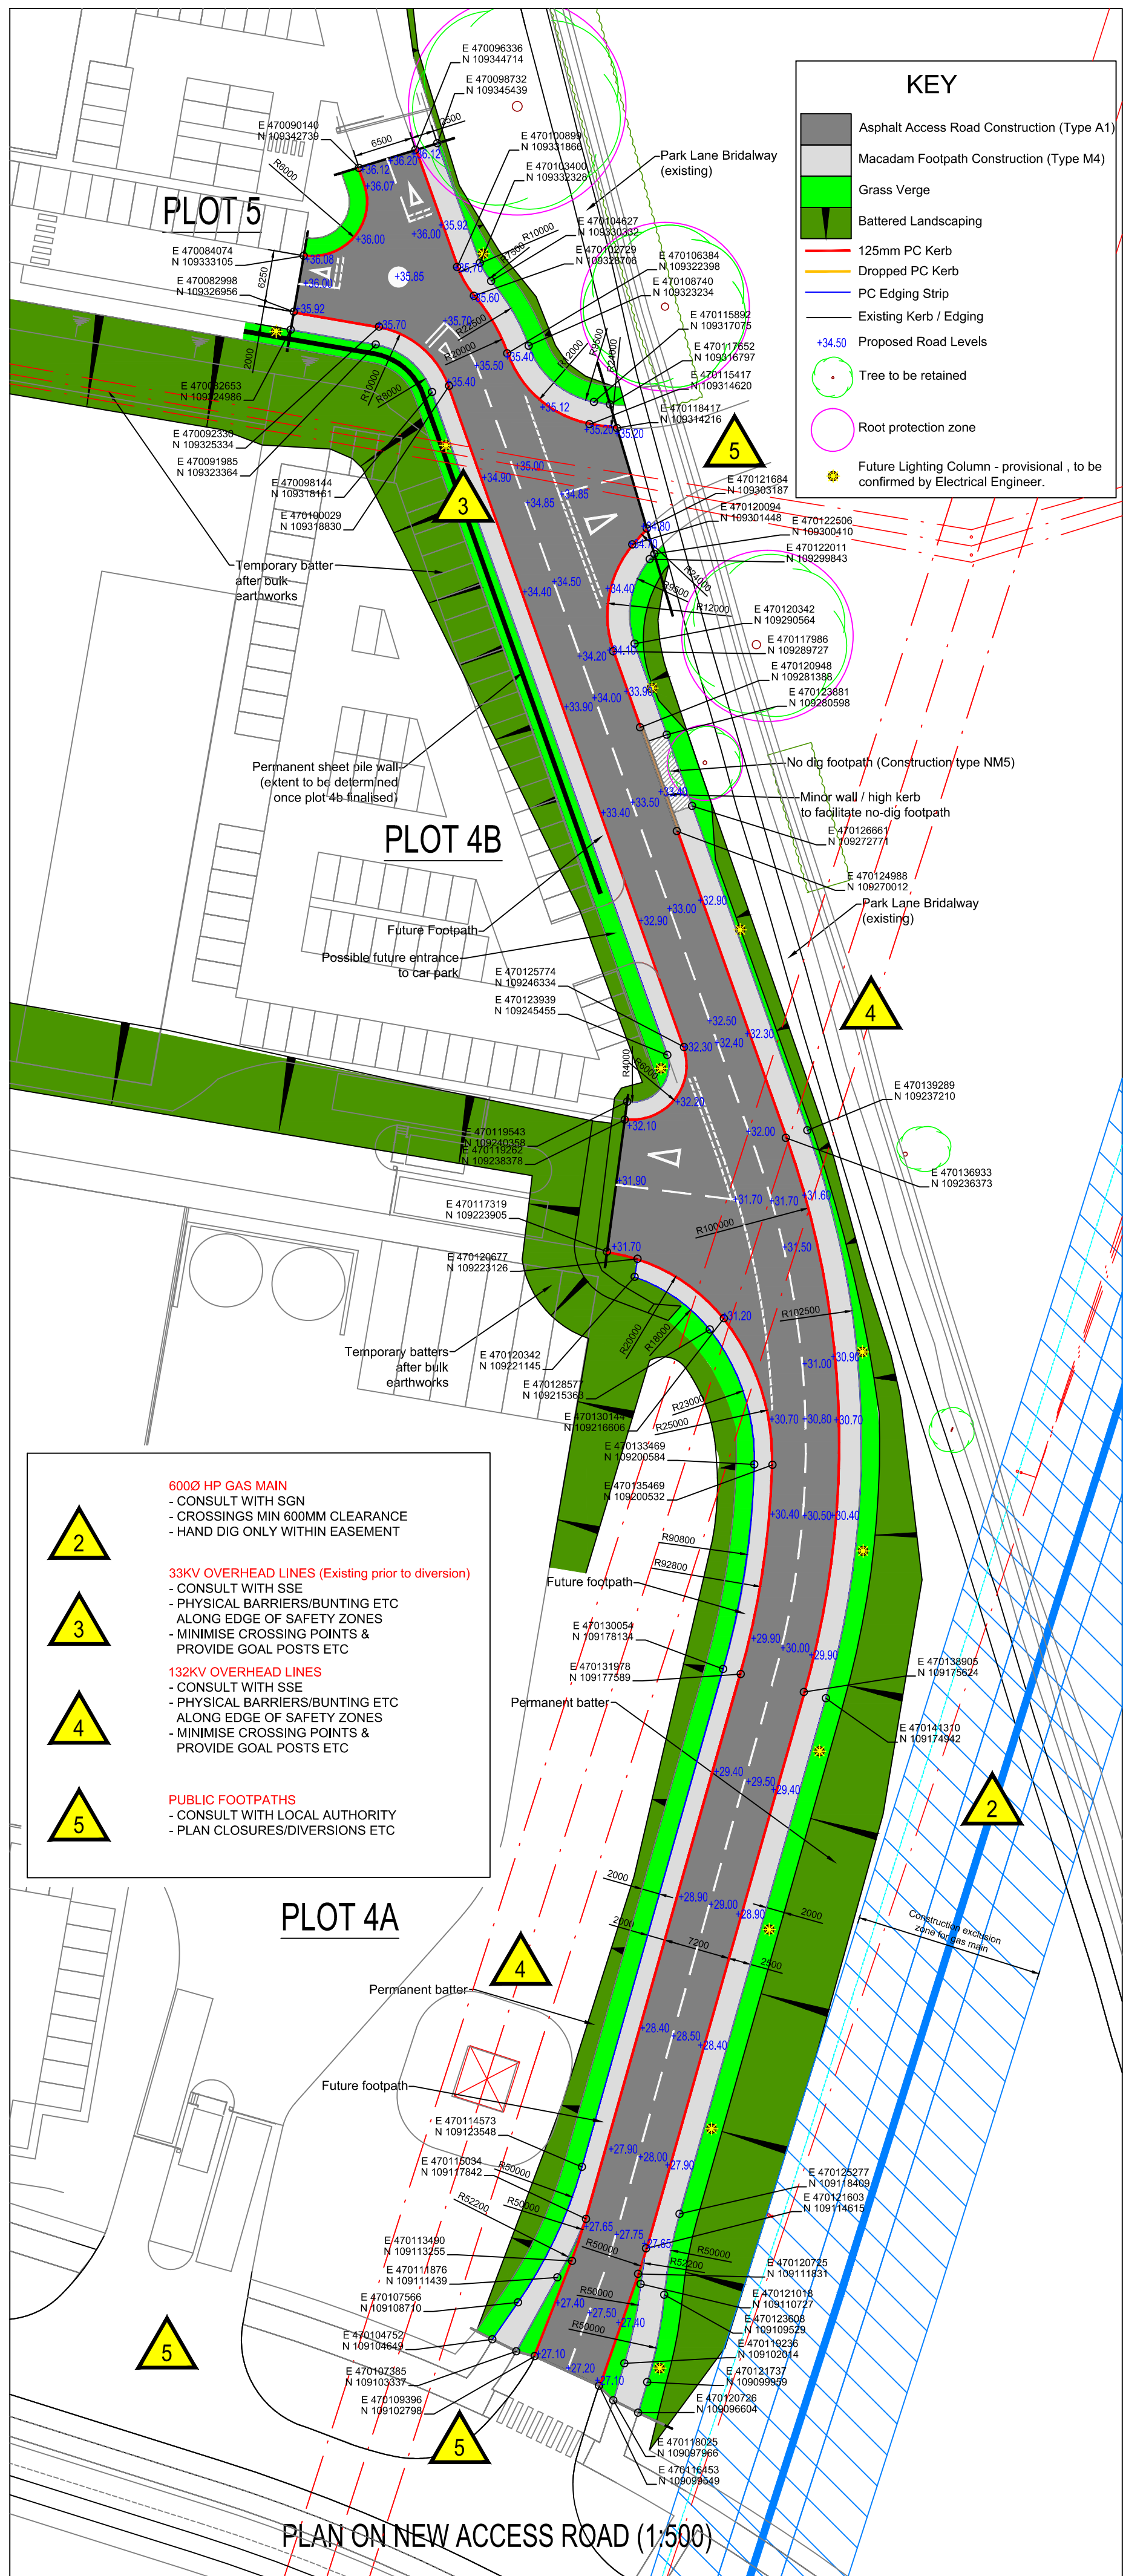


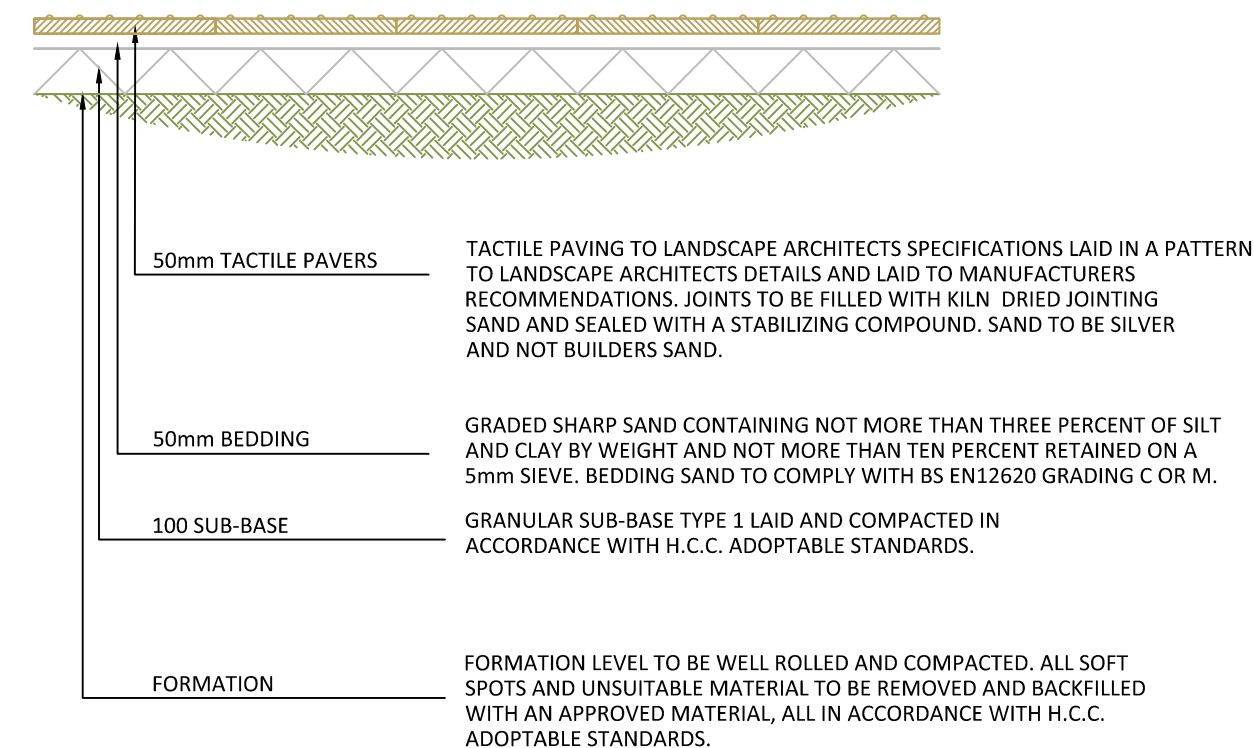


ASPHALT ACCESS ROAD CONSTRUCTION (TYPE A1) Min 15% CBR

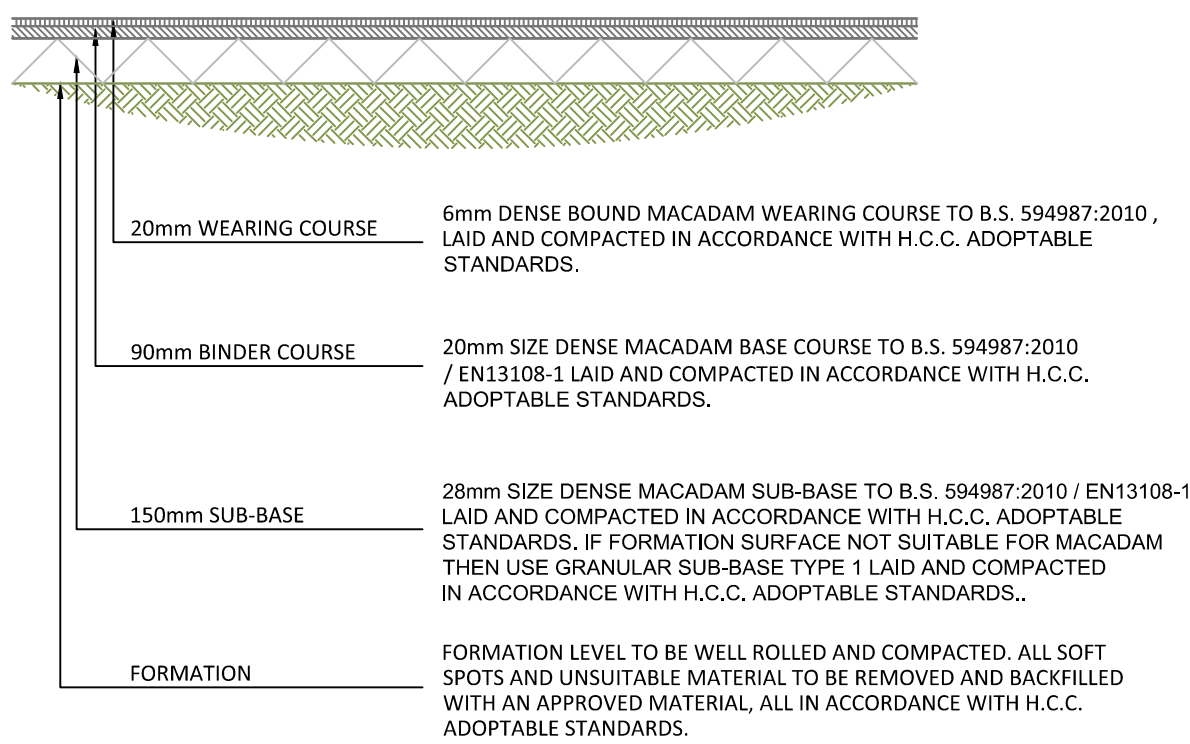


TACTILE PAVED HARDSTANDING CONSTRUCTION (TYPE P5)

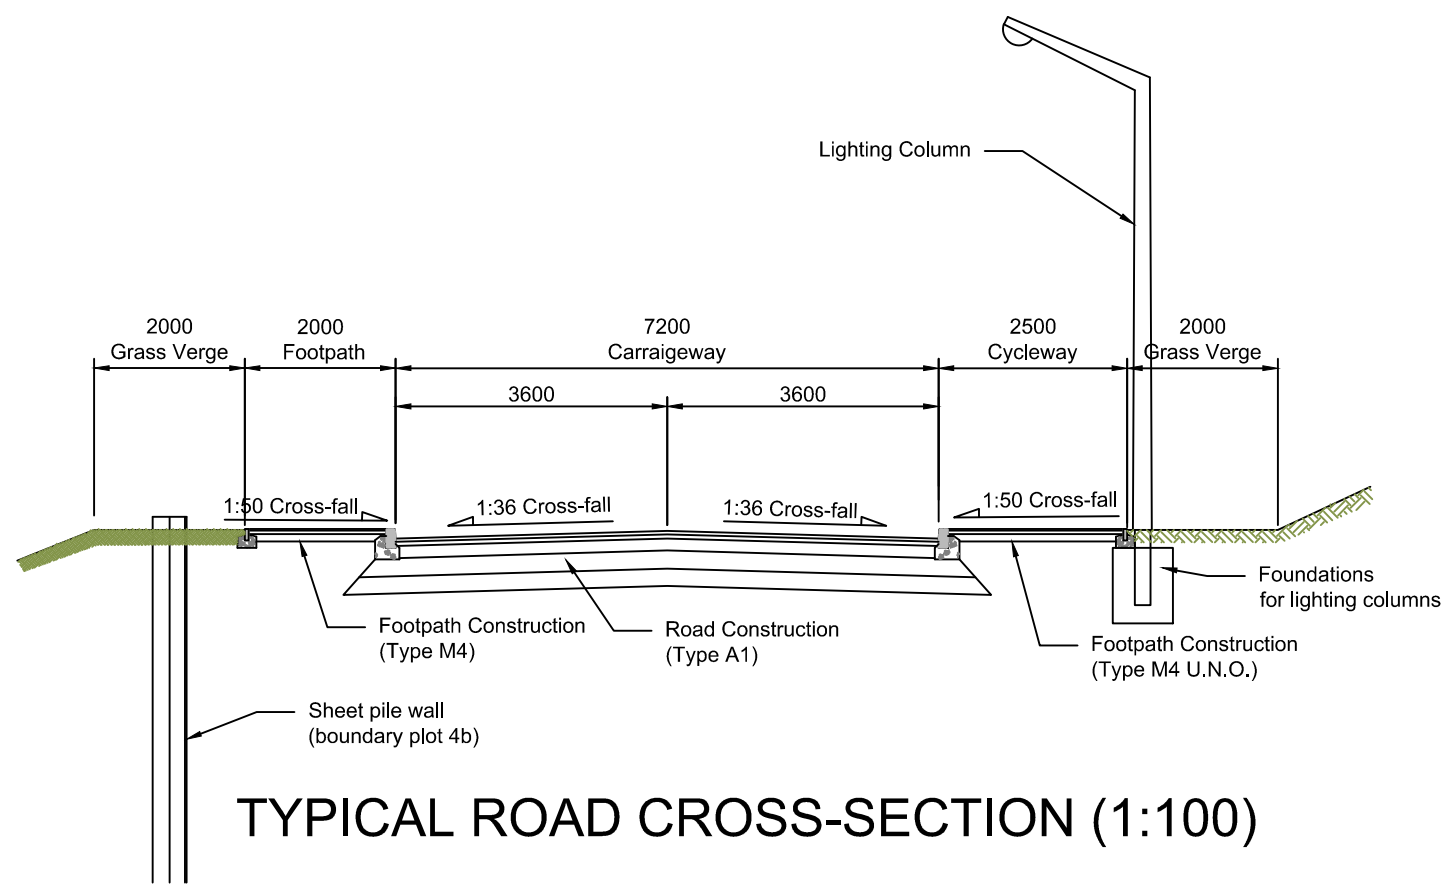


TYPICAL ROAD CROSS-SECTION (1:100)

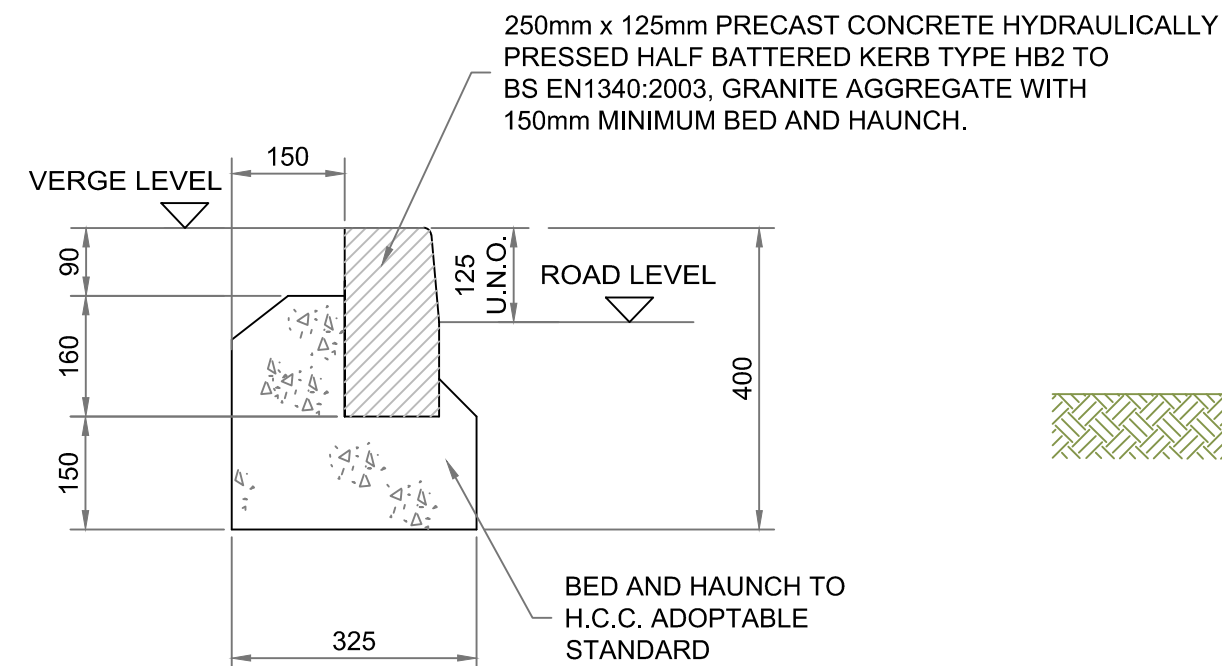

KERB DETAIL (1:10)

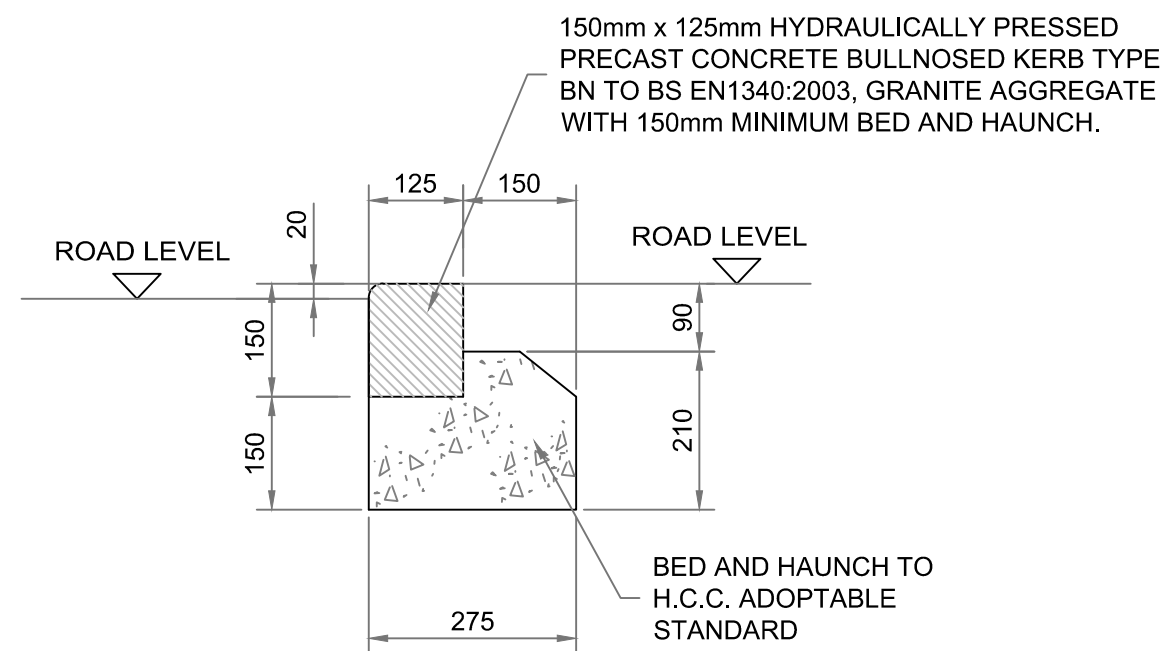

DROPPED KERB DETAIL (1:10)

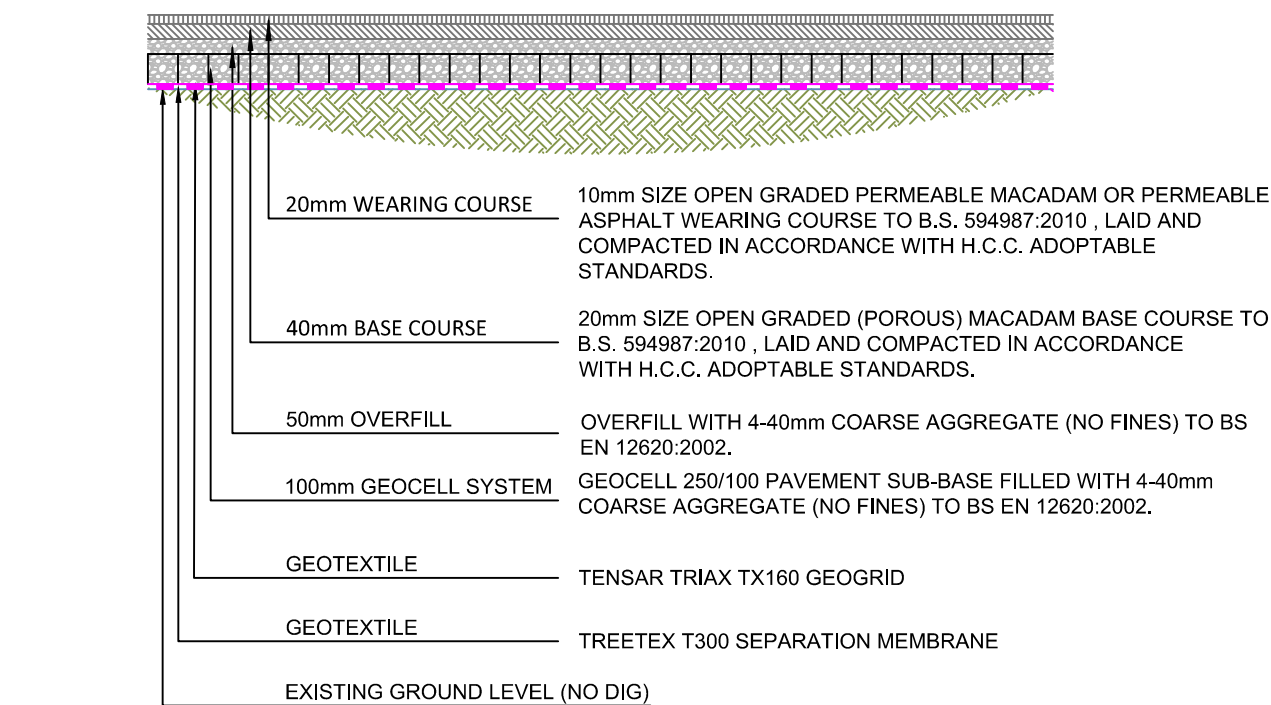

NO-DIG MACADAM FOOTPATH CONSTRUCTION (TYPE NM5)



BAM Design
An operating company of
BAM Construct UK Ltd
Architecture
Interior Design
3D Visualisation
Feasibility Studies
Structural Engineering
Environmental Services
Building Information Modelling

Centurium Business Park
Griffins Way, St Albans
Hertfordshire, AL1 2PD
01727 894200
design@bam.co.uk
www.bam.co.uk

DO NOT SCALE FROM THIS DRAWING.

ALL DIMENSIONS TO BE CHECKED ON SITE.

FOR REFERENCED VIEWS REFER TO REFERENCE_VIEW_A0
SERIES OF DRAWINGS

Suitability Code (as defined in BS1192)

Work In Progress (WIP)

S0 - Work In Progress

Shared (Non- Contractual)

S1 - Suitable for Co-ordination
S2 - Suitable for Information
S3 - Suitable for Review & comment
S4 - Suitable for Stage Approval
S5 - Not Used
S6 - Suitable for PIM Authorisation
S7 - Suitable for AIM Authorisation

WIP to Published (Non-Contractual)


D1 - Suitable for Costing
D2 - Suitable for Tender
D3 - Suitable for Contractor Design
D4 - Suitable for manufacture/ procurement

Published Documentation (Contractual)

A1, A2, A3, Etc - Approved and accepted as stage complete
B1, B2, B3, Etc - Partially signed off with minor comments from the Client

Published for AIM Acceptance

CR - As Construction Record Documentation

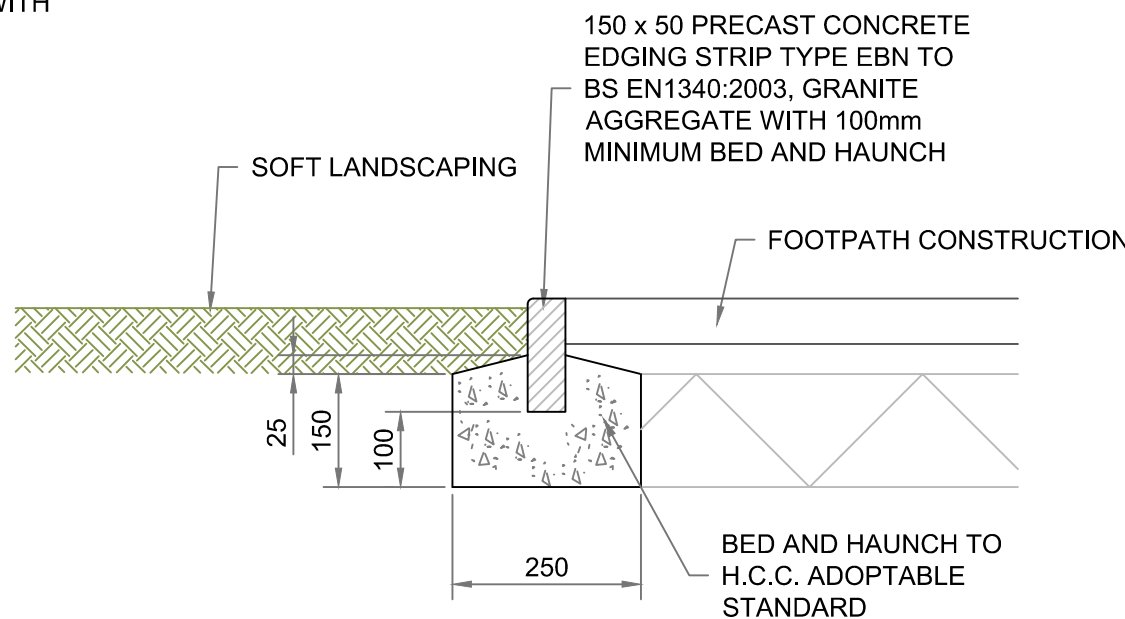

EDGING STRIP DETAIL (1:10)

rev	by	chd	date	description
001	NDS		24.06.17	ISSUED FOR CONTRACTUAL PROPOSAL
P3	NDS		26.06.17	UPDATED TO SUIT LATEST H2 SITE LAYOUT
P2	NDS		23.05.17	FOOTPATH CONSTRUCTION UPDATED



project
Dunsbury Park

title
External Works
Eastern Access Road
Construction Details
Contractual Proposal

scale
AS NOTED @ A1

date
11.05.17

checked
NDS

project code
DHFBAMD-XX-XX-DR-S-20511

originator
C01

purpose of issue
Contractual Proposal

BAM job no.
4330D

rev
D3