


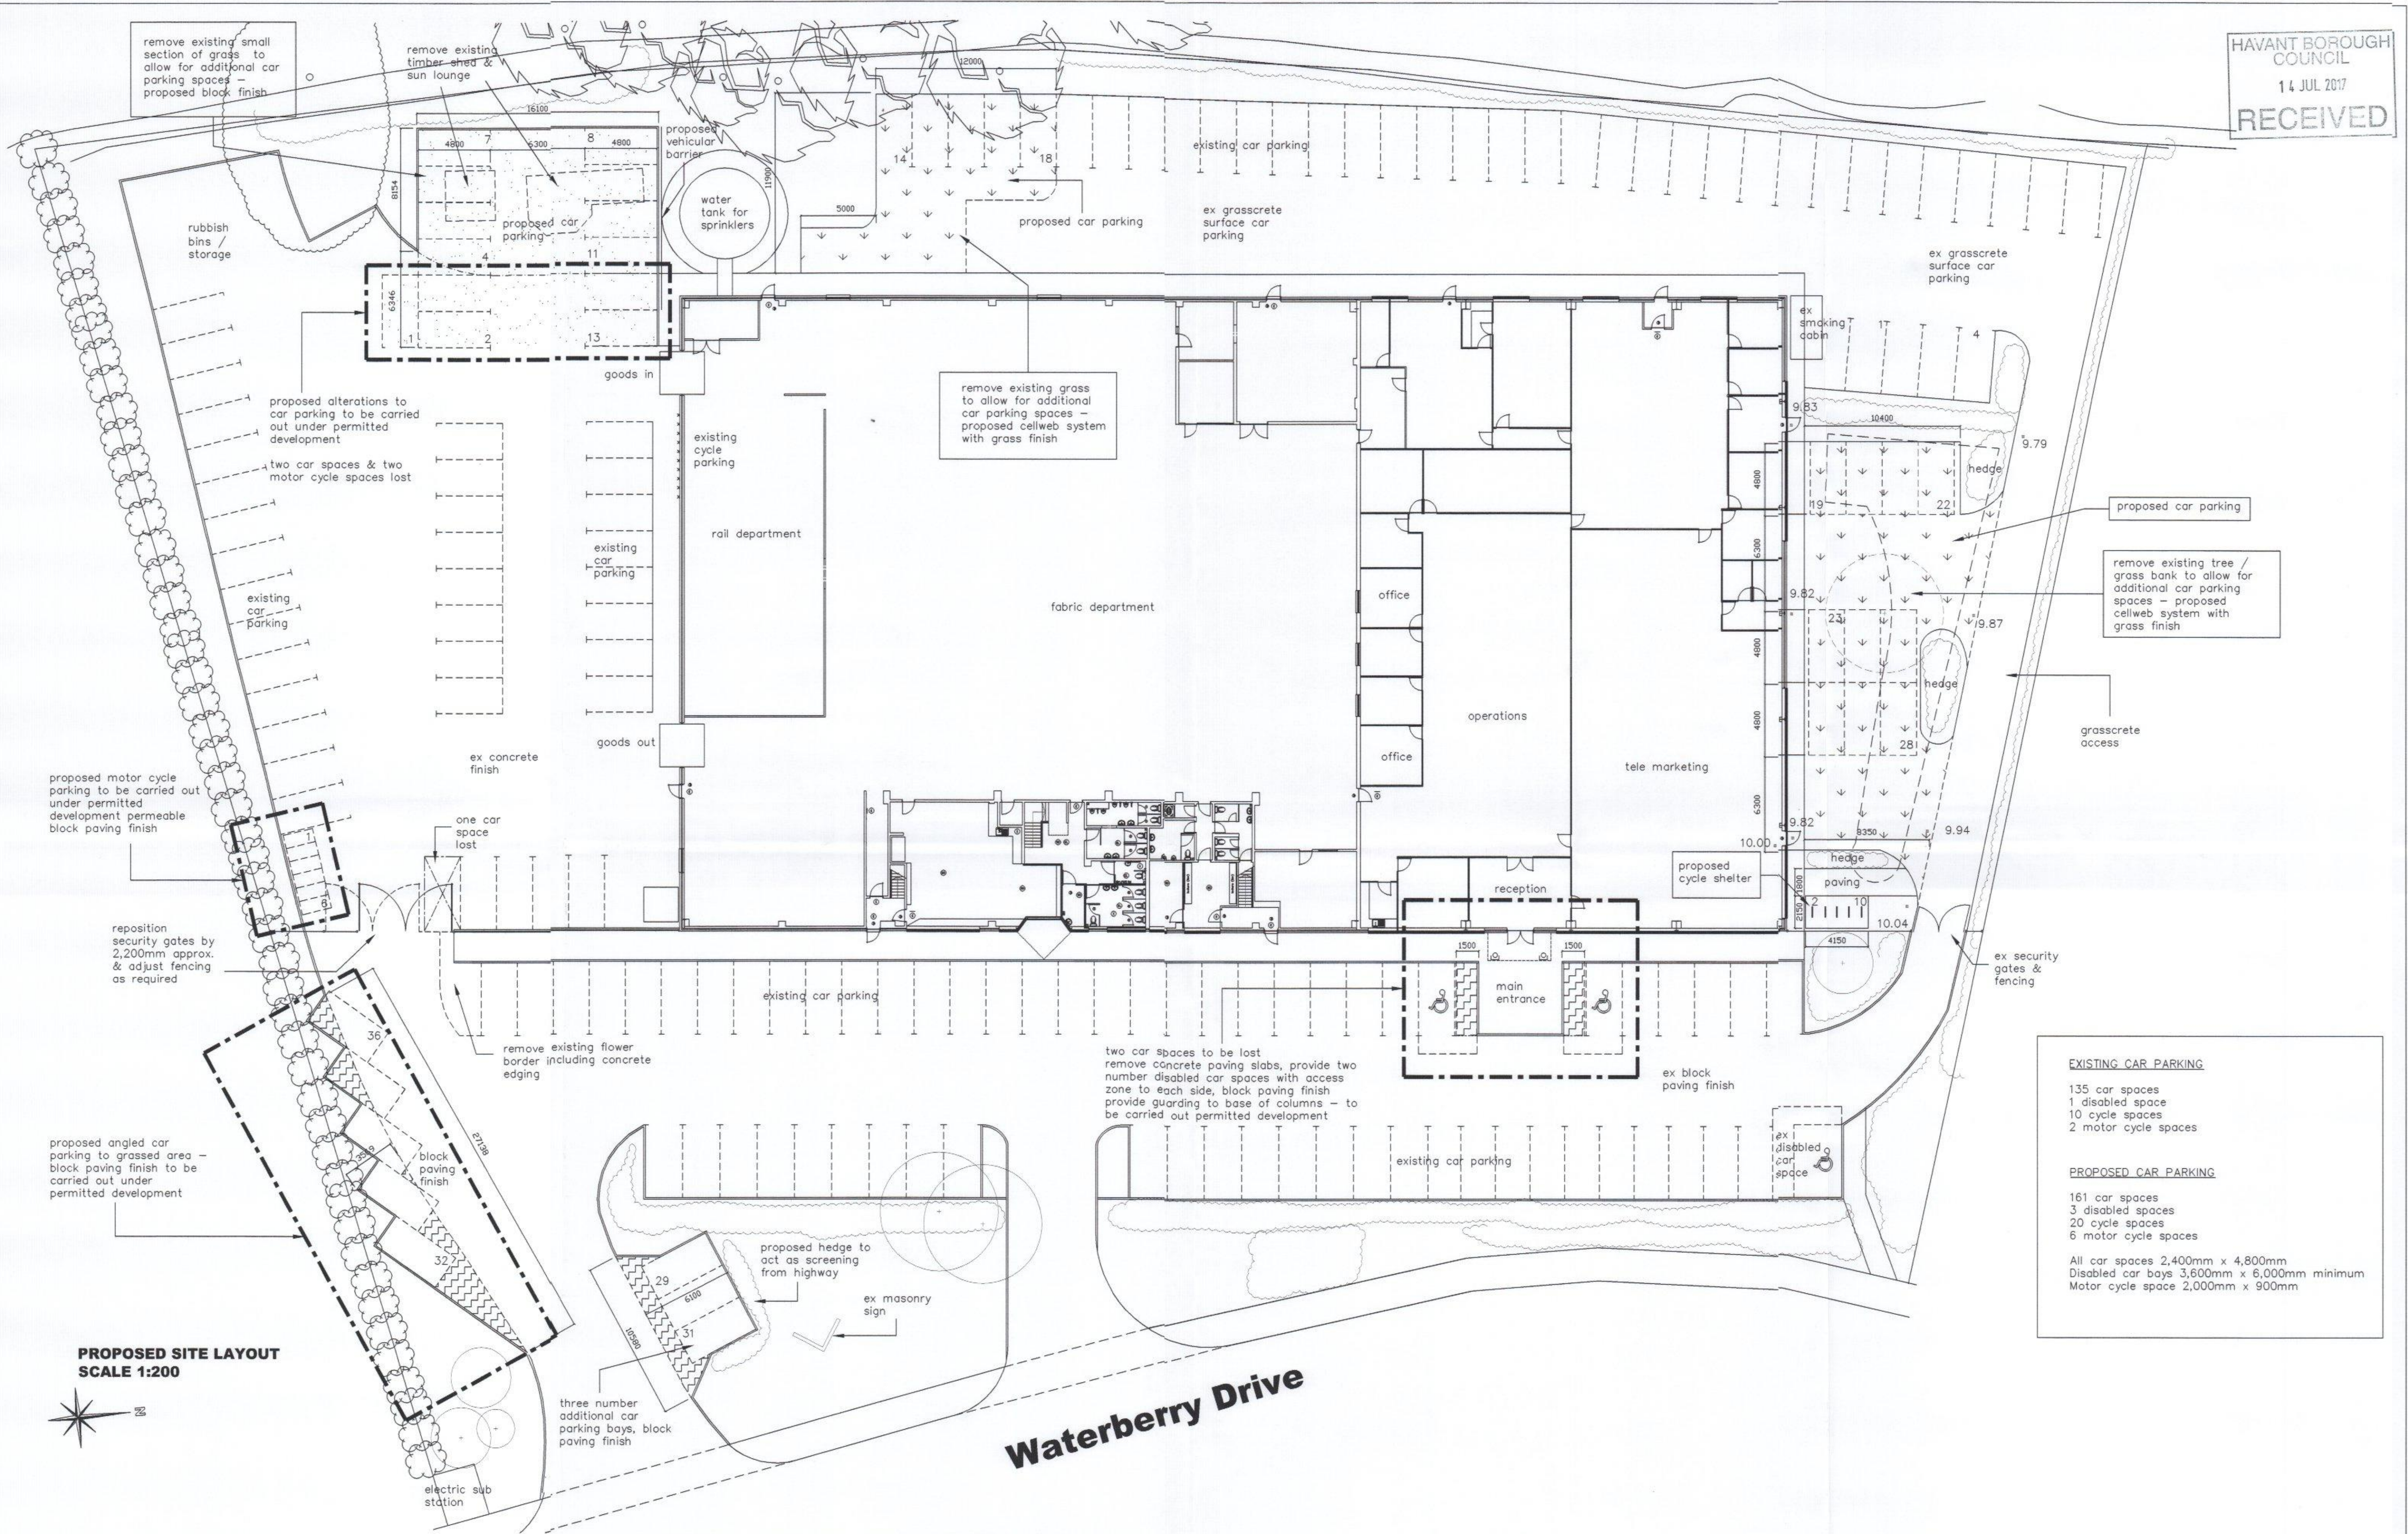

EXISTING CAR PARKING
135 car spaces
1 disabled space
10 cycle spaces
2 motor cycle spaces
PROPOSED CAR PARKING
161 car spaces
3 disabled spaces
20 cycle spaces
6 motor cycle spaces
All car spaces 2,400mm x 4,800mm
Disabled car bays 3,600mm x 6,000mm minimum
Motor cycle space 2,000mm x 900mm

**PROPOSED SITE LAYOUT
SCALE 1:200**