
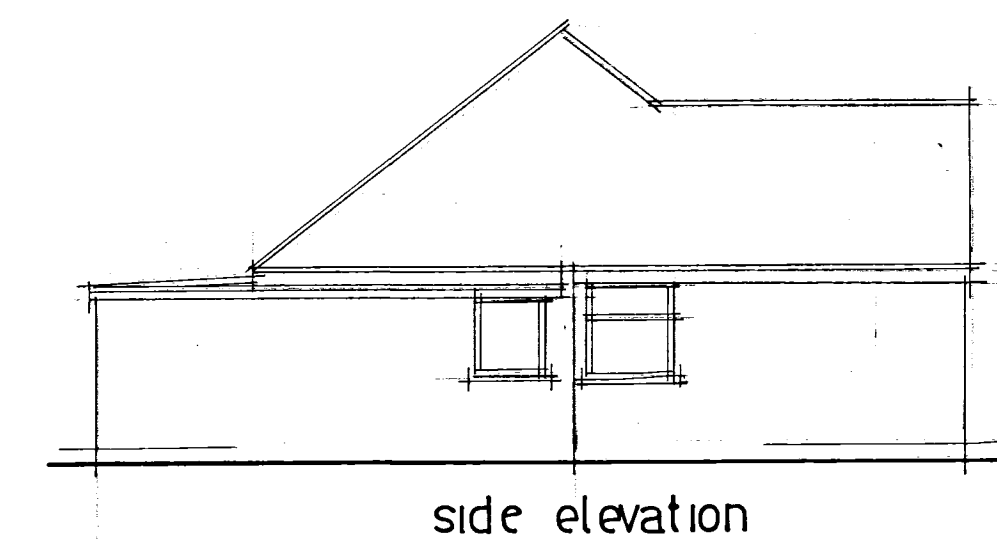
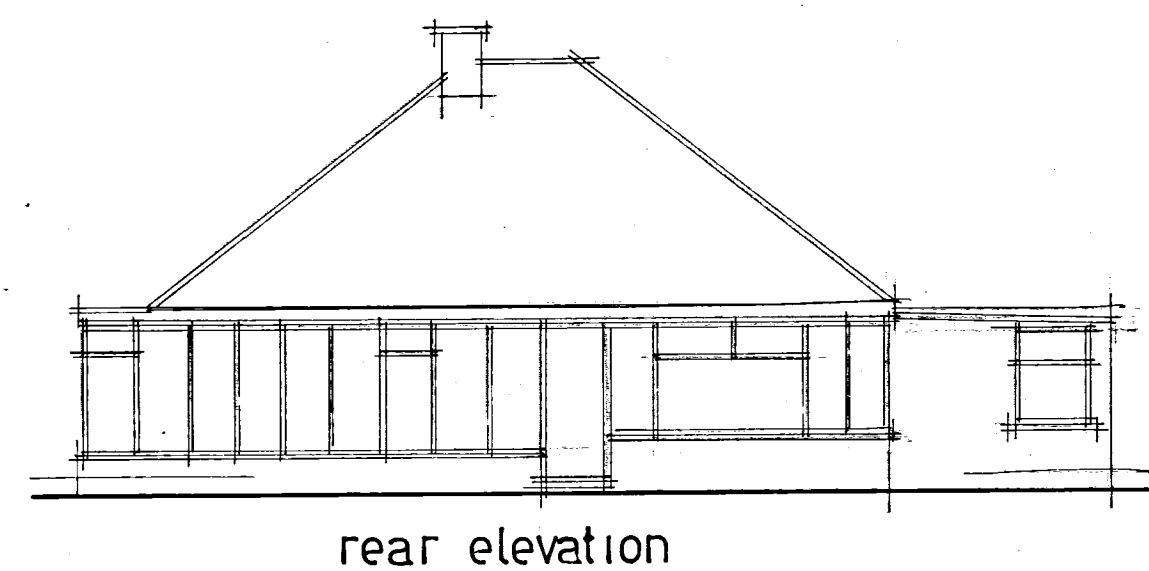
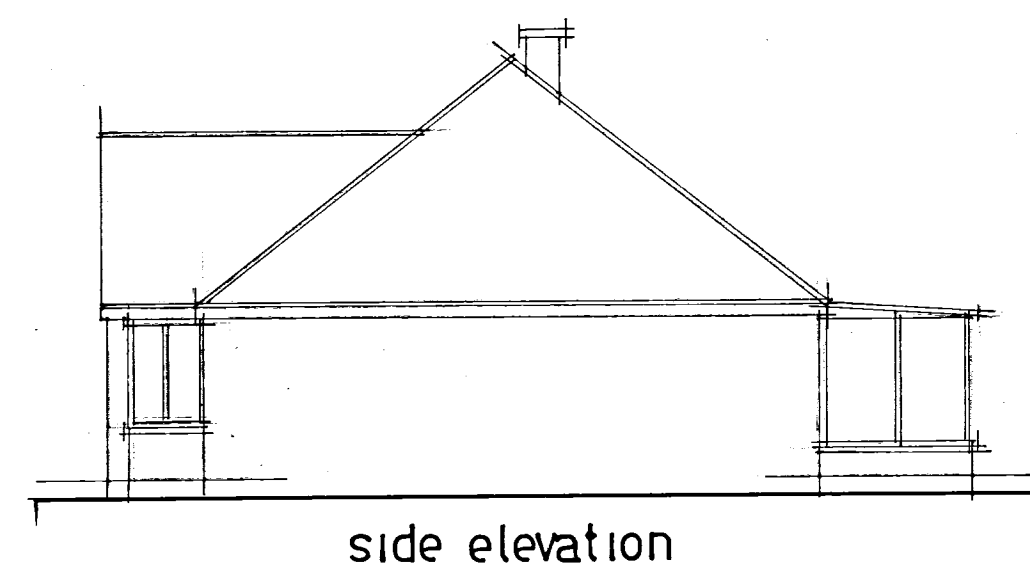
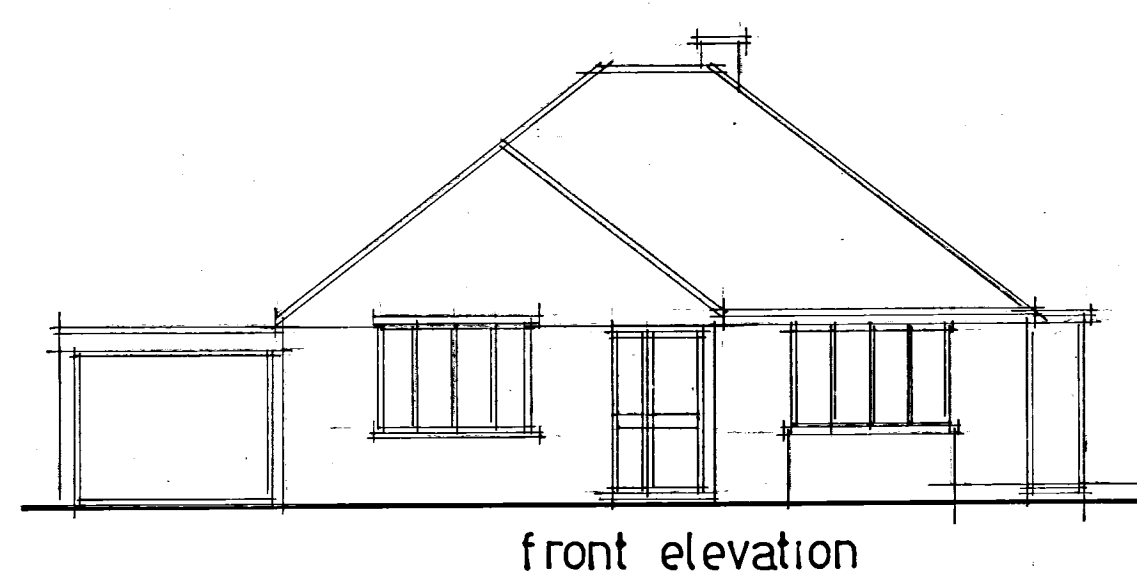


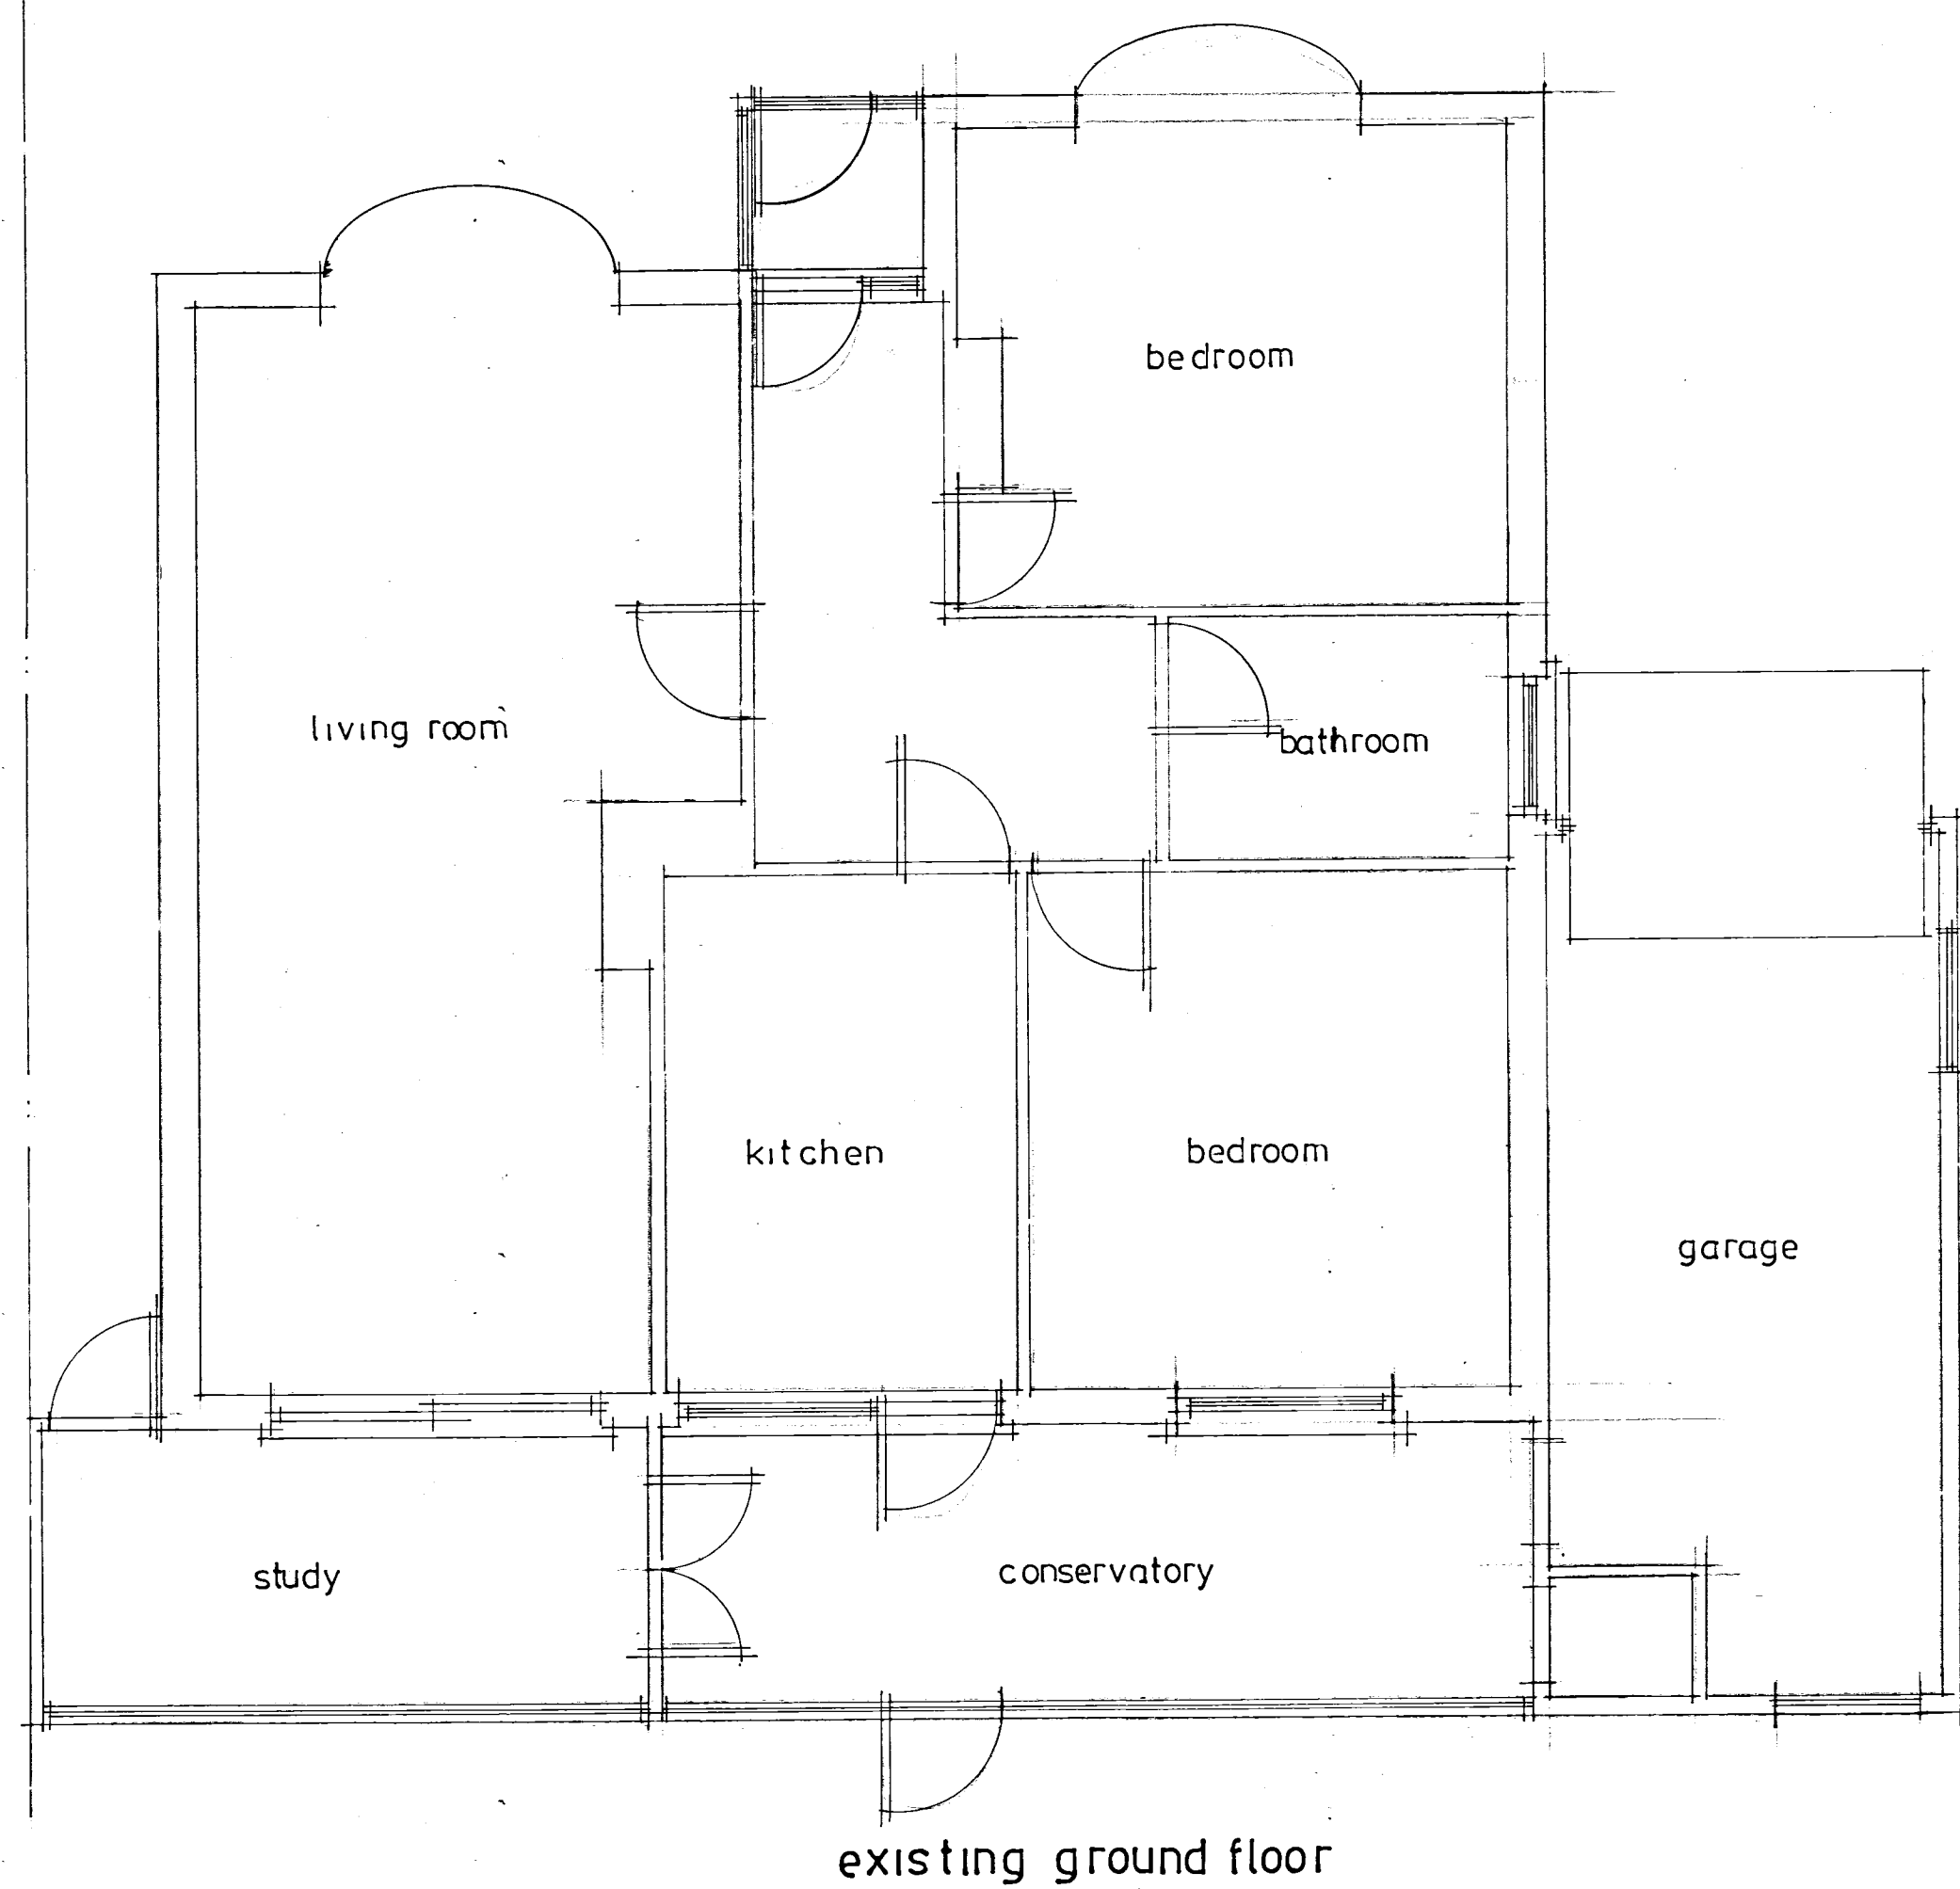

| A   | Date | Revision                                                                      |
|---|------|-------------------------------------------------------------------------------|
| © copyright   |      |                                                                               |
| <b>THORNS YOUNG</b> <br>ARCHITECTURAL |      |                                                                               |
| <b>THORNS-YOUNG LTD</b><br>CHARTERED BUILDING CONSULTANTS<br>Website: www.thornsyounyoung.co.uk                            |      |                                                                               |
| Fareham<br>21 Middle Road<br>Park Gate<br>SO31 7GH<br>Tel: (01329) 888 322                                                 |      | Portsmouth<br>232 London Road<br>North End<br>PO2 9JQ<br>Tel: (02392) 672 883 |
| Client   |      |                                                                               |
| Mr & Mrs King   |      |                                                                               |
| Job Title   |      |                                                                               |
| 1 Alderwood Close<br>Bedhampton                                                                                            |      |                                                                               |
| Drawing Title   |      |                                                                               |
| Existing plans   |      |                                                                               |
| Scale 1:100 1:50 at A1   |      |                                                                               |
| Date JULY 2017   |      | Drawn by RN                                                                   |
| Drg. No.   |      | Rev.                                                                          |
| 1160-17-1   |      |                                                                               |