


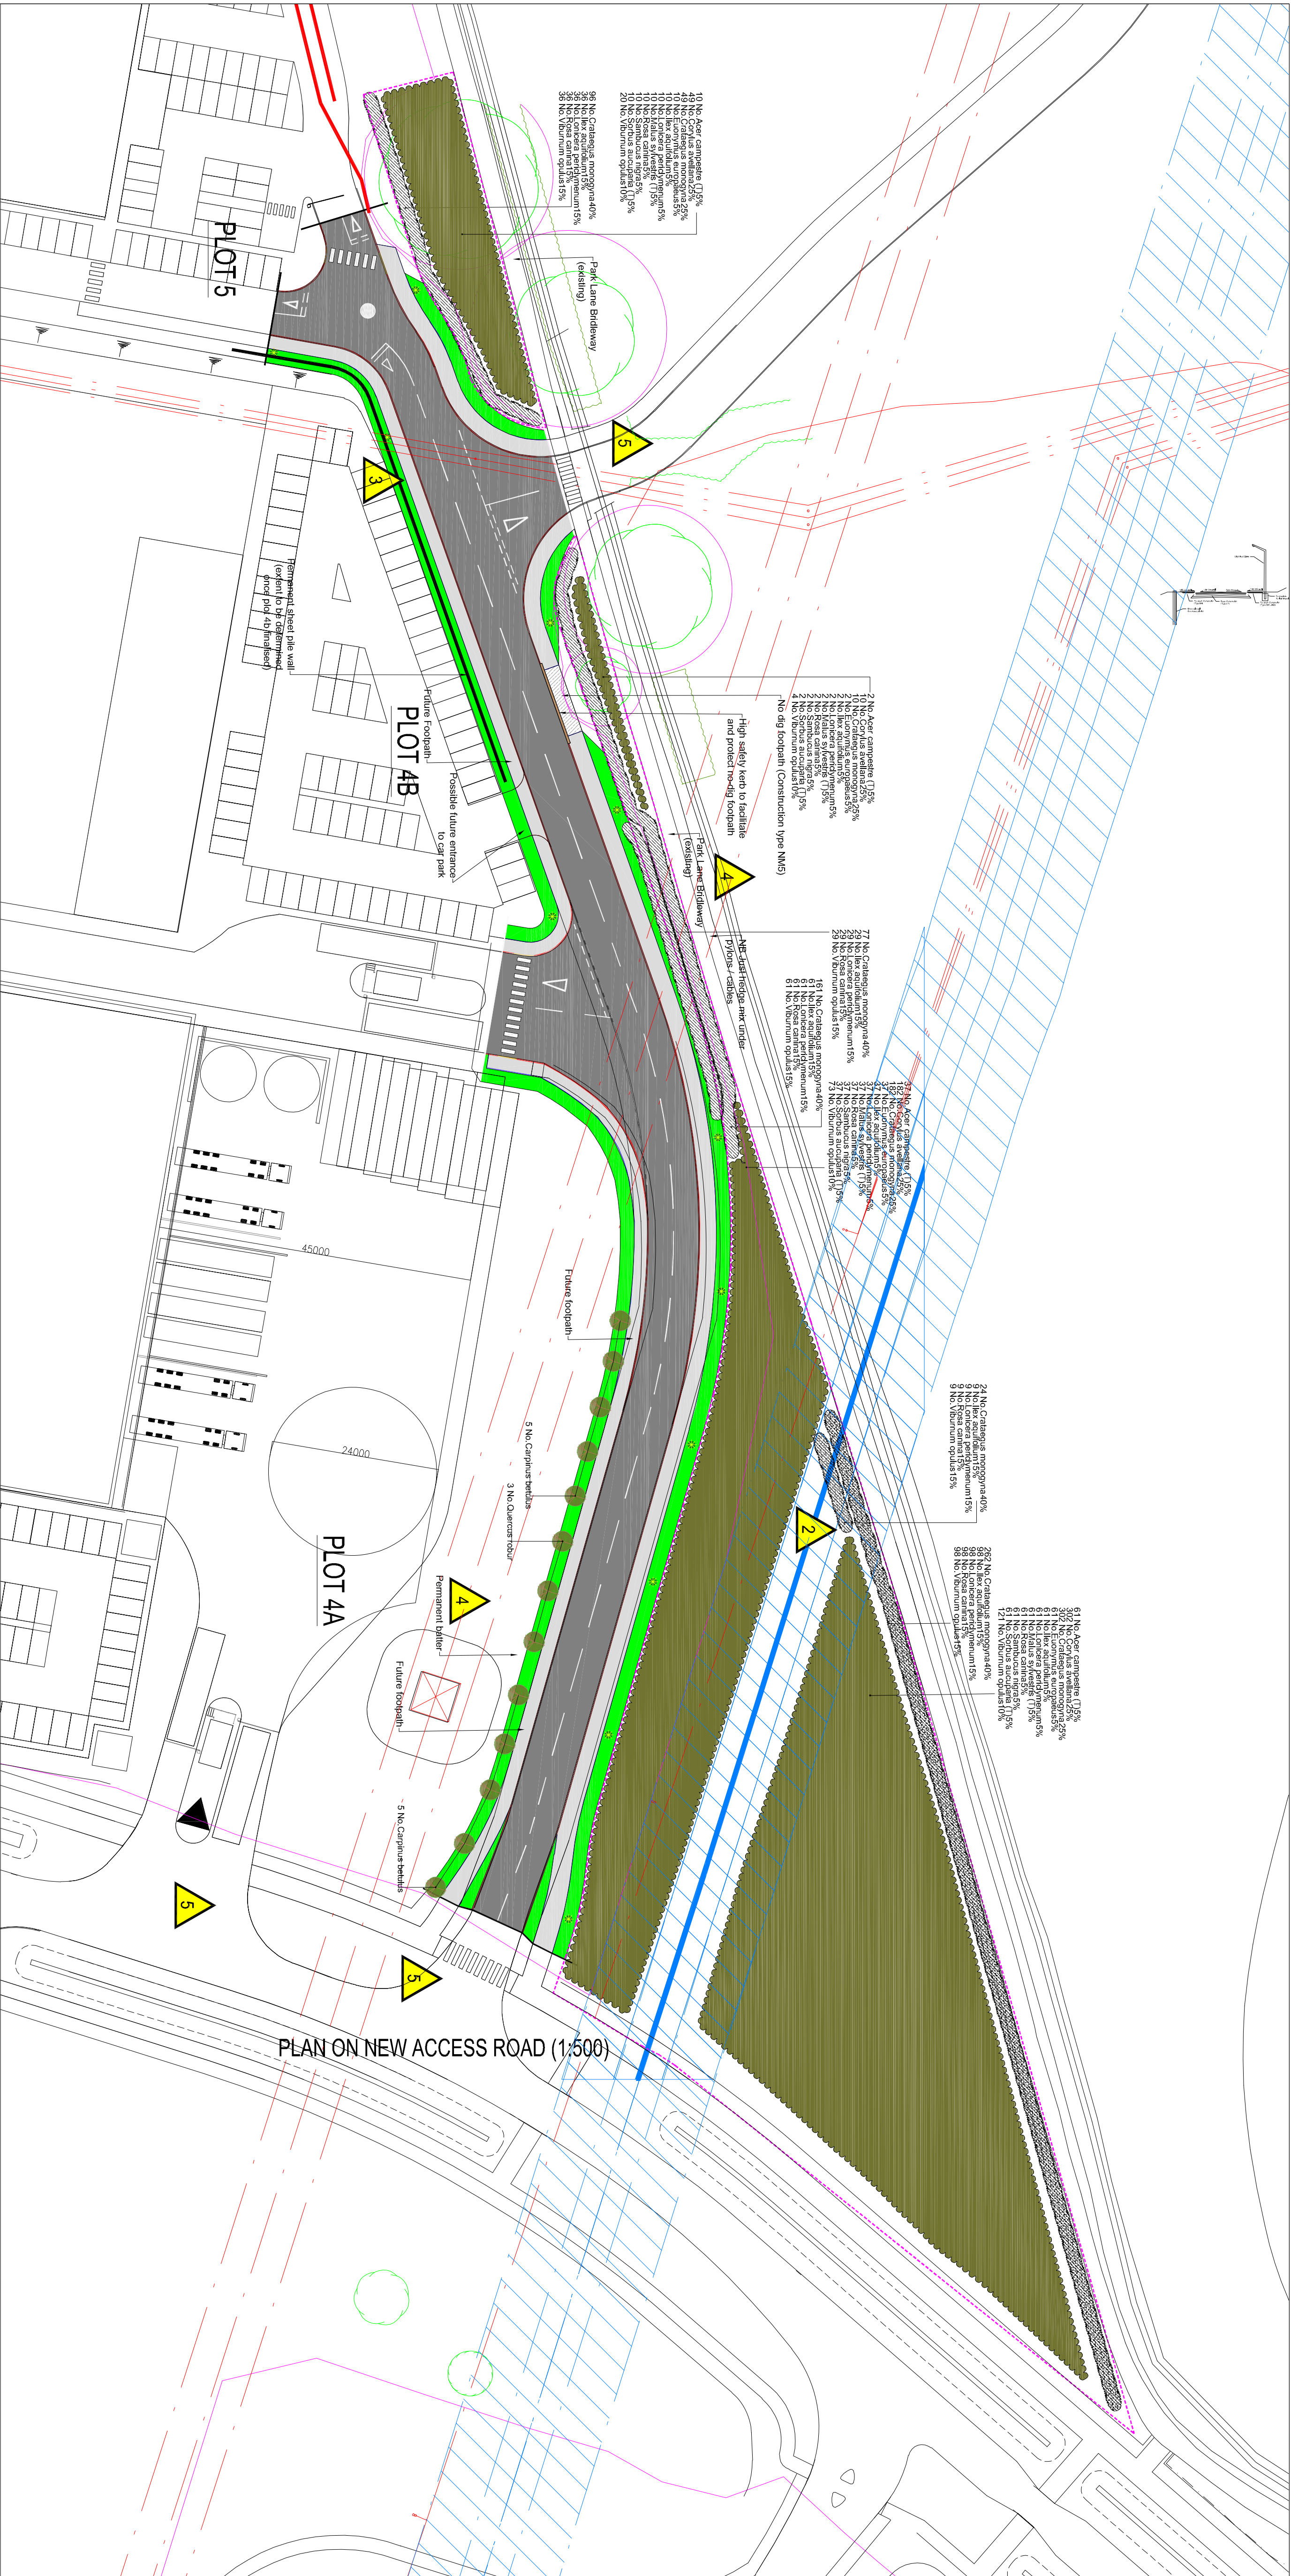


KEY

WOOD AND PLANTING MIX SCHEDULE		
Species	Mix %age	Centres (Gird)
<i>Ac. campestre</i>	05	1.5m
<i>Corylia avellana</i>	25	1.5m
<i>Crataegus monogyna</i>	25	1.5m
<i>Fraxinus excelsior</i>	05	1.5m
<i>Ilex aquifolium</i>	05	1.5m
<i>Lonicera periclymenum</i>	05	1.5m
<i>Malus sylvestris</i>	05	1.5m
<i>Prunella spinosa</i>	05	1.5m
<i>Sorbus domestica</i>	05	1.5m
<i>Sorbus aucuparia</i> (1)	05	1.5m
<i>Viburnum opulus</i>	10	1.5m

HEDGE PLANTING MIX SCHEDULE	
Species	
Cm	<i>Crataegus monogyna</i>
la	<i>Ilex aquifolium</i>
Lp	<i>Lonicera periclymenum</i>
Rc	<i>Rosa canina</i>
Vo	<i>Viburnum opulus</i>

TREE PLANTING SCHEDULE		
Species	No.	Girth
<i>Cb</i>	10	18-20cm
<i>Or</i>	3	18-20cm
<i>Carpinus betulus</i>		
<i>Quercus robur</i>		

WOODLAND PLANTING - INDICATIVE MATRIX

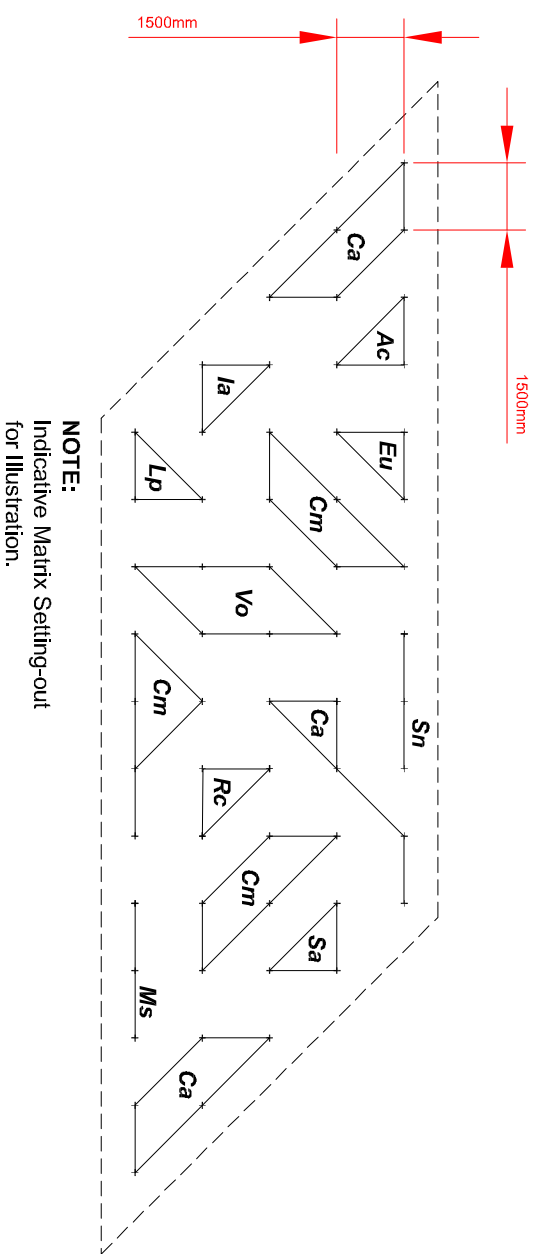



5



4



3



2

6000 HP GAS MAIN

- CONSULT WITH SCN
- CROSSING WITH MAIN CLEARANCE
- HAND DIG ONLY WITH ELEVATION

3300 OVERHEAD LINES (Elevating prior to excavation)

- CONSULT WITH SSE
- PHYSICAL BARRIER/STRAINING ETC
- MINIMIZE CROSSING POINTS & PROVIDE GOAL POSTS ETC

1300V OVERHEAD LINES

- PHYSICAL BARRIER/STRAINING ETC
- ALONG EDGE OF SAFETY ZONES
- MINIMIZE CROSSING POINTS & PROVIDE GOAL POSTS ETC

PUBLIC FOOTPATHS

- LOCAL AUTHORITY
- PLAN CLOSURES/DIVERSIONS ETC