




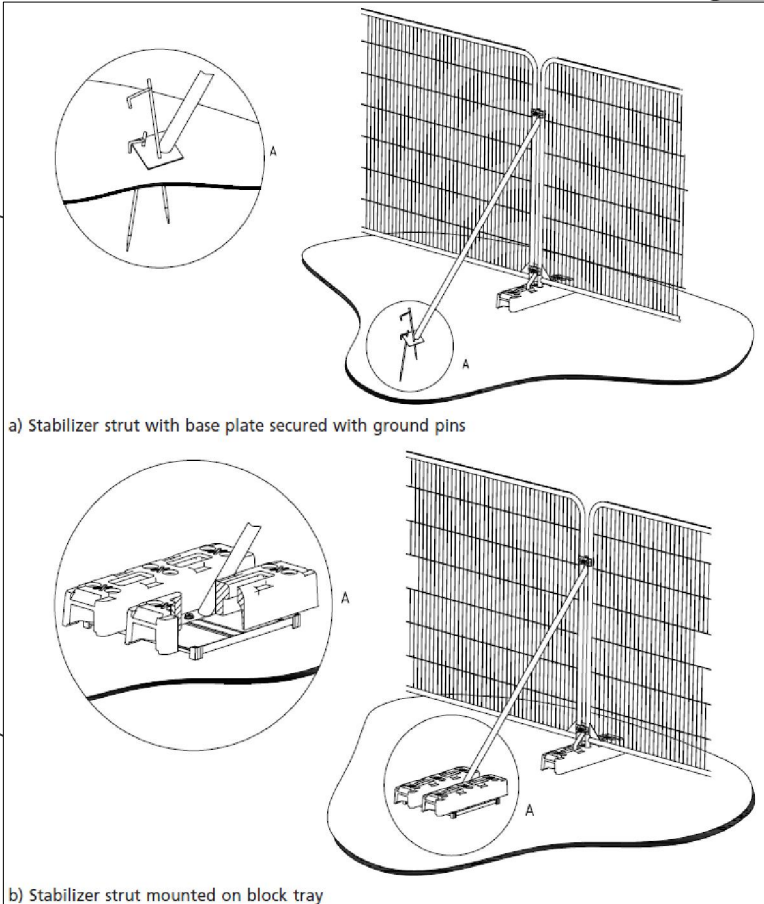

Examples of above-ground stabilising systems (reproduced from BS 5837:2012 Trees in relation to design, demolition and construction - Recommendations)

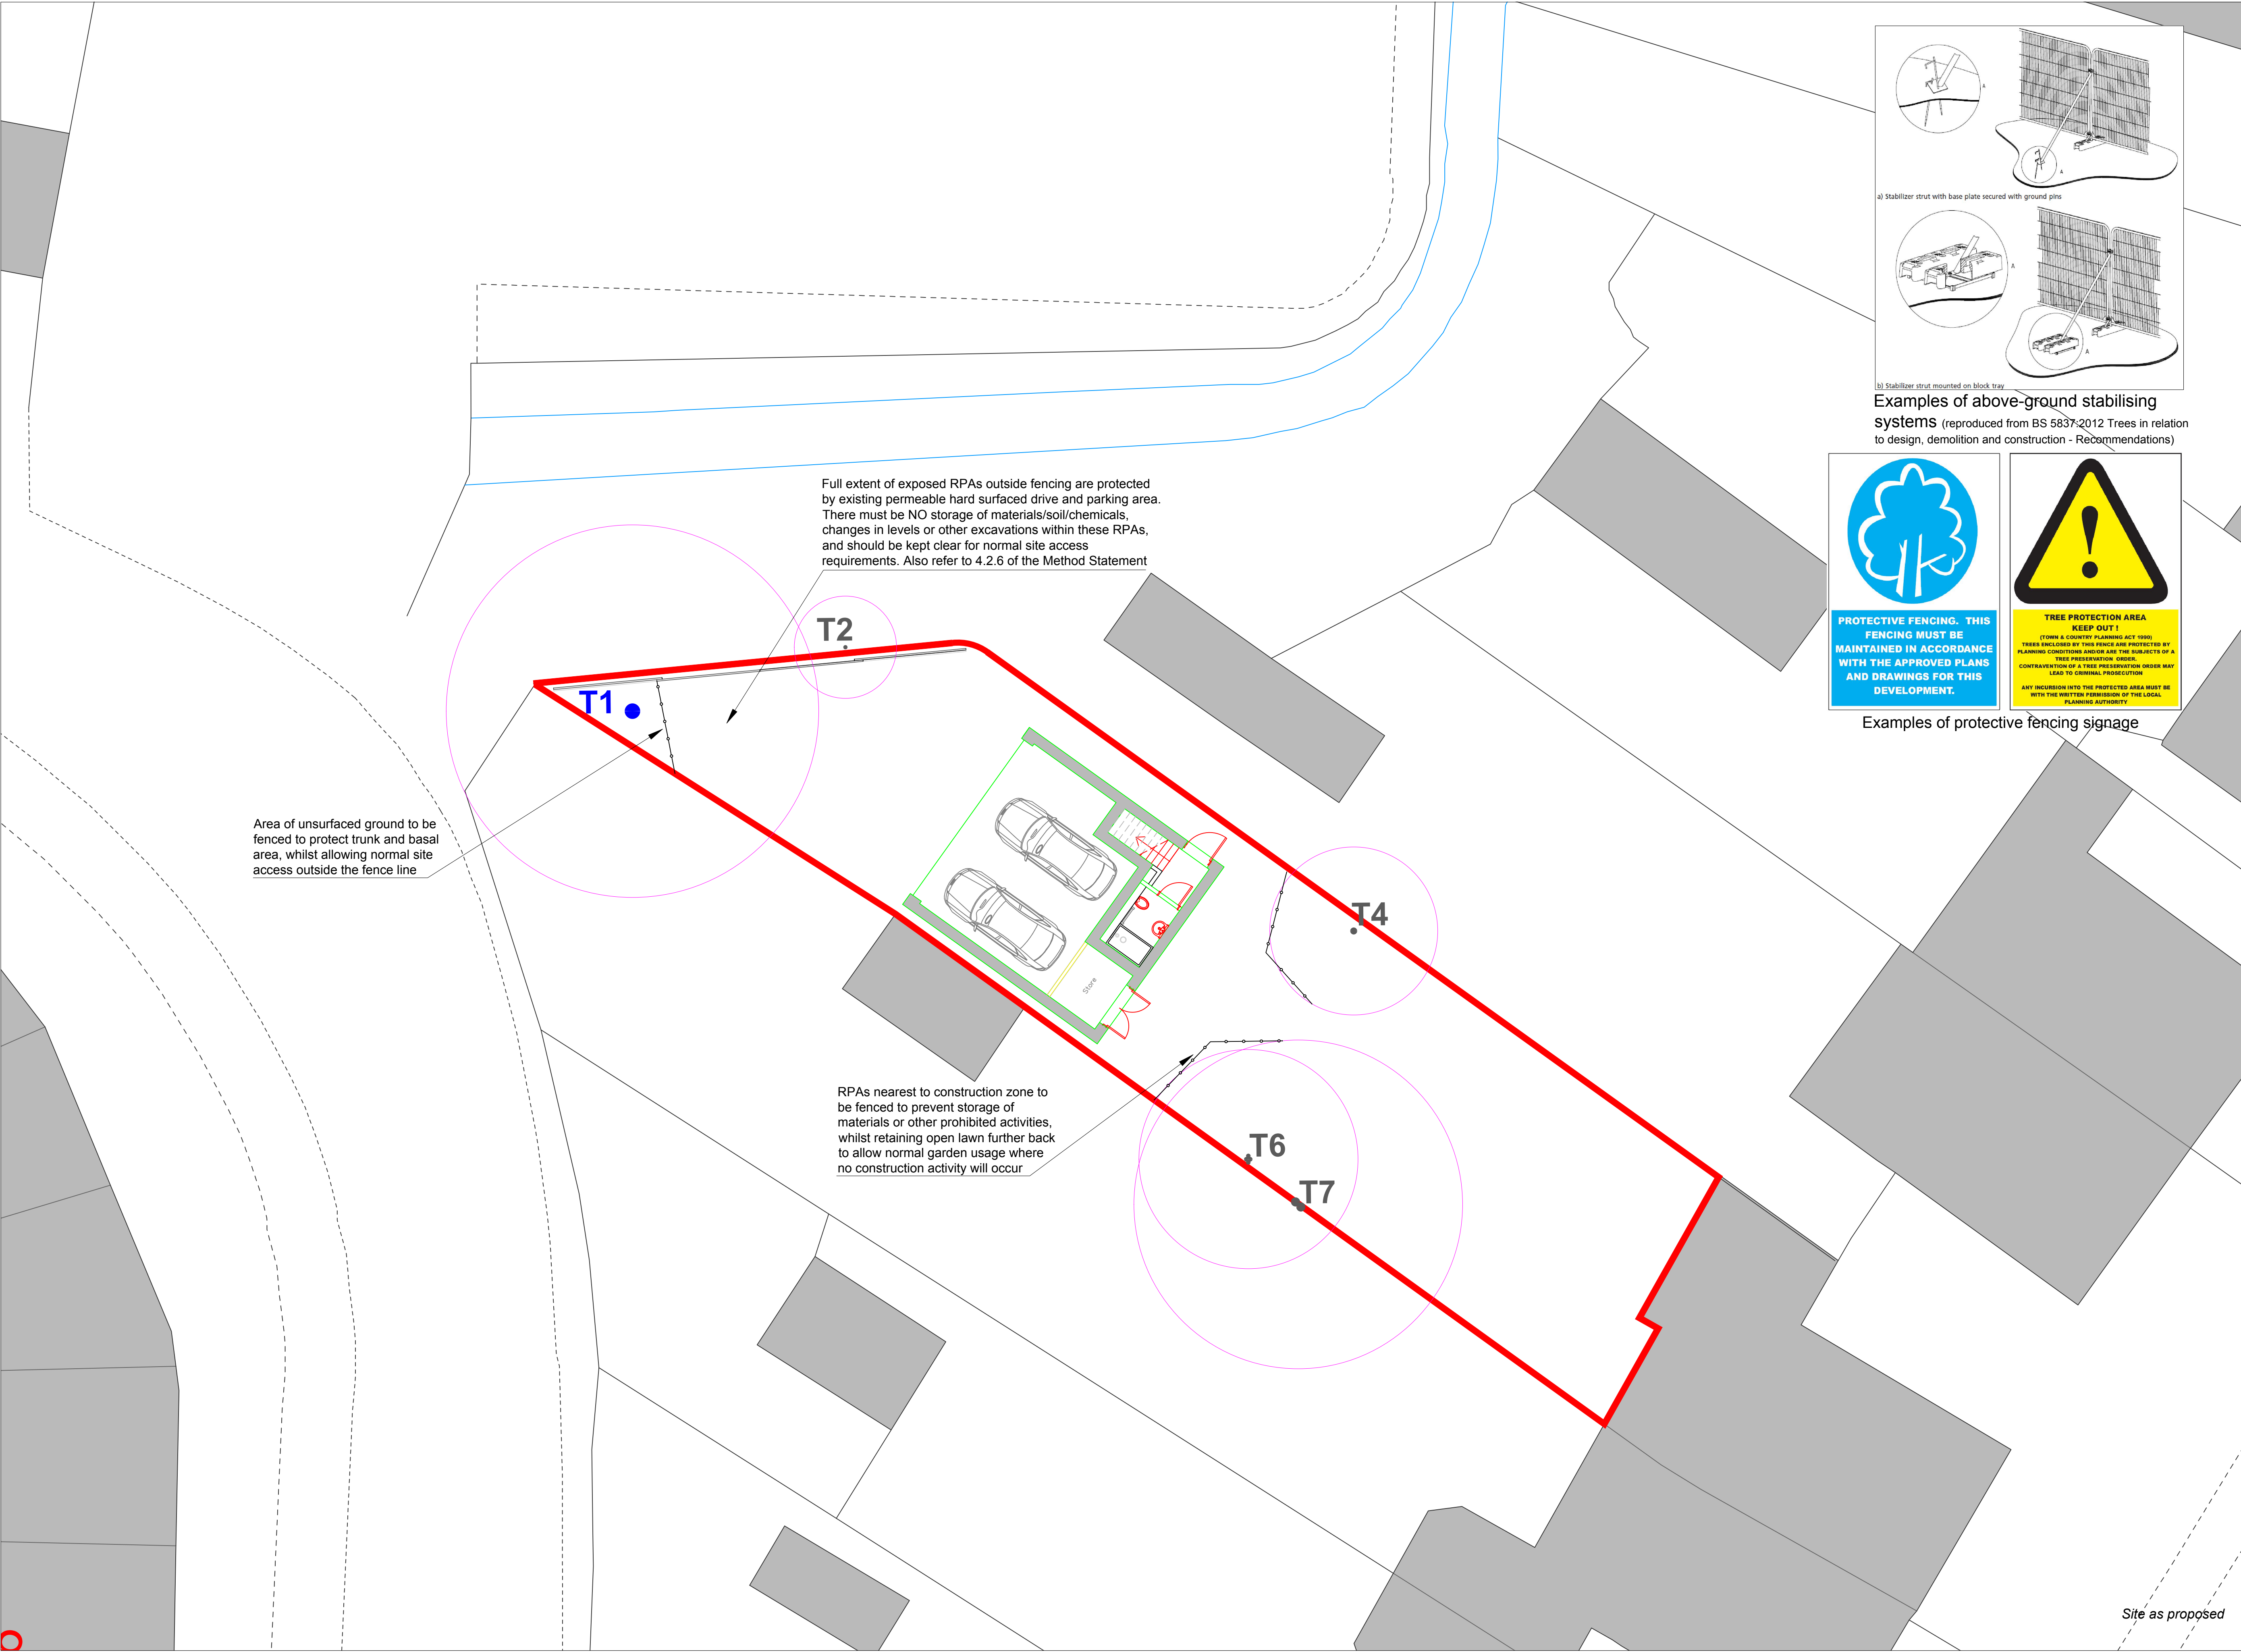

Examples of protective fencing signage

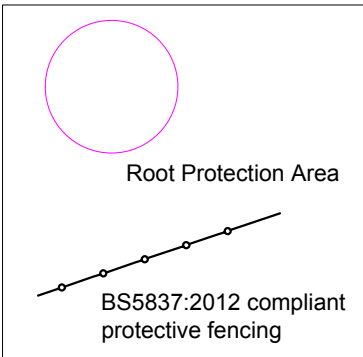



WOODSIDE
TREE CONSULTANCY

17 Woodside Avenue
Alderstone Garden Village
Isle of Wight
PO36 0JD

M: 07967 725238
T: 01983 401082
E: info@woodsidetrees.co.uk
W: www.woodsidetrees.co.uk

CLIENT: Mr P. Heaton	
PROJECT: 22 Manor Close, Havant	
DRAWING TITLE: Tree Protection Plan	
DRAWING NO: AS/PH/1117 TPP	REV.
DRAWN BY: AS	DATE: 08.11.2017
SCALE: 1:100 @ A1	

© Woodside Tree Consultancy

Site as proposed