


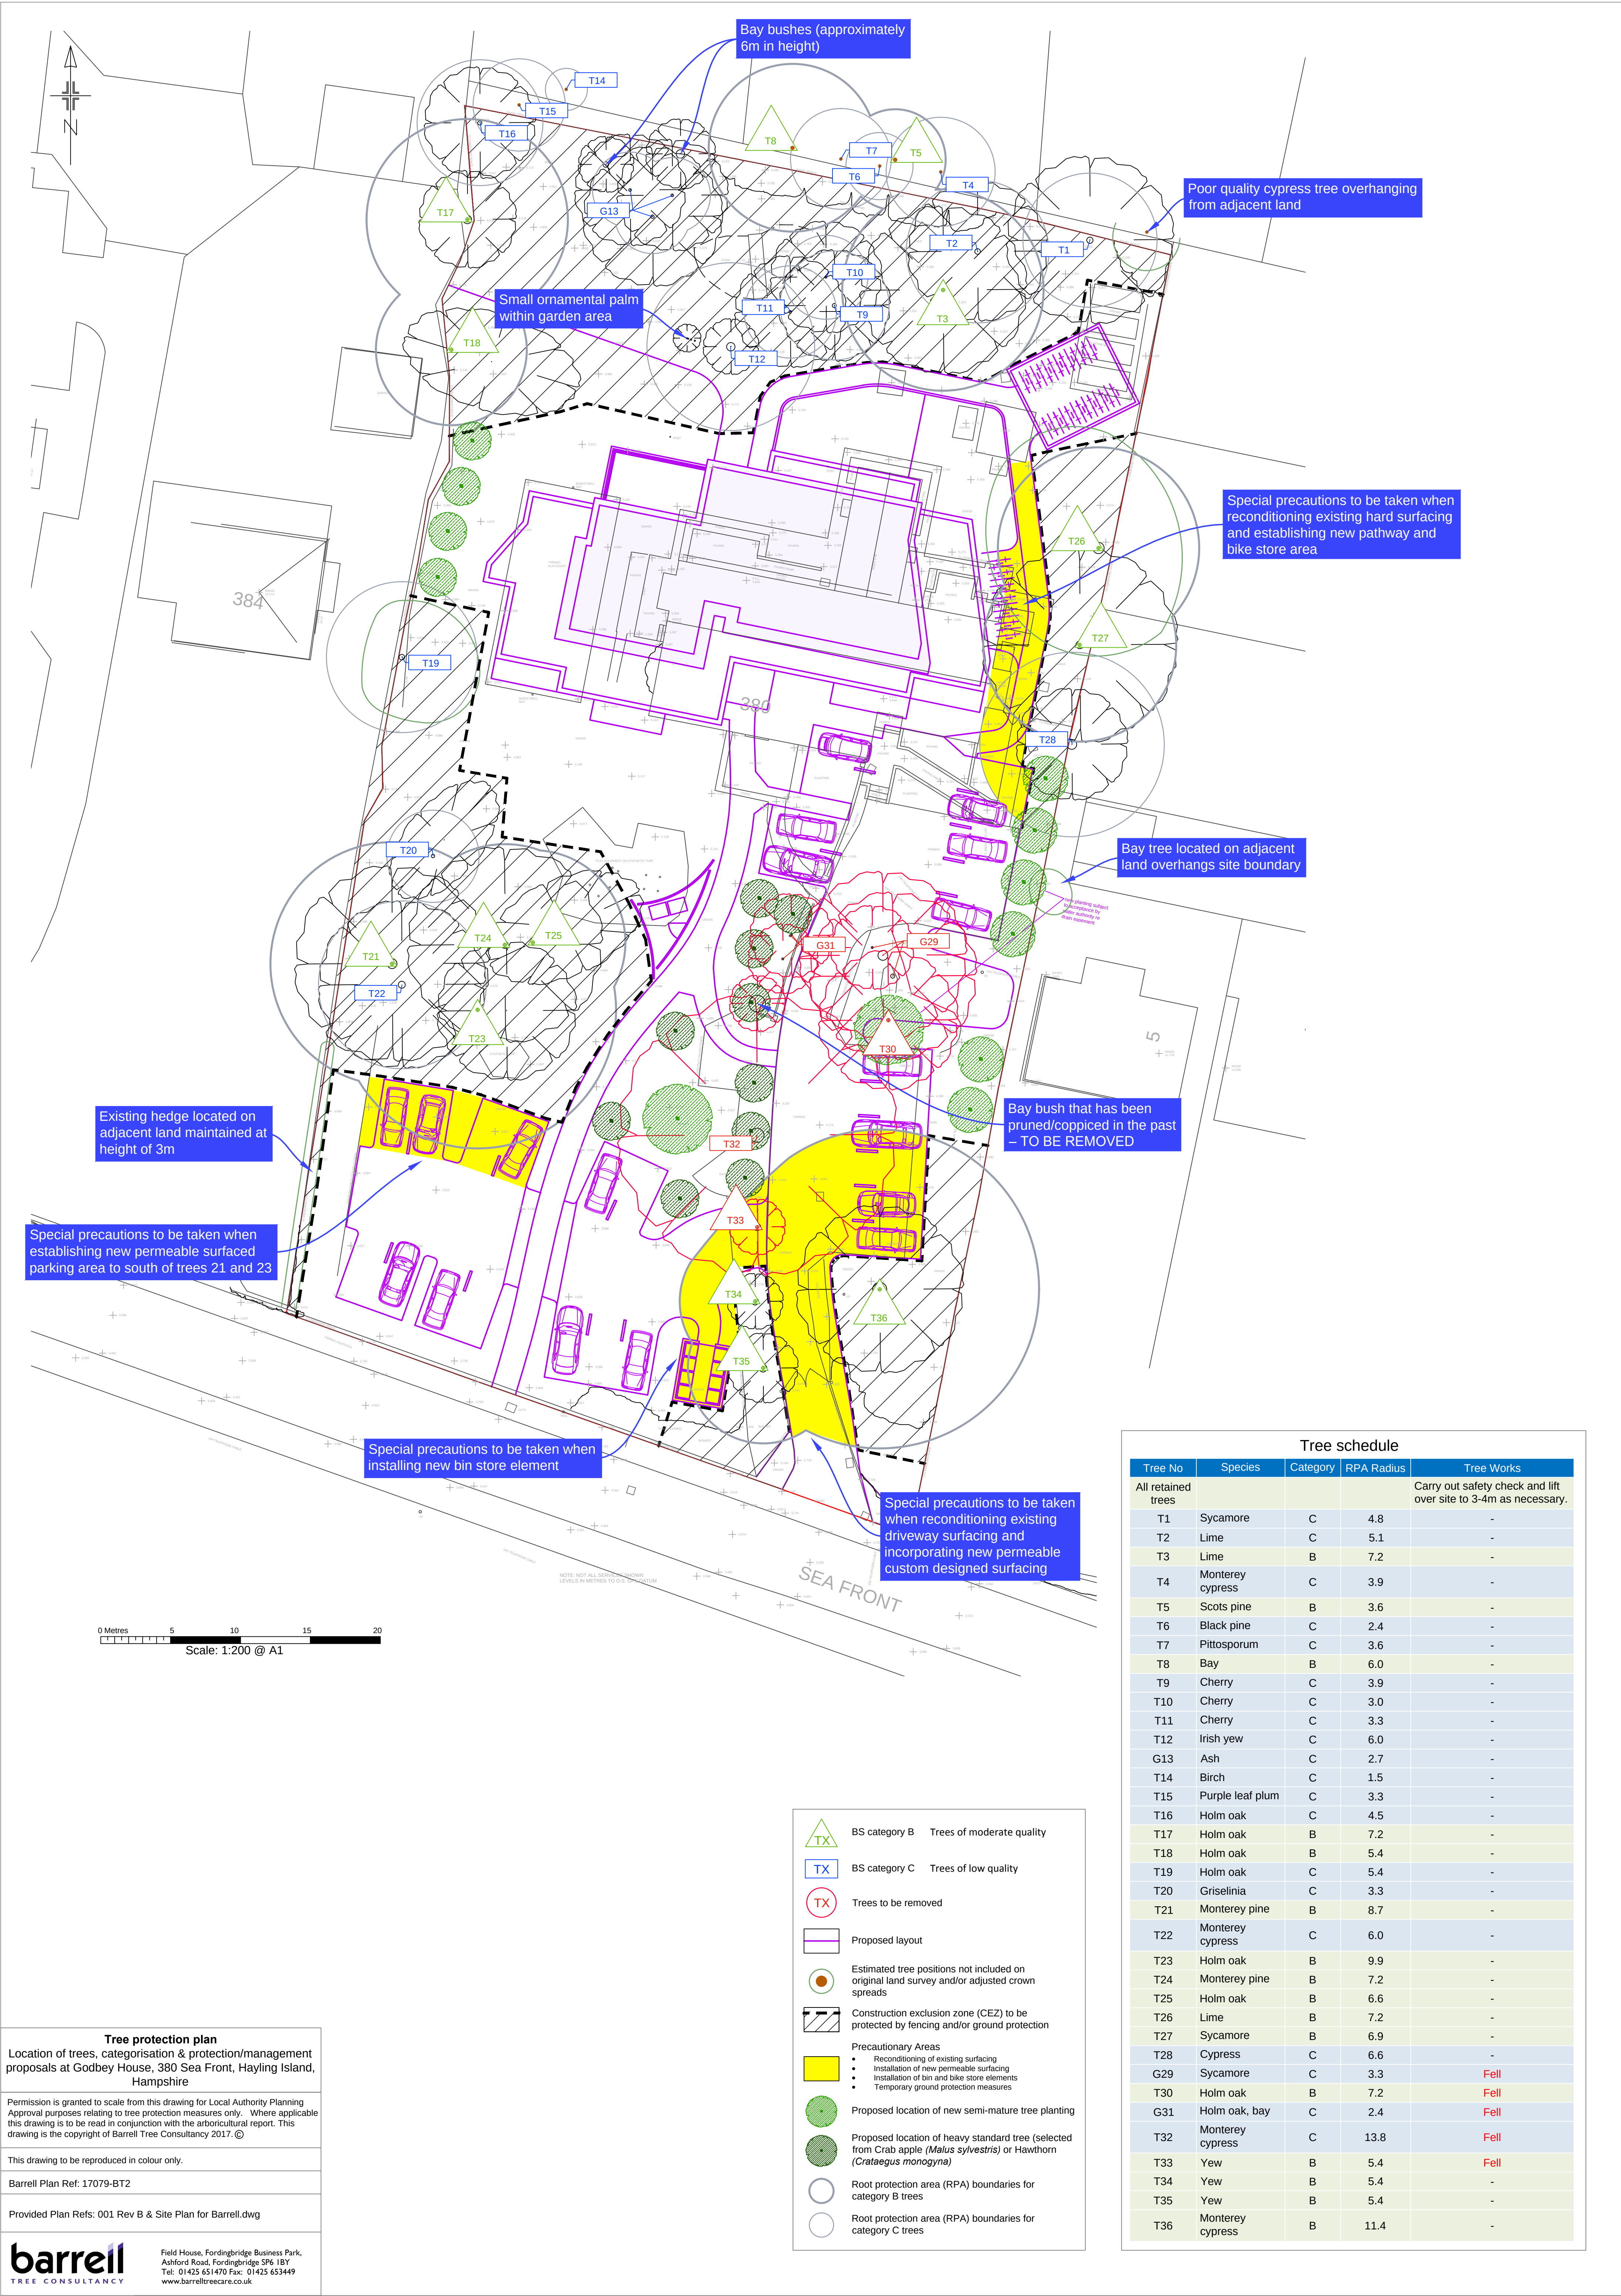

Tree schedule				
Tree No	Species	Category	RPA Radius	Tree Works
All retained trees				
T1	Sycamore	C	4.8	-
T2	Lime	C	5.1	-
T3	Lime	B	7.2	-
T4	Monterey cypress	C	3.9	-
T5	Scots pine	B	3.6	-
T6	Black pine	C	2.4	-
T7	Pittosporum	C	3.6	-
T8	Bay	B	6.0	-
T9	Cherry	C	3.9	-
T10	Cherry	C	3.0	-
T11	Cherry	C	3.3	-
T12	Irish yew	C	6.0	-
G13	Ash	C	2.7	-
T14	Birch	C	1.5	-
T15	Purple leaf plum	C	3.3	-
T16	Holm oak	C	4.5	-
T17	Holm oak	B	7.2	-
T18	Holm oak	B	5.4	-
T19	Holm oak	C	5.4	-
T20	Griselinia	C	3.3	-
T21	Monterey pine	B	8.7	-
T22	Monterey cypress	C	6.0	-
T23	Holm oak	B	9.9	-
T24	Monterey pine	B	7.2	-
T25	Holm oak	B	6.6	-
T26	Lime	B	7.2	-
T27	Sycamore	B	6.9	-
T28	Cypress	C	6.6	-
G29	Sycamore	C	3.3	Fell
T30	Holm oak	B	7.2	Fell
G31	Holm oak, bay	C	2.4	Fell
T32	Monterey cypress	C	13.8	Fell
T33	Yew	B	5.4	Fell
T34	Yew	B	5.4	-
T35	Yew	B	5.4	-
T36	Monterey cypress	B	11.4	-

Tree protection plan

Location of trees, categorisation & protection/management proposals at Godbey House, 380 Sea Front, Hayling Island, Hampshire

Permission is granted to scale from this drawing for Local Authority Planning Approval purposes relating to tree protection measures only. Where applicable this drawing is to be read in conjunction with the arboricultural report. This drawing is the copyright of Barrell Tree Consultancy 2017. ©

This drawing to be reproduced in colour only.

Barrell Plan Ref: 17079-BT2

Provided Plan Refs: 001 Rev B & Site Plan for Barrell.dwg

barrell
TREE CONSULTANCY

Field House, Fordingbridge Business Park,
Ashford Road, Fordingbridge SP6 1BY
Tel: 01425 651470 Fax: 01425 653449
www.barrelltreecare.co.uk



BS category B



BS category C



Trees to be removed



Proposed layout



Estimated tree positions not included on original land survey and/or adjusted crown spreads



Construction exclusion zone (CEZ) to be protected by fencing and/or ground protection



Precautionary Areas

- Reconditioning of existing surfacing
- Installation of new permeable surfacing
- Installation of bin and bike store elements
- Temporary ground protection measures



Proposed location of new semi-mature tree planting



Proposed location of heavy standard tree (selected from Crab apple (*Malus sylvestris*) or Hawthorn (*Crataegus monogyna*))



Root protection area (RPA) boundaries for category B trees



Root protection area (RPA) boundaries for category C trees