



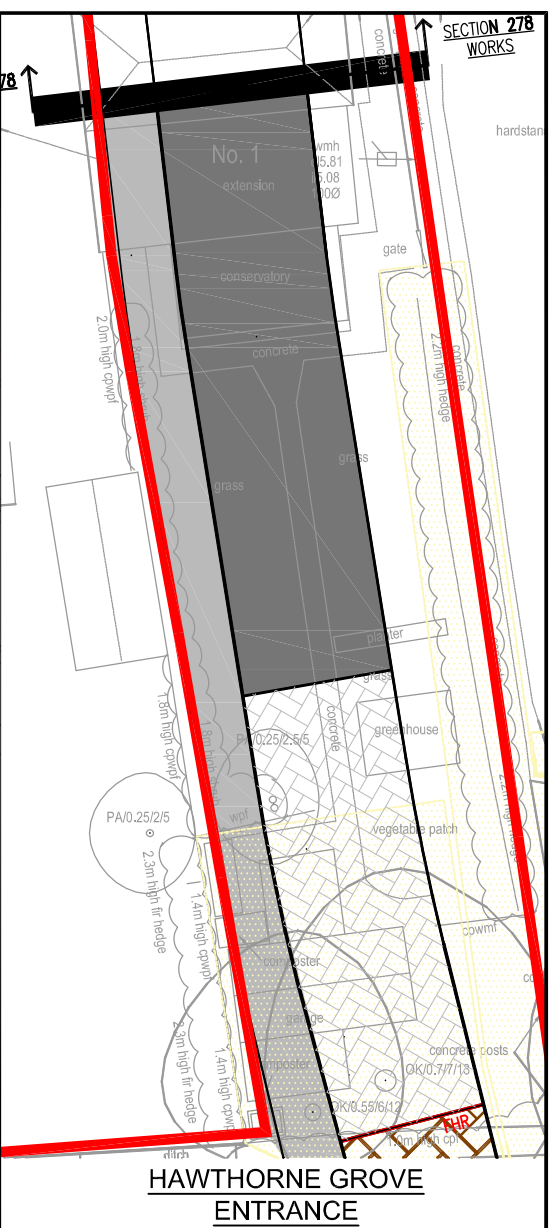

- KEY:**
- Site Boundary
  - Tarmac Carriageway
  - Tarmac Driveway
  - Tarmac Footway
  - Non-Permeable Block Paving Colour - Brindle
  - Permeable Block Paving Colour - Brindle
  - Paving Slabs
  - 450x450 Buff riven
  - No Dig Construction
  - Full Height Restraint
  - Proposed Shed
  - Proposed Rotary Dryer
  - Proposed Waterbutt
  - Proposed Bin Location
  - External Tap - Refer To Working Drawings For Locations

|   |            |                                  |
|---|------------|----------------------------------|
| C | MR 18/7/17 | Blockwork amended to access road |
| B | MR 24/3/17 | Blockwork amended to access road |
| A | MR 25/9/14 | Construction issue               |

© Copyright

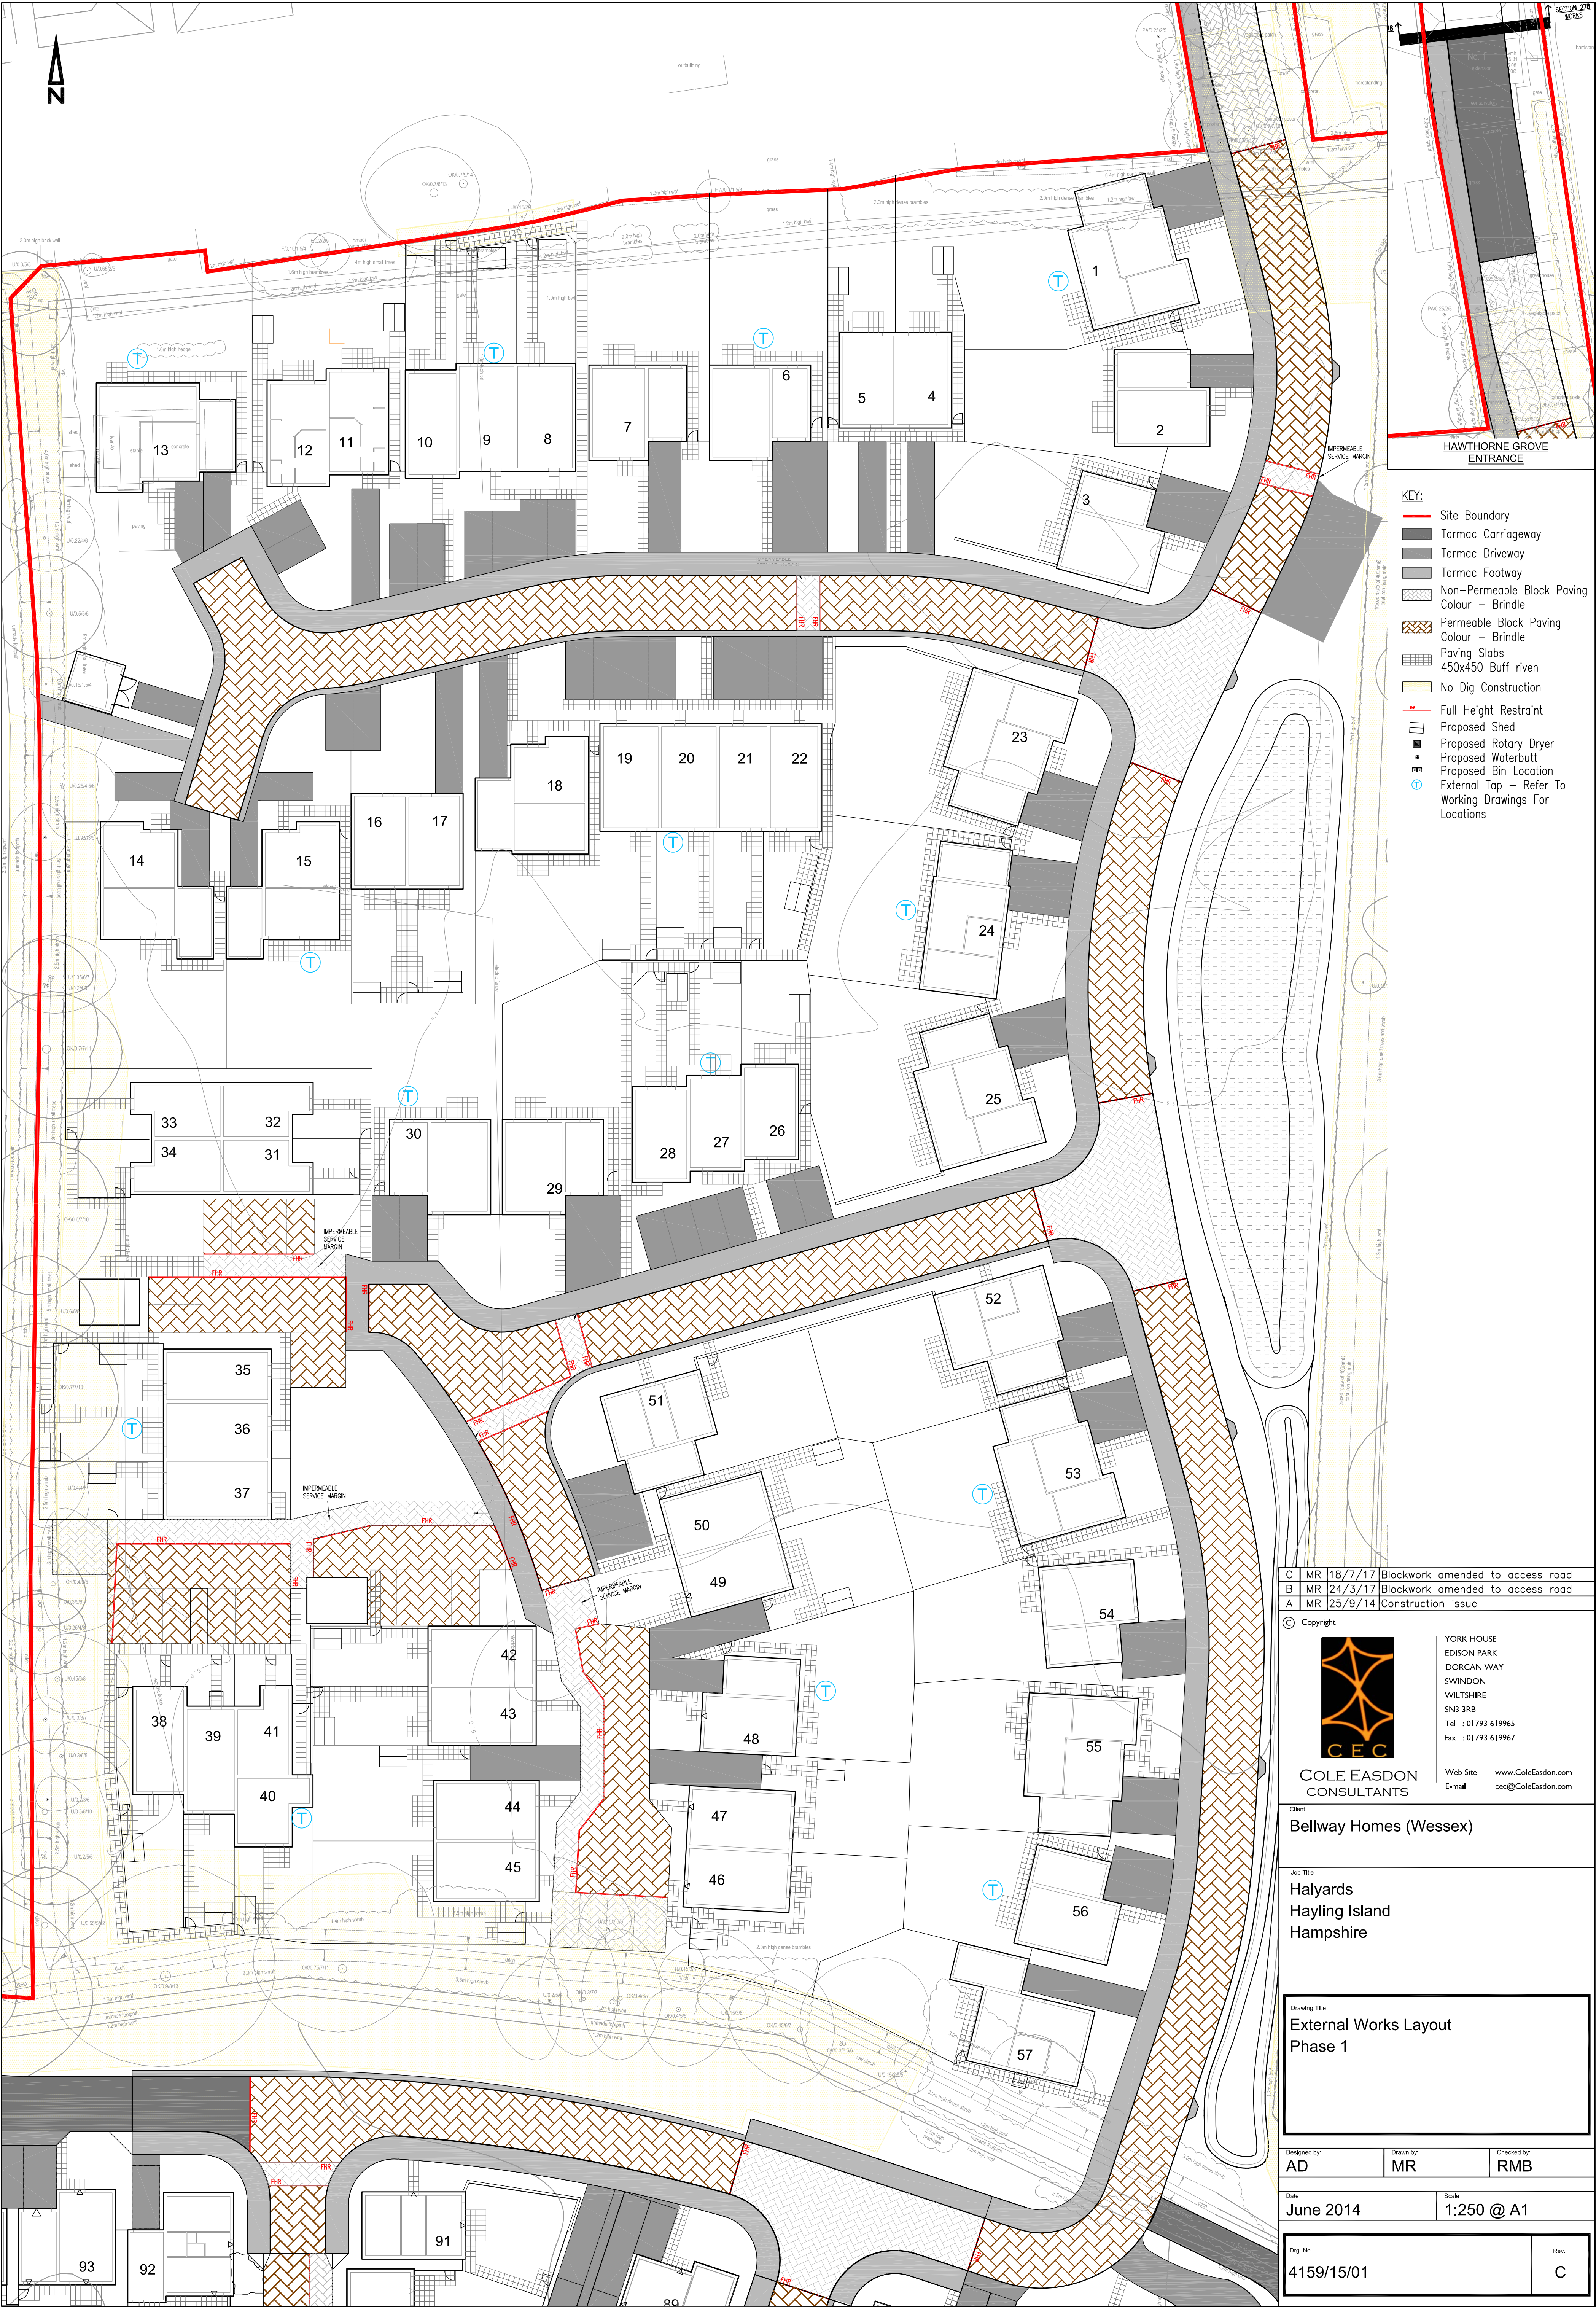

**YORK HOUSE**  
EDISON PARK  
DORCAN WAY  
SWINDON  
WILTSHIRE  
SN3 3RB  
Tel : 01793 619965  
Fax : 01793 619967

**COLE EASDON**  
CONSULTANTS

Web Site : [www.ColeEasdon.com](http://www.ColeEasdon.com)  
E-mail : [cec@ColeEasdon.com](mailto:cec@ColeEasdon.com)

Client  
**Bellway Homes (Wessex)**

Job Title  
**Halyards  
Hayling Island  
Hampshire**

Drawing Title  
**External Works Layout  
Phase 1**

|                           |                        |                           |
|---------------------------|------------------------|---------------------------|
| Designed by:<br><b>AD</b> | Drawn by:<br><b>MR</b> | Checked by:<br><b>RMB</b> |
|---------------------------|------------------------|---------------------------|

|                           |                             |
|---------------------------|-----------------------------|
| Date:<br><b>June 2014</b> | Scale:<br><b>1:250 @ A1</b> |
|---------------------------|-----------------------------|

|                               |                  |
|-------------------------------|------------------|
| Dwg. No.<br><b>4159/15/01</b> | Rev.<br><b>C</b> |
|-------------------------------|------------------|