

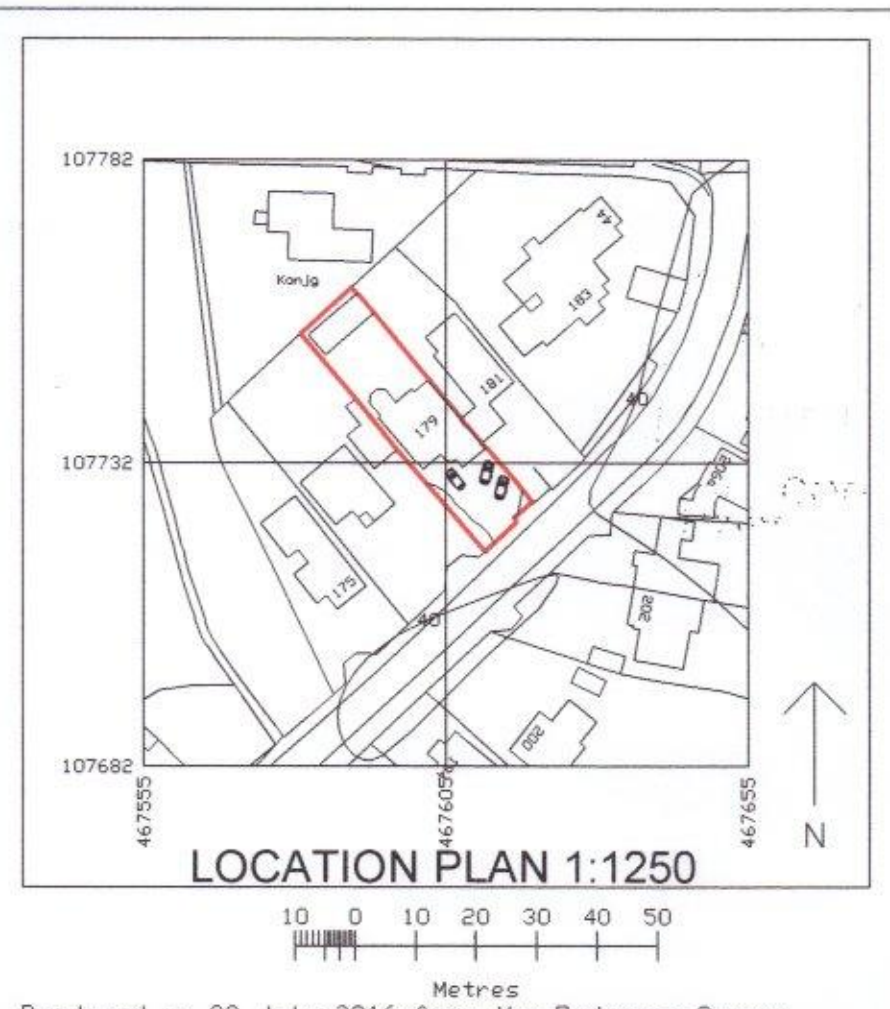
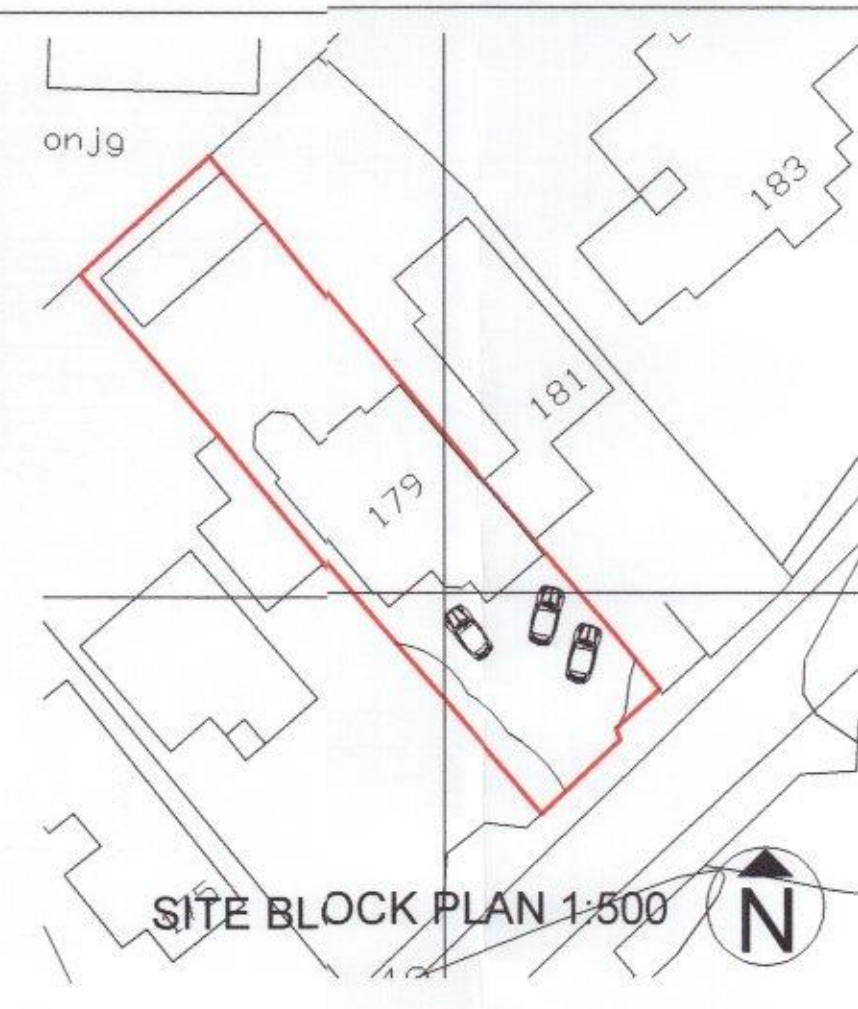
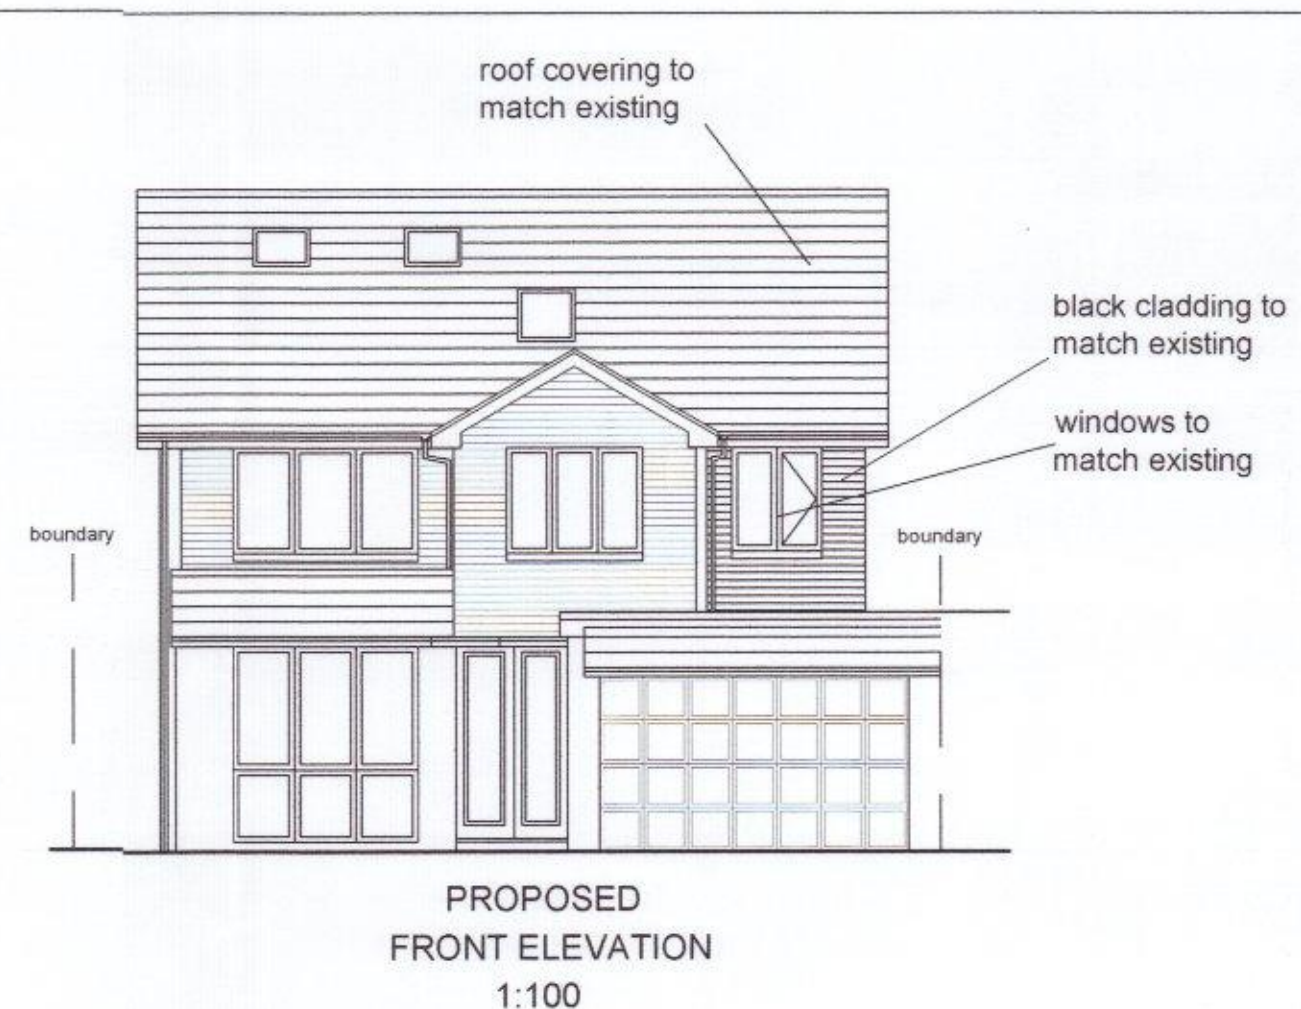
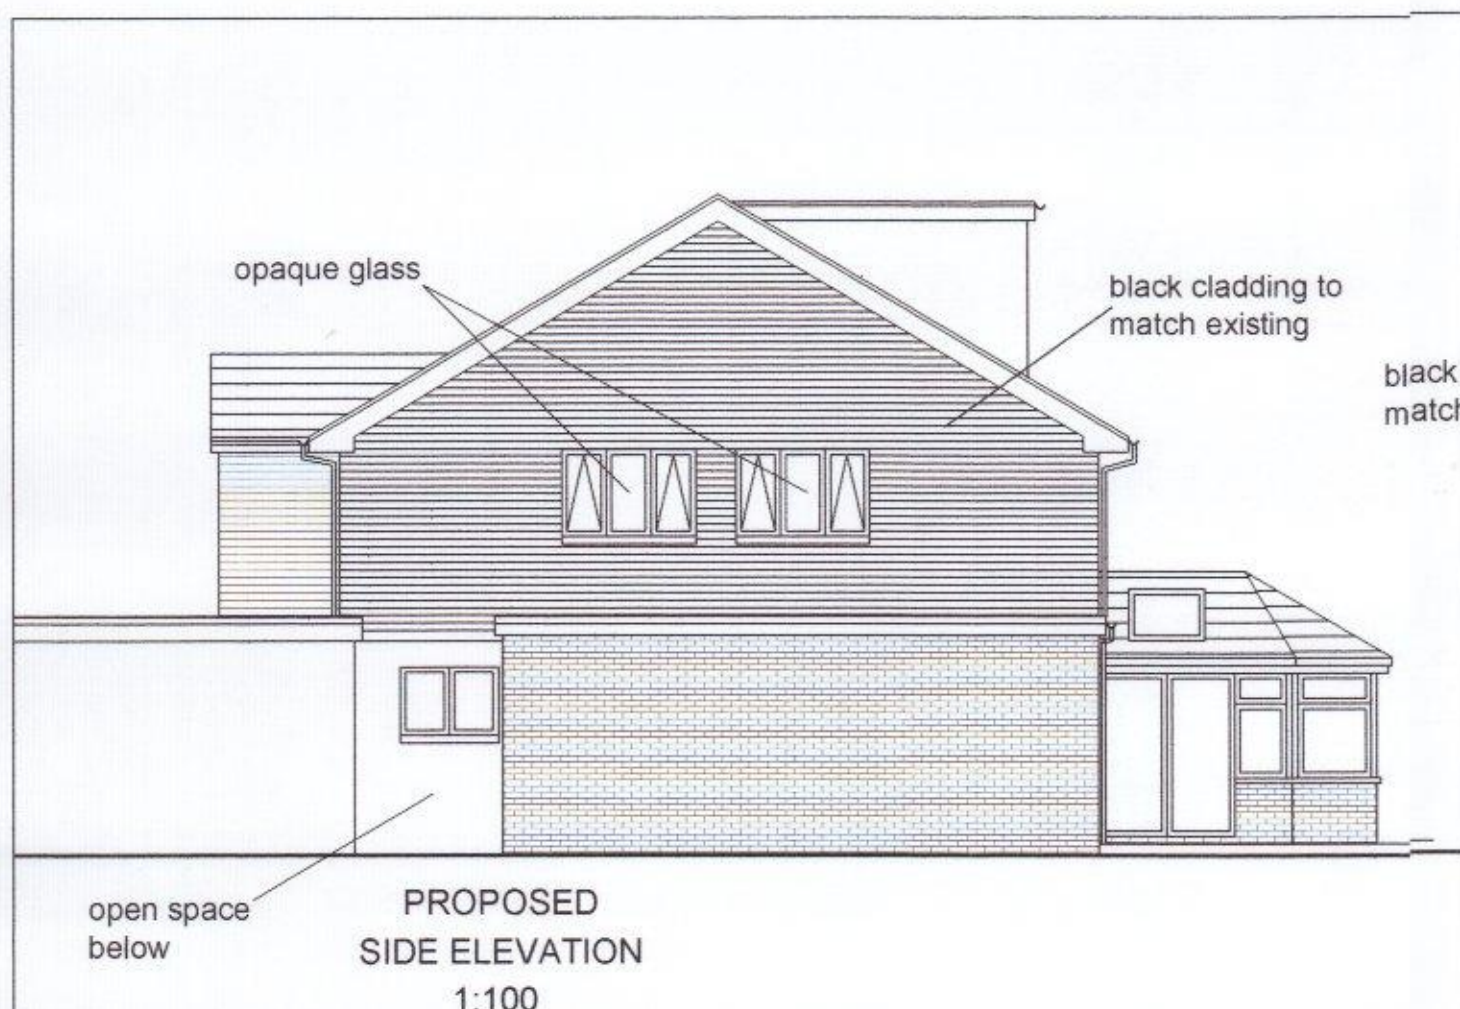
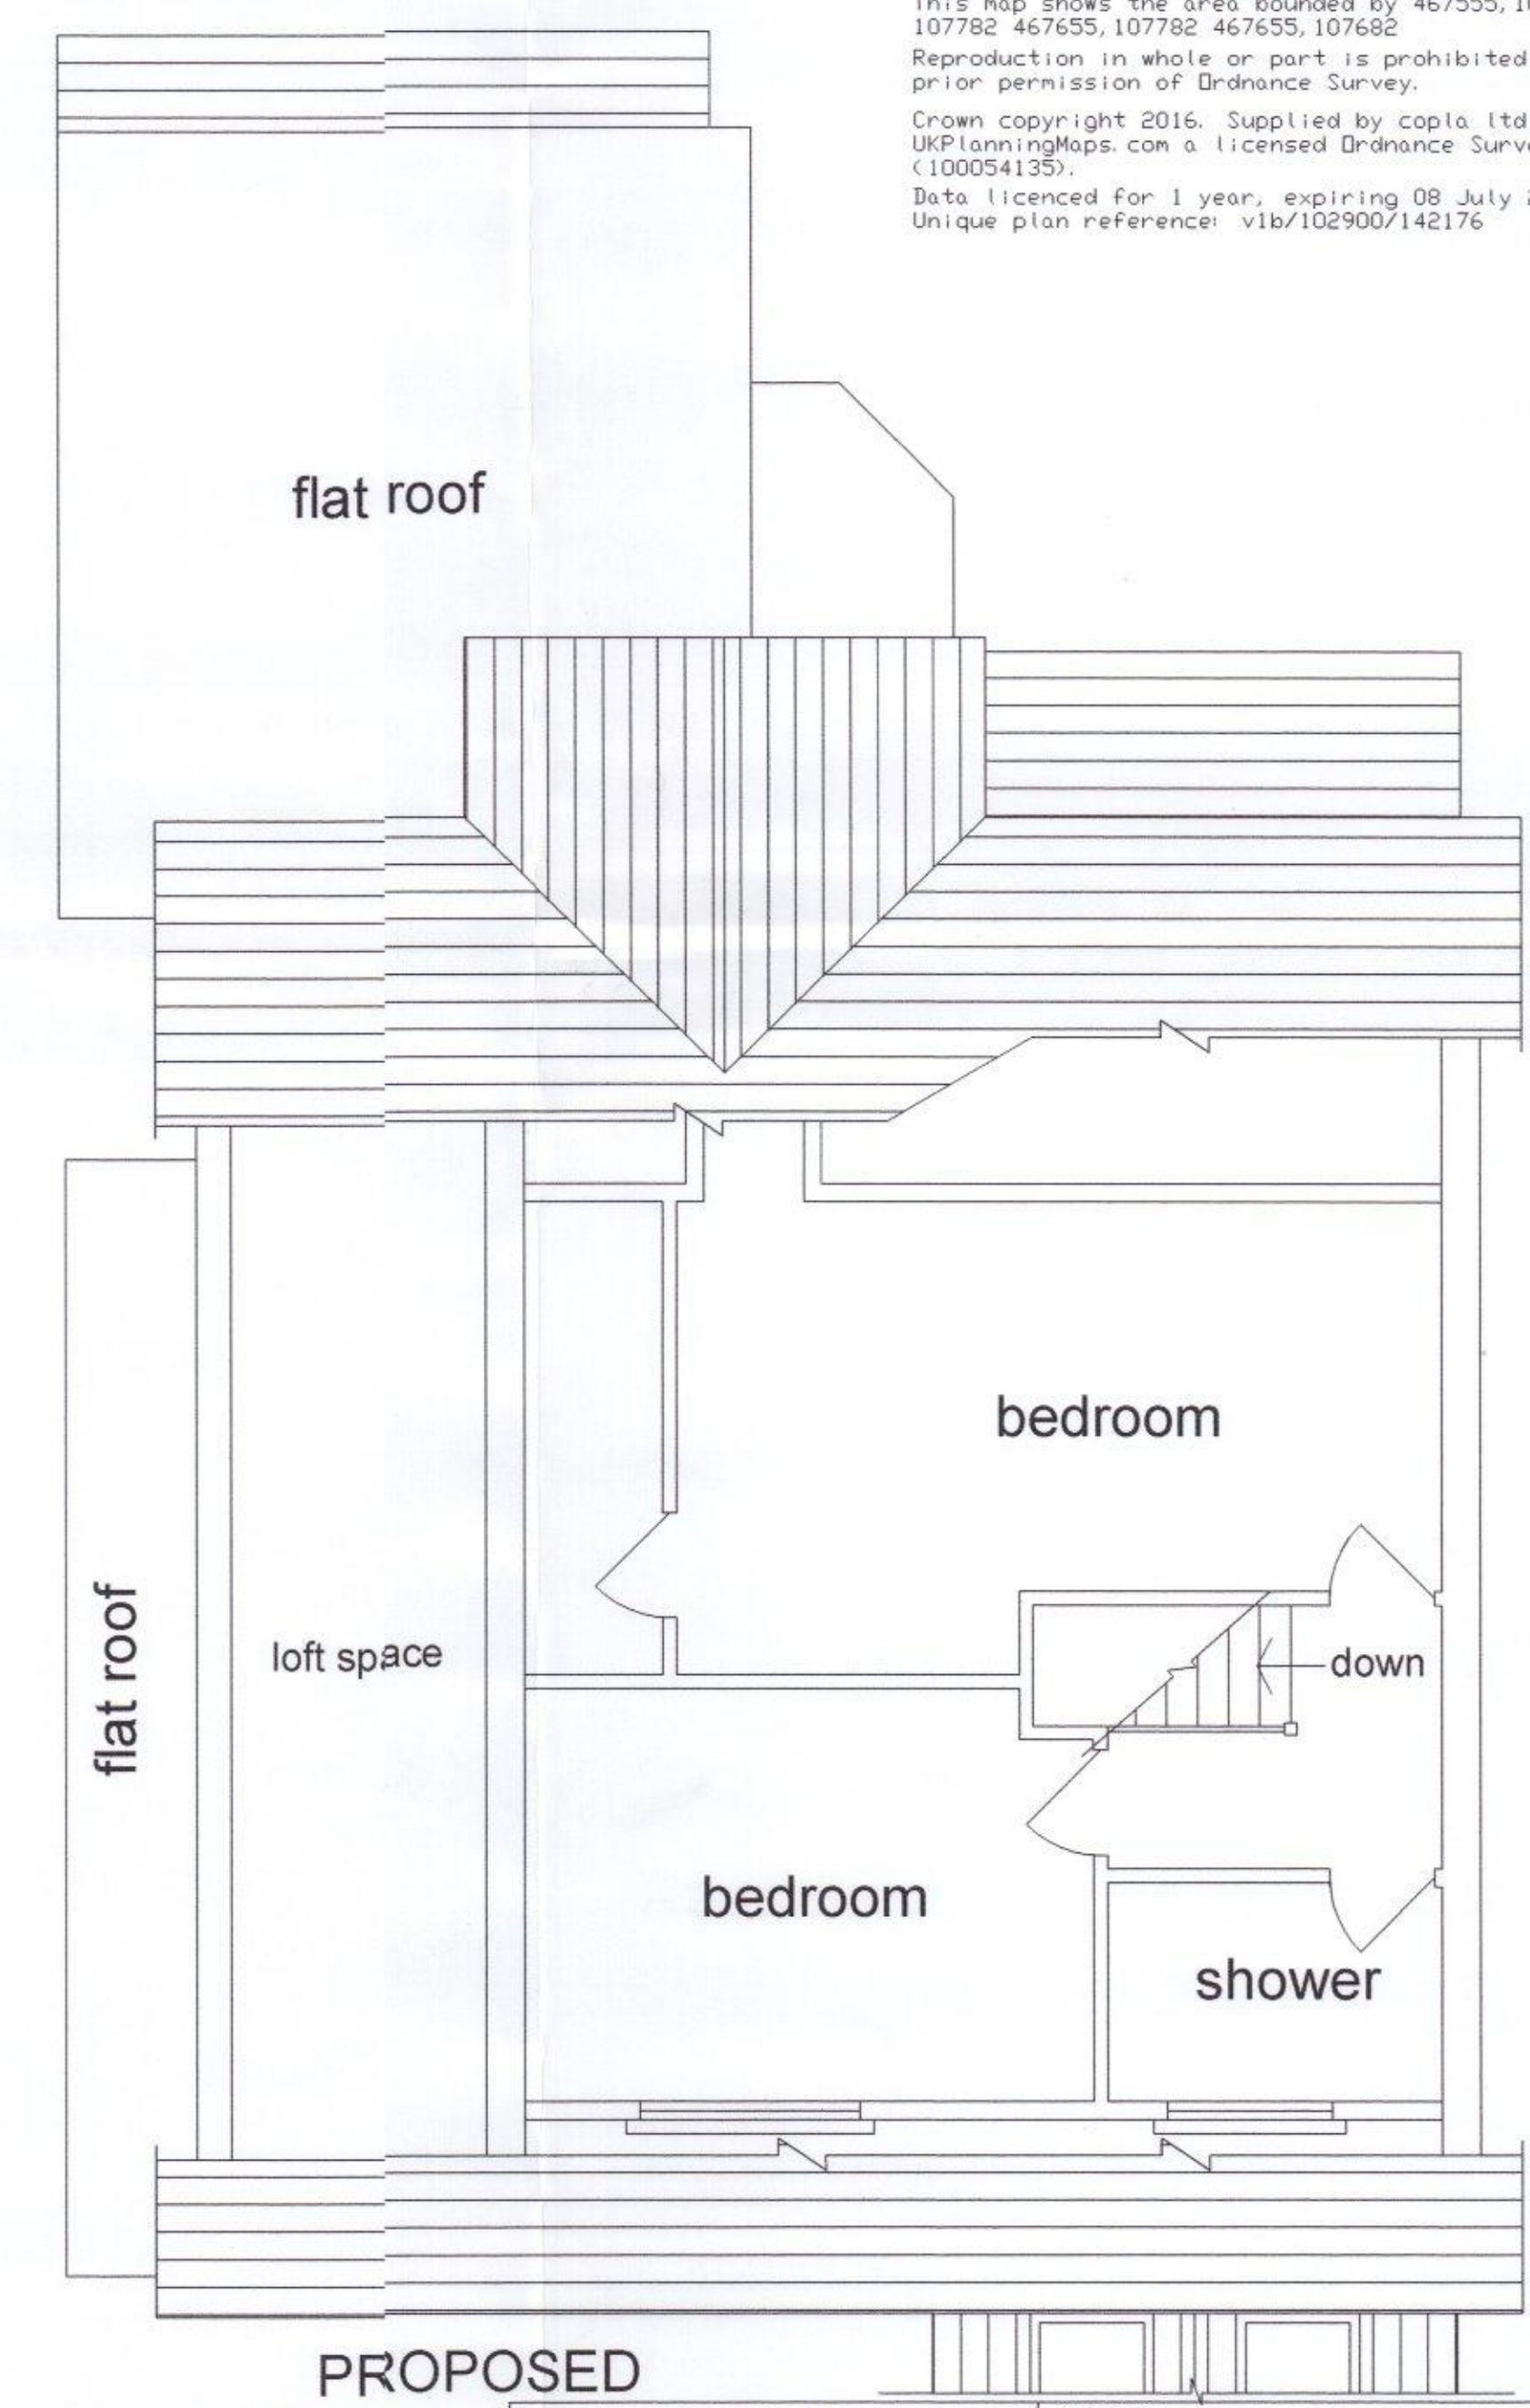


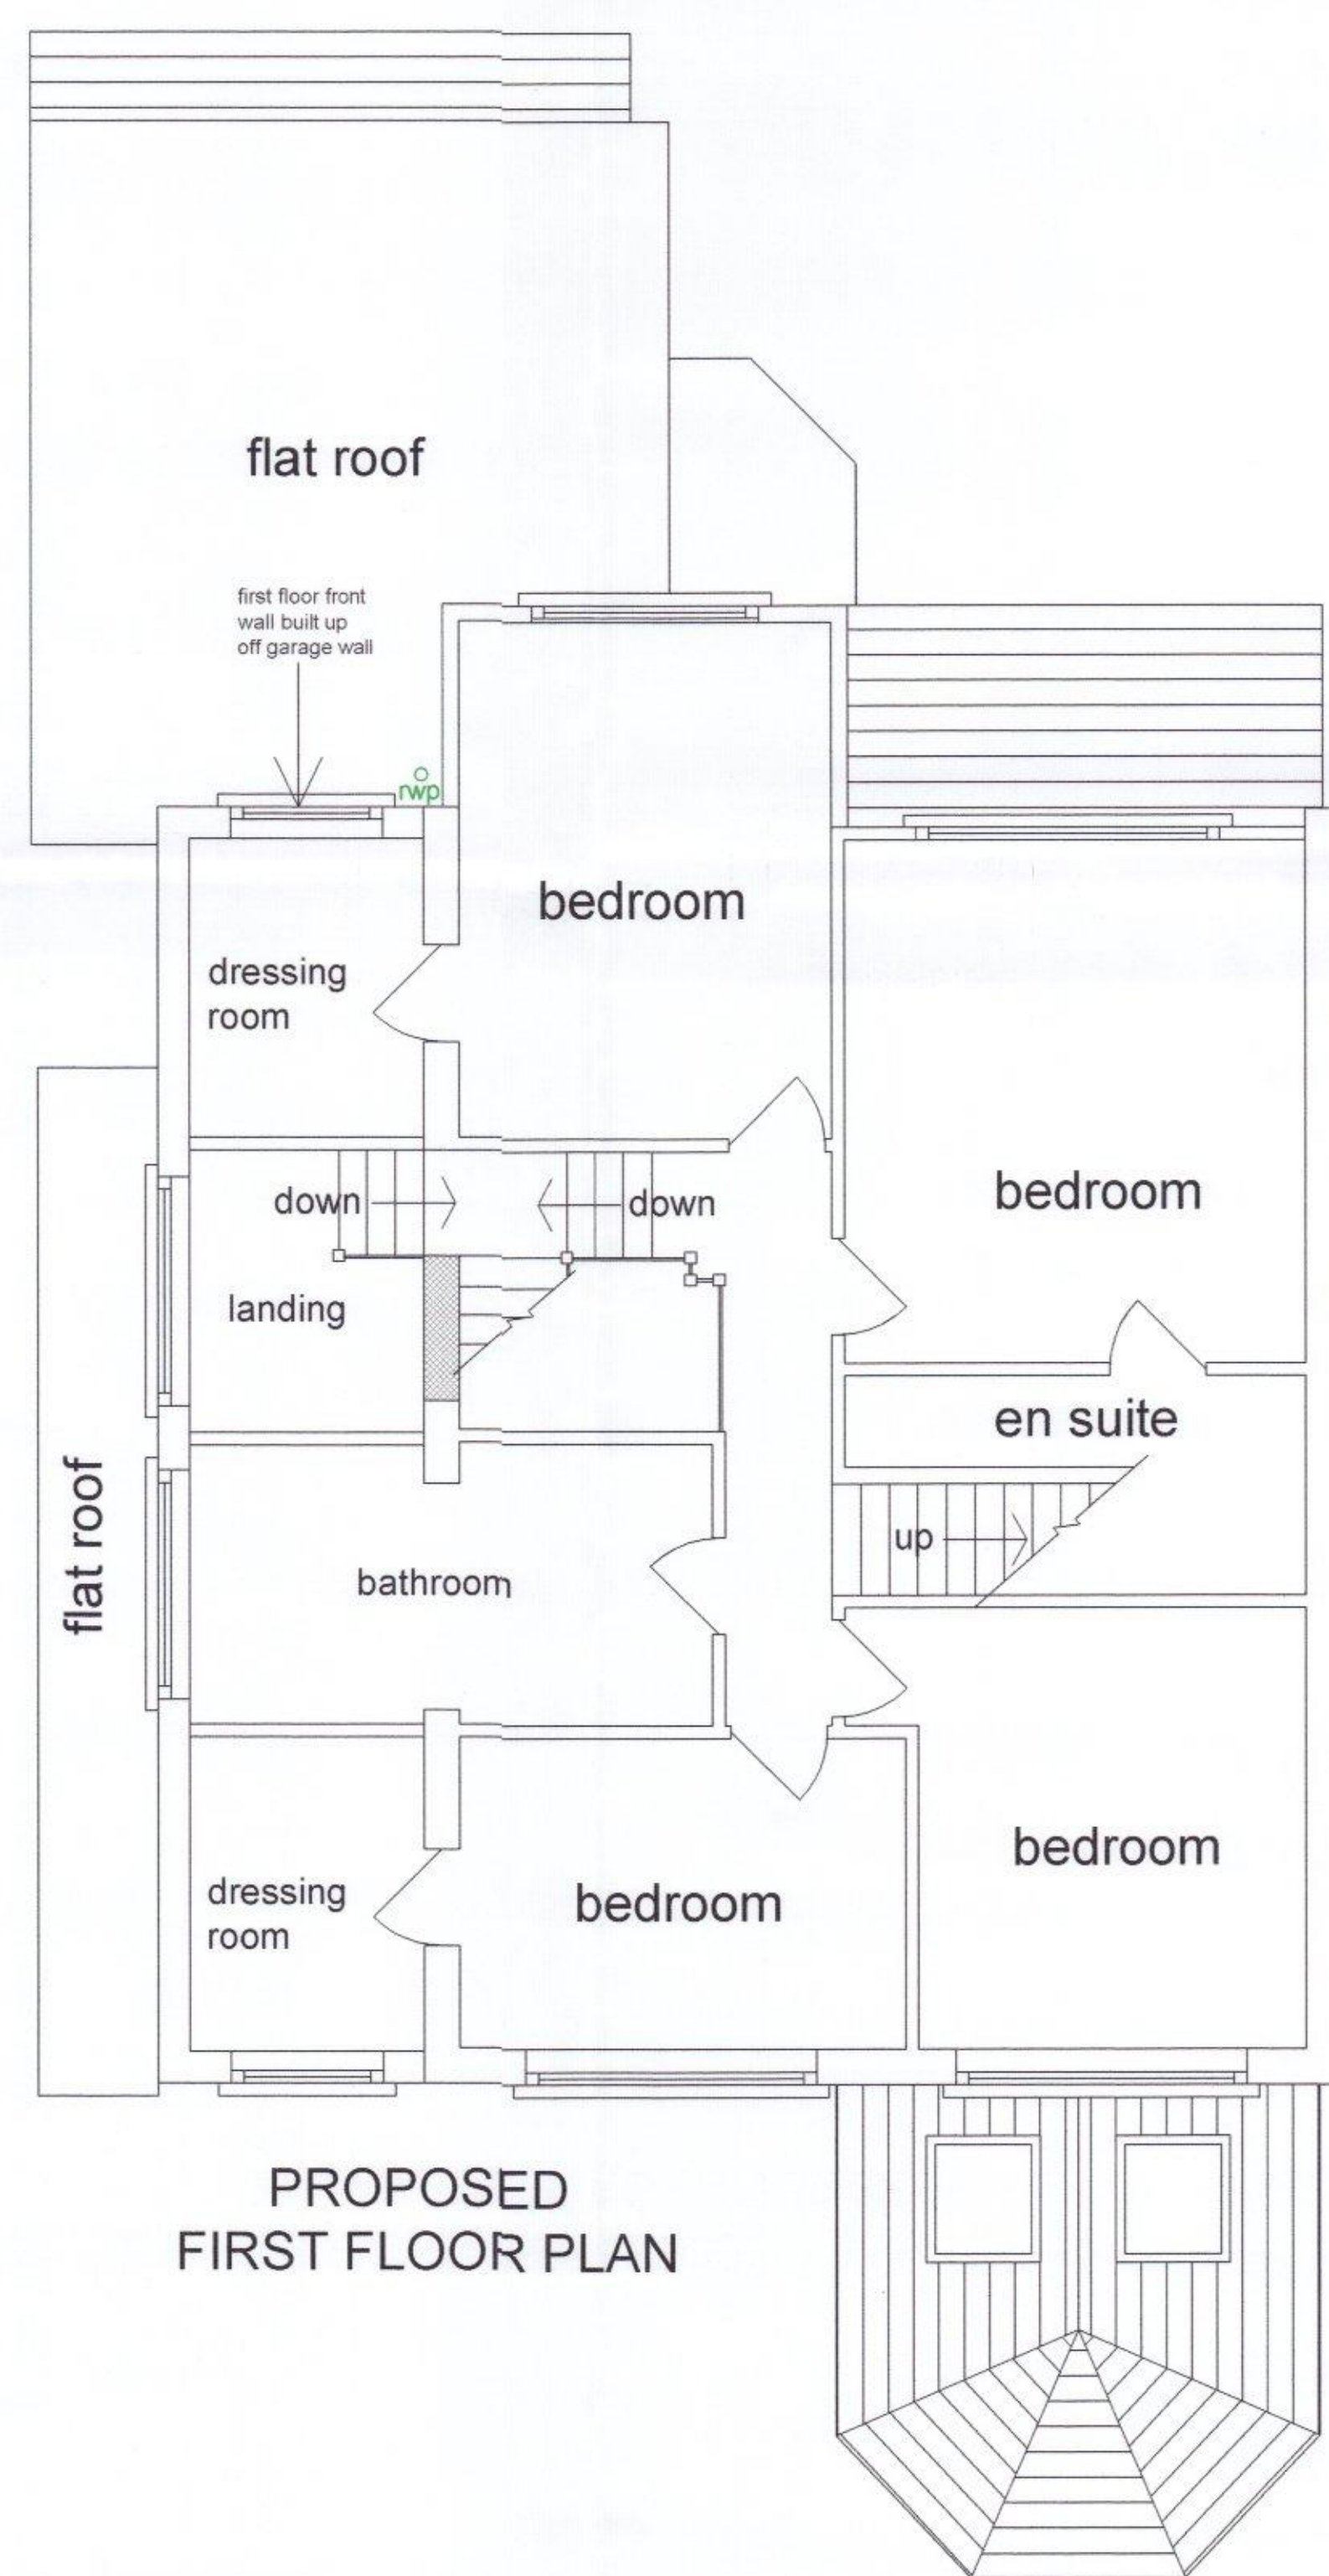

Produced on 08 July 2016 from the Ordnance Survey National Geographic Database and incorporating surveyed revision available at this date.
This map shows the area bounded by 467555, 107682 467555, 107782 467655, 107782 467655, 107682
Reproduction in whole or part is prohibited without the prior permission of Ordnance Survey.
Crown copyright 2016. Supplied by copla ltd trading as UKPlanningMaps.com a licensed Ordnance Survey partner (100054135).
Data licenced for 1 year, expiring 08 July 2017.
Unique plan reference: v1b/102900/142176

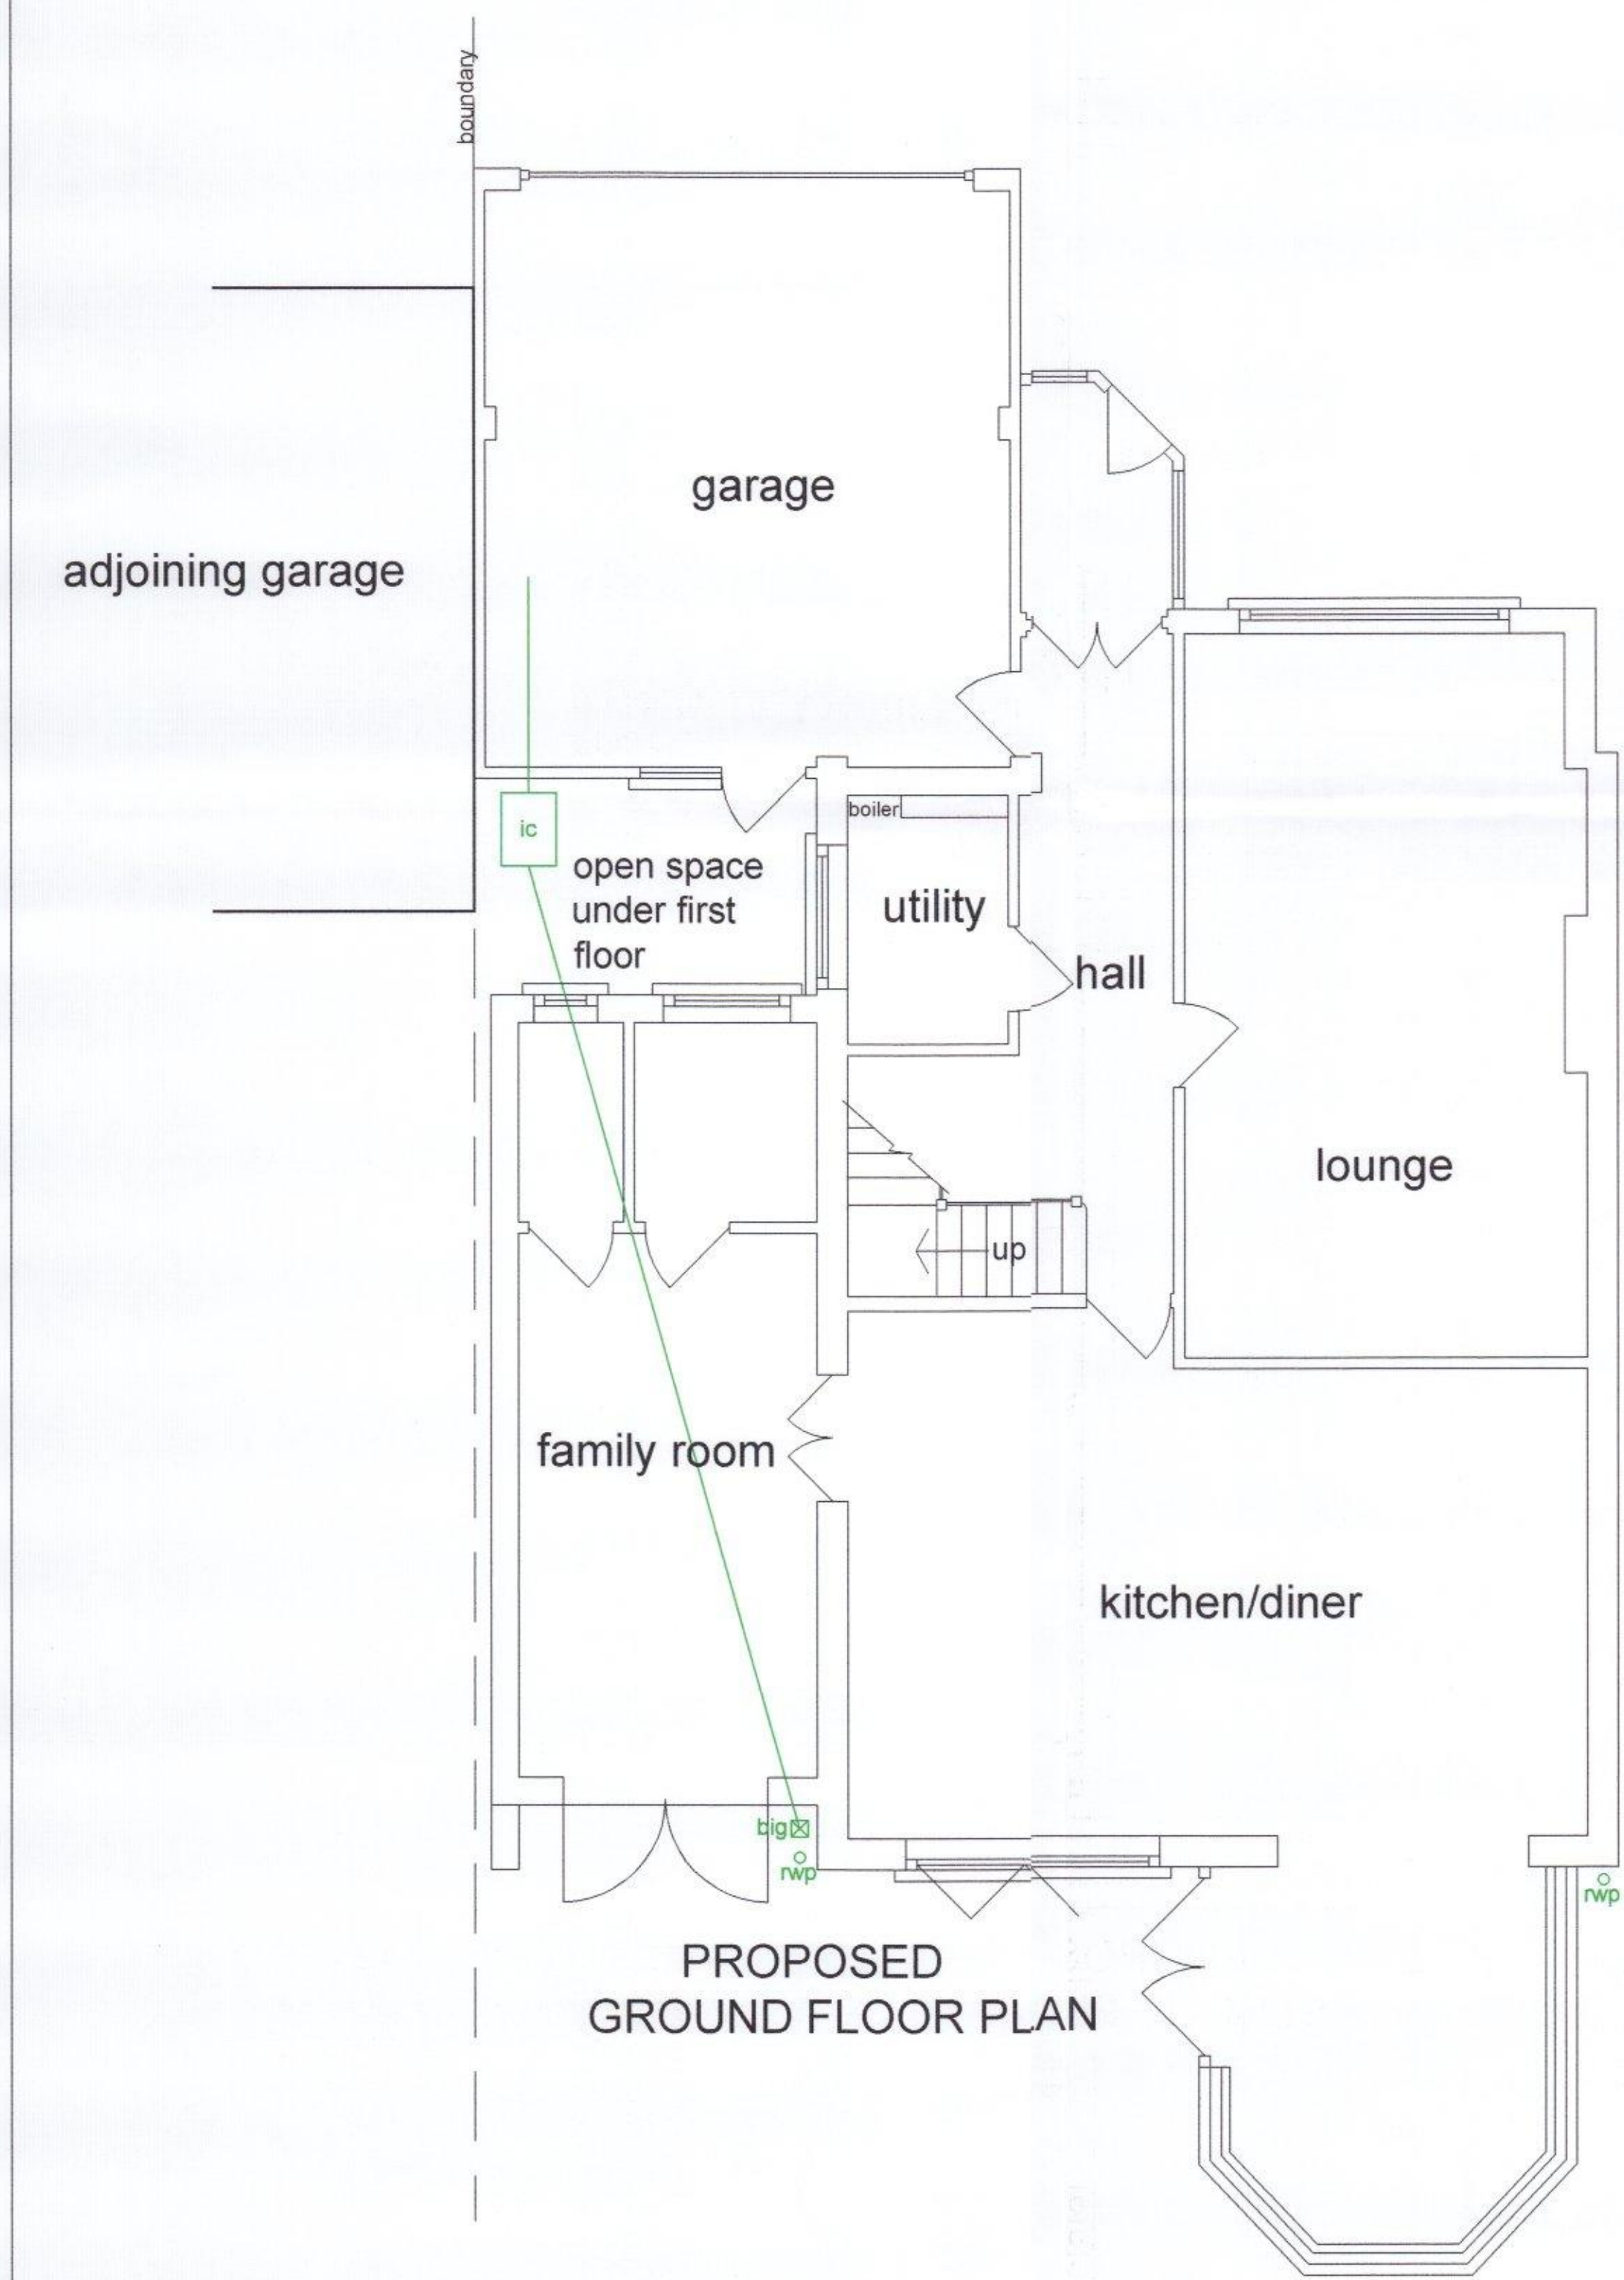

HAVANT BOROUGH COUNCIL
31 OCT 2016
RECEIVED

Drawn:	A Brown	TITLE	Sheet 2 of 2
Date:	17/05/16		PROPOSED ELEVATIONS & PLANS
Scale:	1 : 50 unless stated		
Revision:		DRAWING NUMBER	179 PARK AVENUE.DWG