



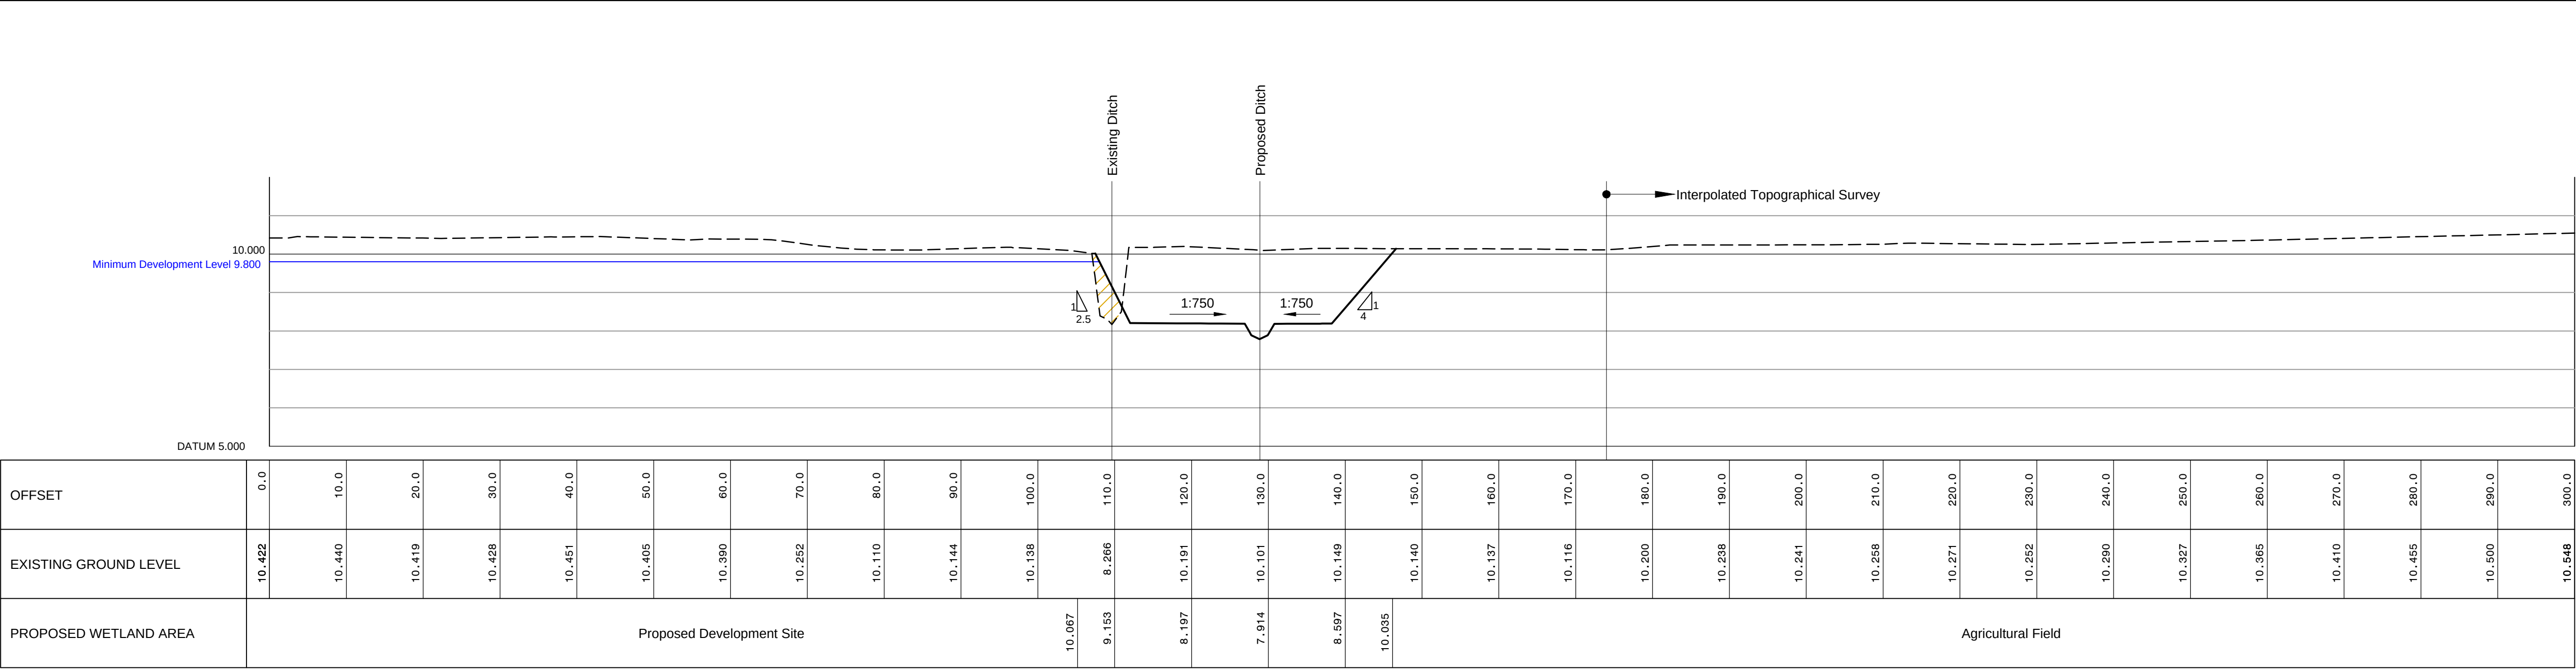

Section 1-1

- NOTES
1. For section locations refer to drawing plan below.
- Key
- Proposed wetland profile
 - Minimum level of development 9.8m
 - Existing ground profile
 - Existing ditch filled with excavated material

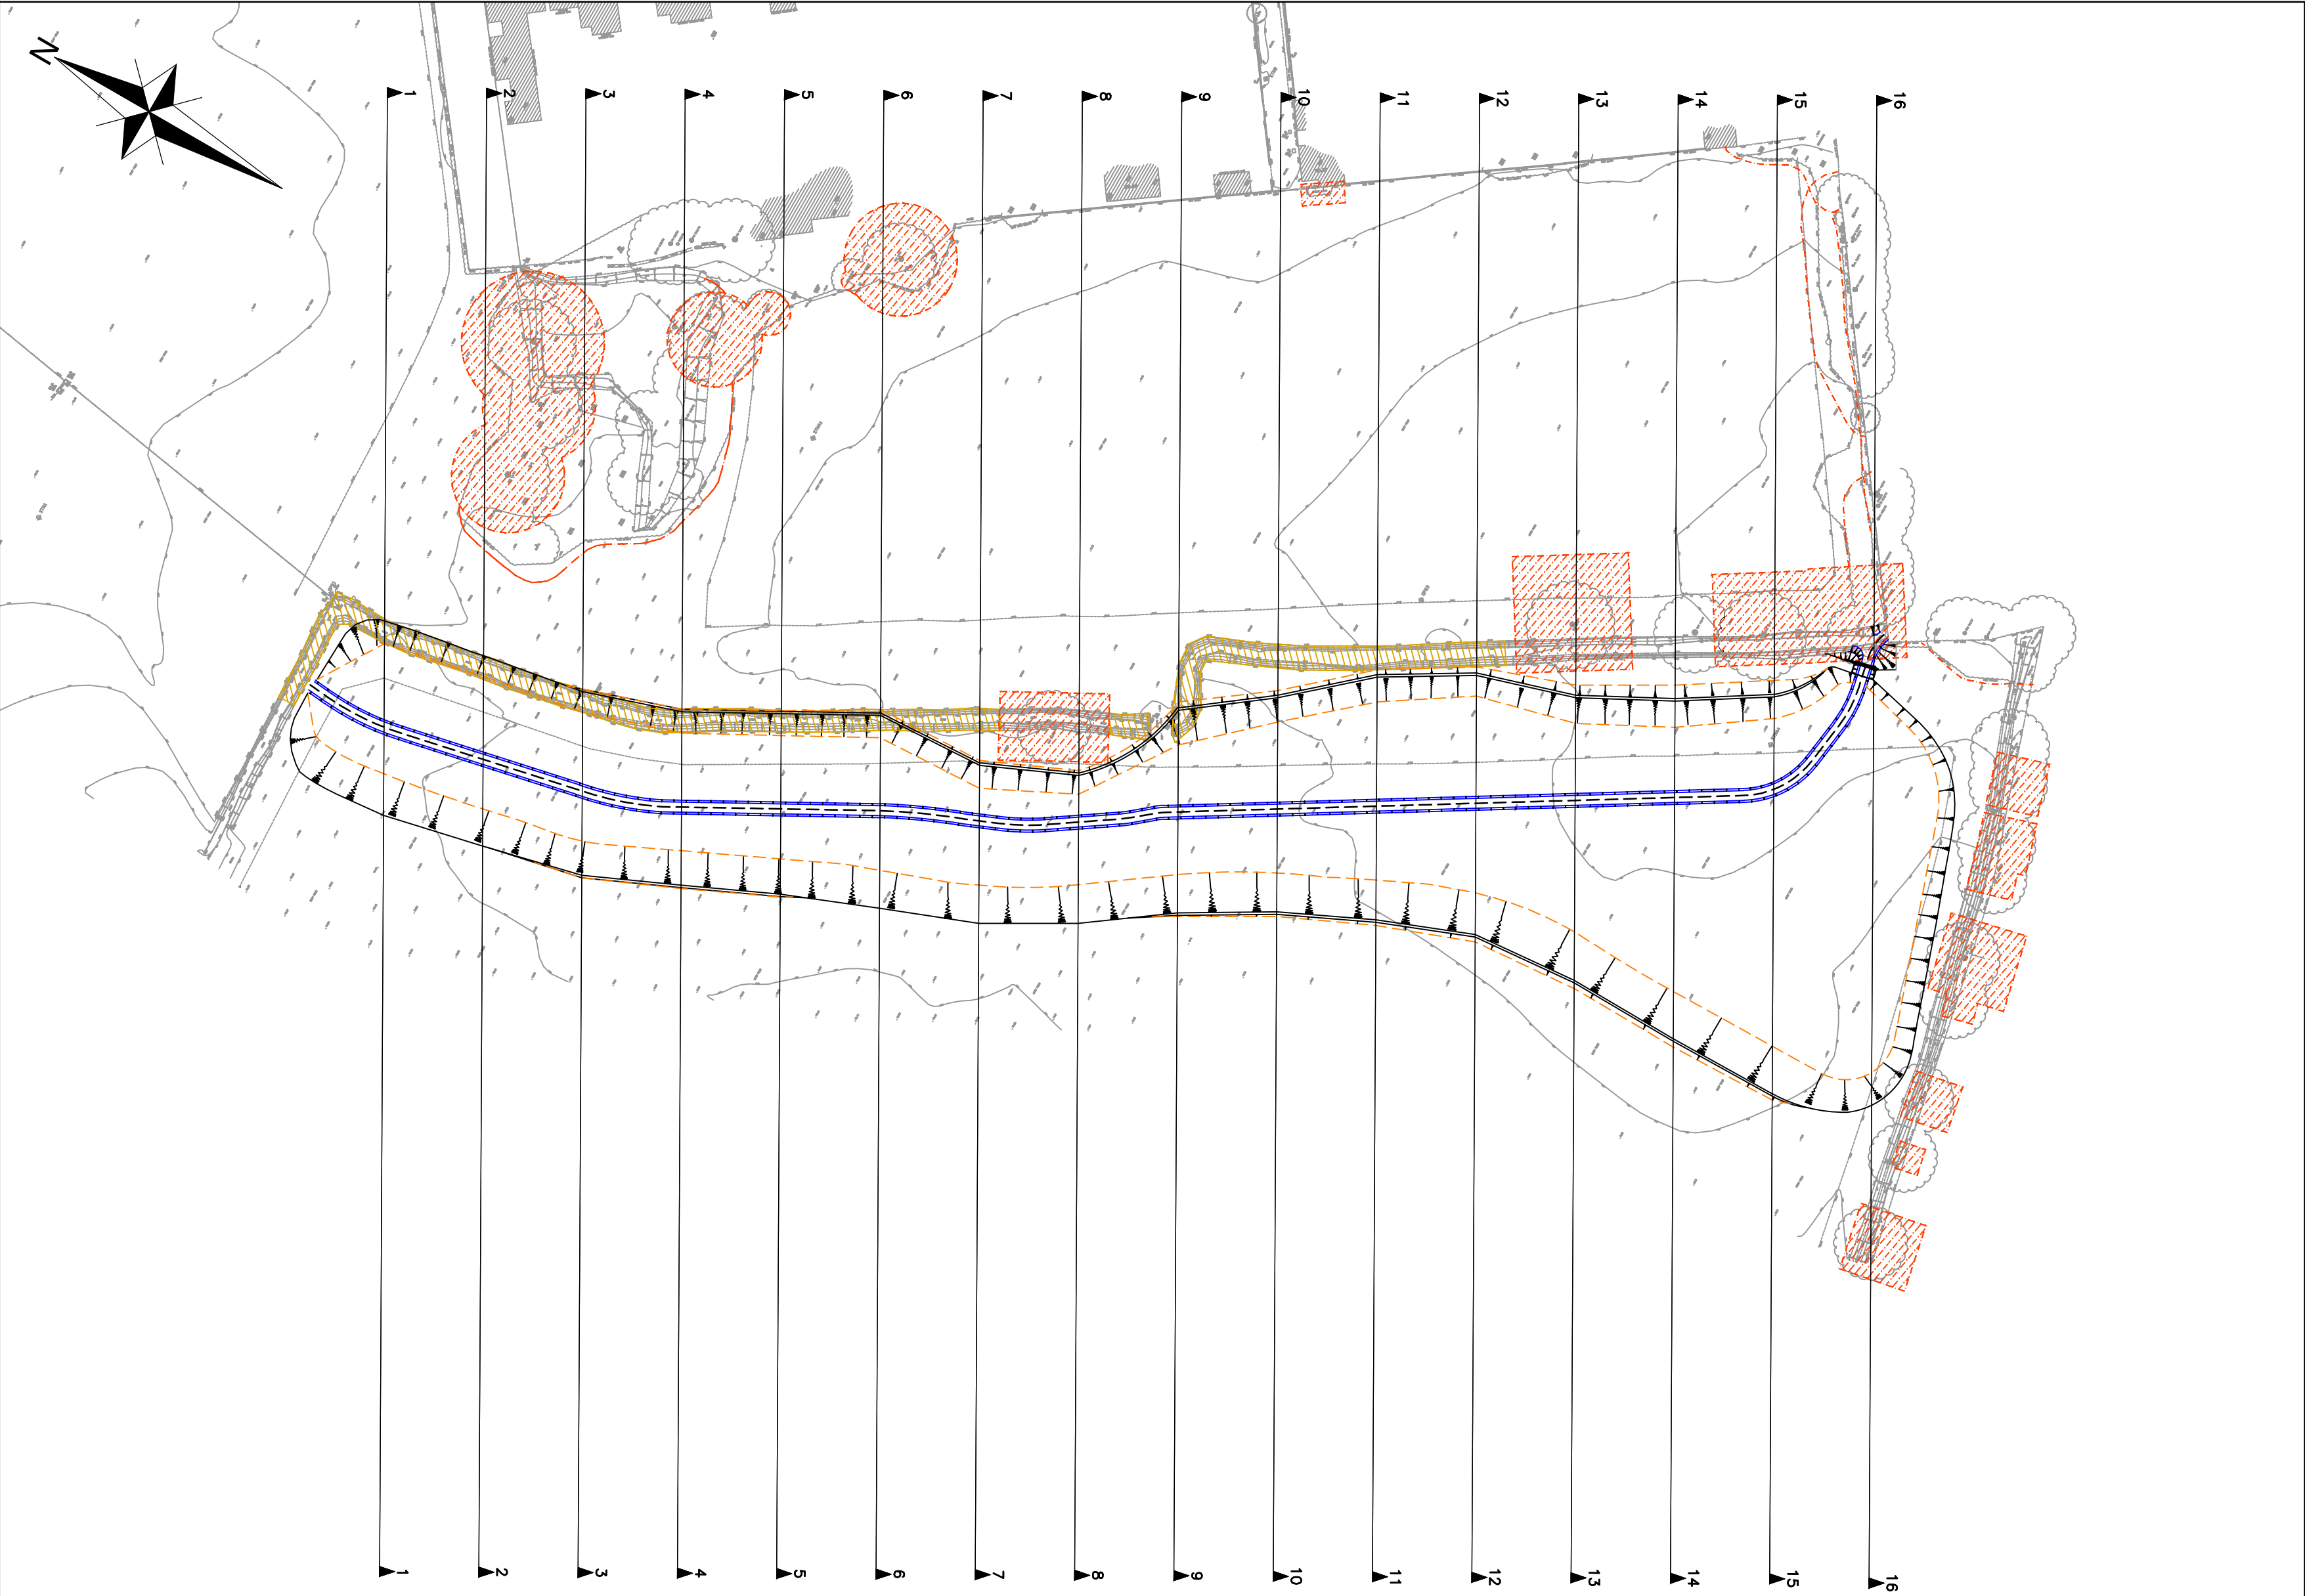

DRAFT

B

Wetland section lowered by 100mm along its entirety

TSH

MP

GC

03/16

A

Wetland area extents amended

TSH

RS

GC

07/15

Rev

Amendments

Dwn

Chk

App

Date

GA

Consulting Engineers Ltd

OFFICE 15
BART HOUSE
PRIESTLEY ROAD
BASINGSTOKE
HAMPSHIRE RG24 9PU

Telephone: 01256 638836
Fax: 01256 324943
Email: enquiries@ca-uk.com
Web: www.ca-uk.com

Job Title

Land West of Horndean Road
Emsworth, Hants

Drawing Title

Wetland Area
Proposed Cross Sections (Sht 1 of 6)

Client

Chidden Farms

Scale
1:500H, 1:100V @A1

Date
July 15

Designed
TSH

Drawn
TSH

Checked
GG

Approved
GC

Job No
13-016

Drawing No
13-016-WA-005

Rev
B