


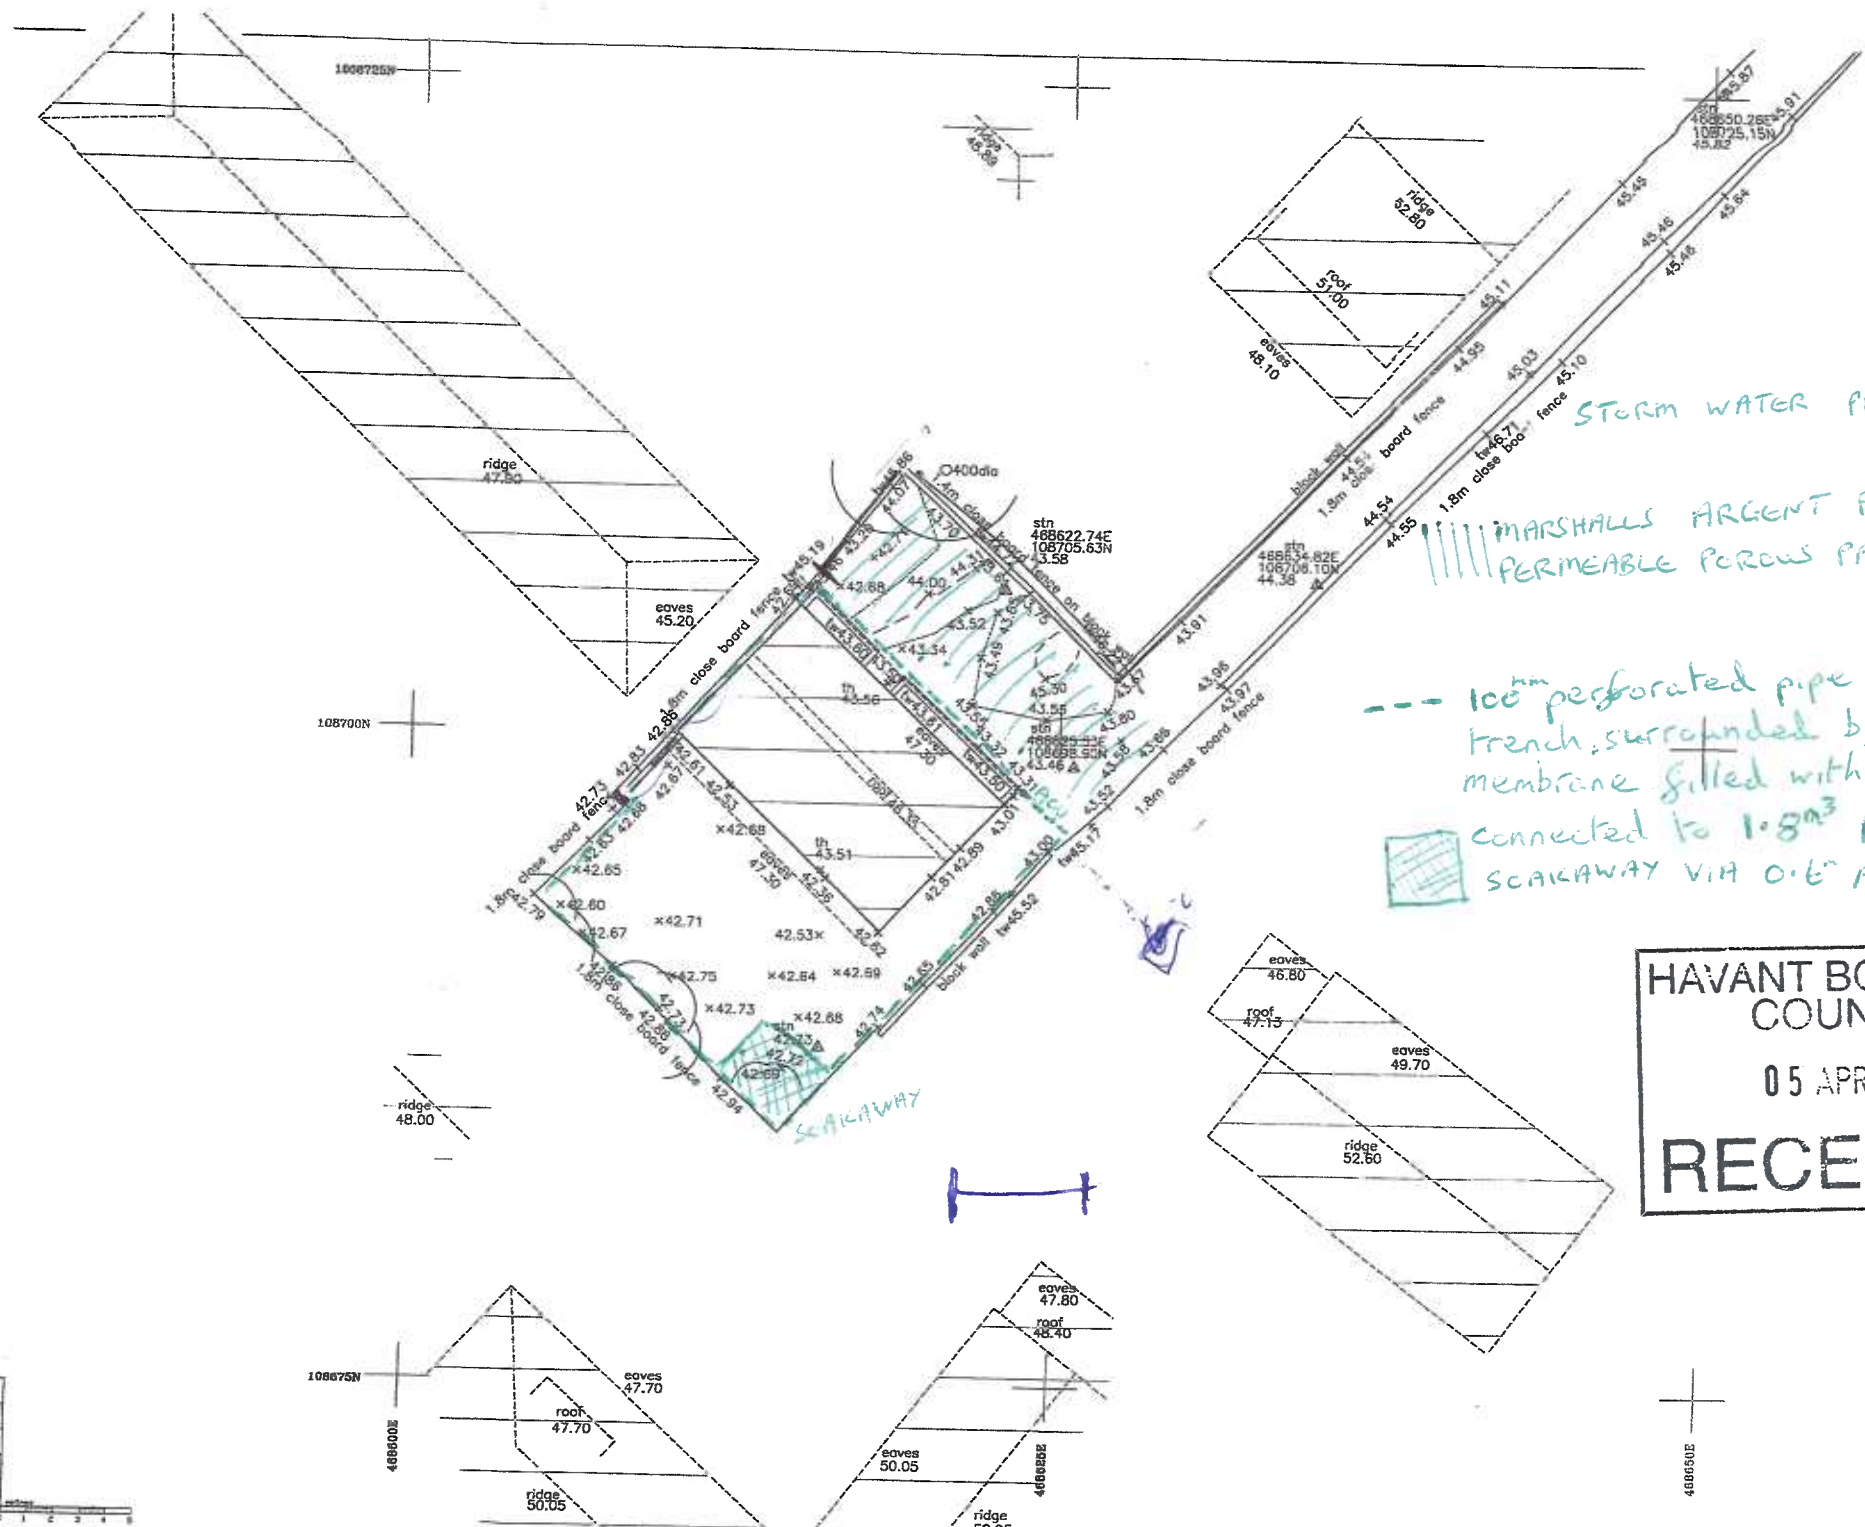

STORM WATER PROVISIONS

MARSHALLS ARGENT PRIORA
PERMEABLE POROUS PAVING.

--- 100mm perforated pipe in 500mm deep
trench, surrounded by geotextile
membrane filled with 20mm clean shingle
connected to 1.8m³ Aquablock
SCAWAY VIA 0.6" Aco Drainage Sump

HAVANT BOROUGH
COUNCIL
05 APR 2017
RECEIVED

P STUBBINGTON LAND SURVEYS LTD	
THE HEAD BURLY BROOK ROAD BURLY SOUTHAMPTON HAMPSHIRE SO32 8AR	
TEL: 01256 880 1076	
FAX: 01256 880 1077	
EMAIL: PHIL@LANDSURVEYS.CO.UK	
CLIENT -	MR B GOULDING
CONTRACT -	STAKES HILL ROAD PURCHASE HAMPSHIRE
TITLE -	TOPOGRAPHIC SURVEY
SCALE -	1:100 8A1
DRAWING NO.	55977/01