



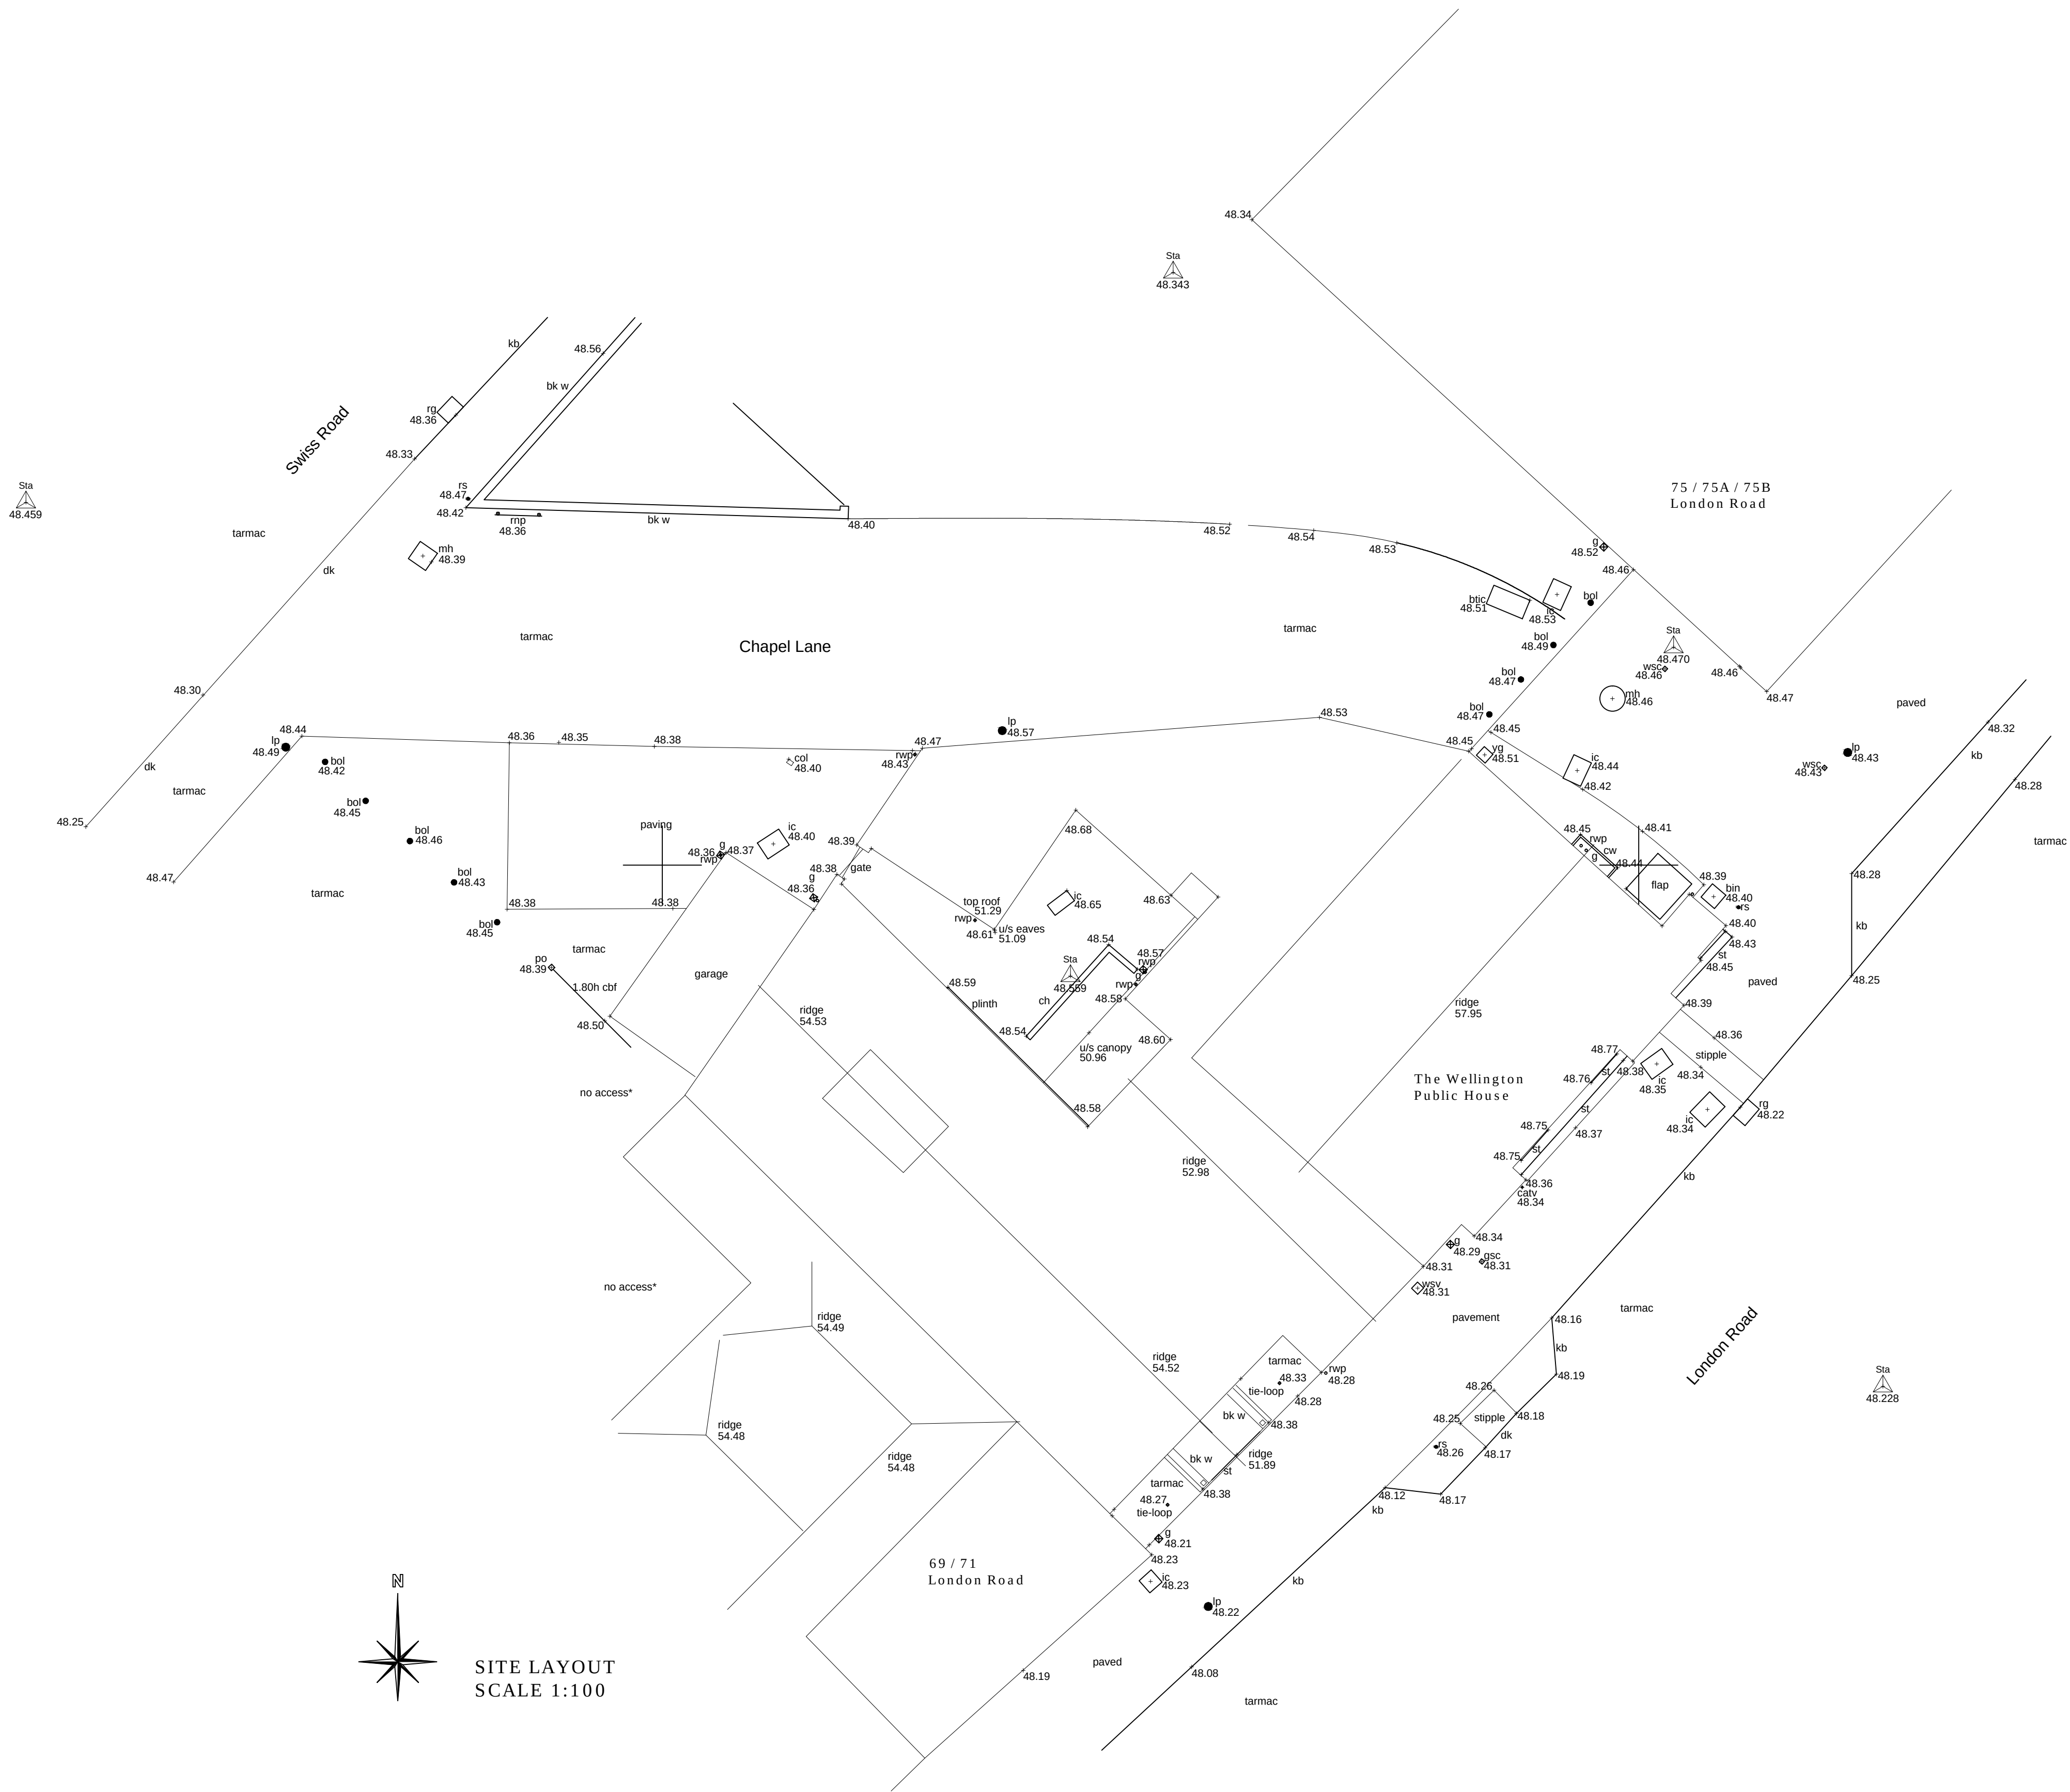

NOTES:
The design and construction of this project shall be in accordance with the current Building Regulations & NHBC Standards. These notes & drawings have been prepared solely for the purpose of Planning & Building Regulation approval.
Do not scale from this drawing unless for Planning purposes. All dimensions to be checked on-site and any alterations to be approved by the Architect and/or client prior to any work commencing.
Ordnance Survey Licence No: 100047591
This drawing to be copyright and to be read in conjunction with all other drawings

AMENDMENTS:

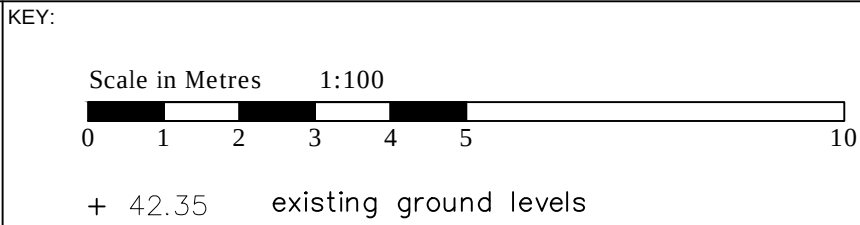

CLIENT NAME
& ADDRESS

M Forfar Ltd
13 Castle Road
Southsea
Hampshire
PO5 3DE

PROJECT
ADDRESS

The Wellington Public House
73 London Road
Waterlooville
PO7 7EX

DRAWING DETAILS		
PLANNING DRAWING		
Survey - Site Layout		
PROJECT No 898	DWG No 1	REV No
SCALE 1:100 @ A1	DRAWN BWH	DATE 15/12/17



**B H
ARCHITECTURE Ltd**
Heath Cottage
Newlands Lane
Purbrook
Waterlooville
Hants
PO7 5SQ
Tel: 023 9223 2322
Mob: 07747 771808
E-mail:bernard@bernardharding.com