




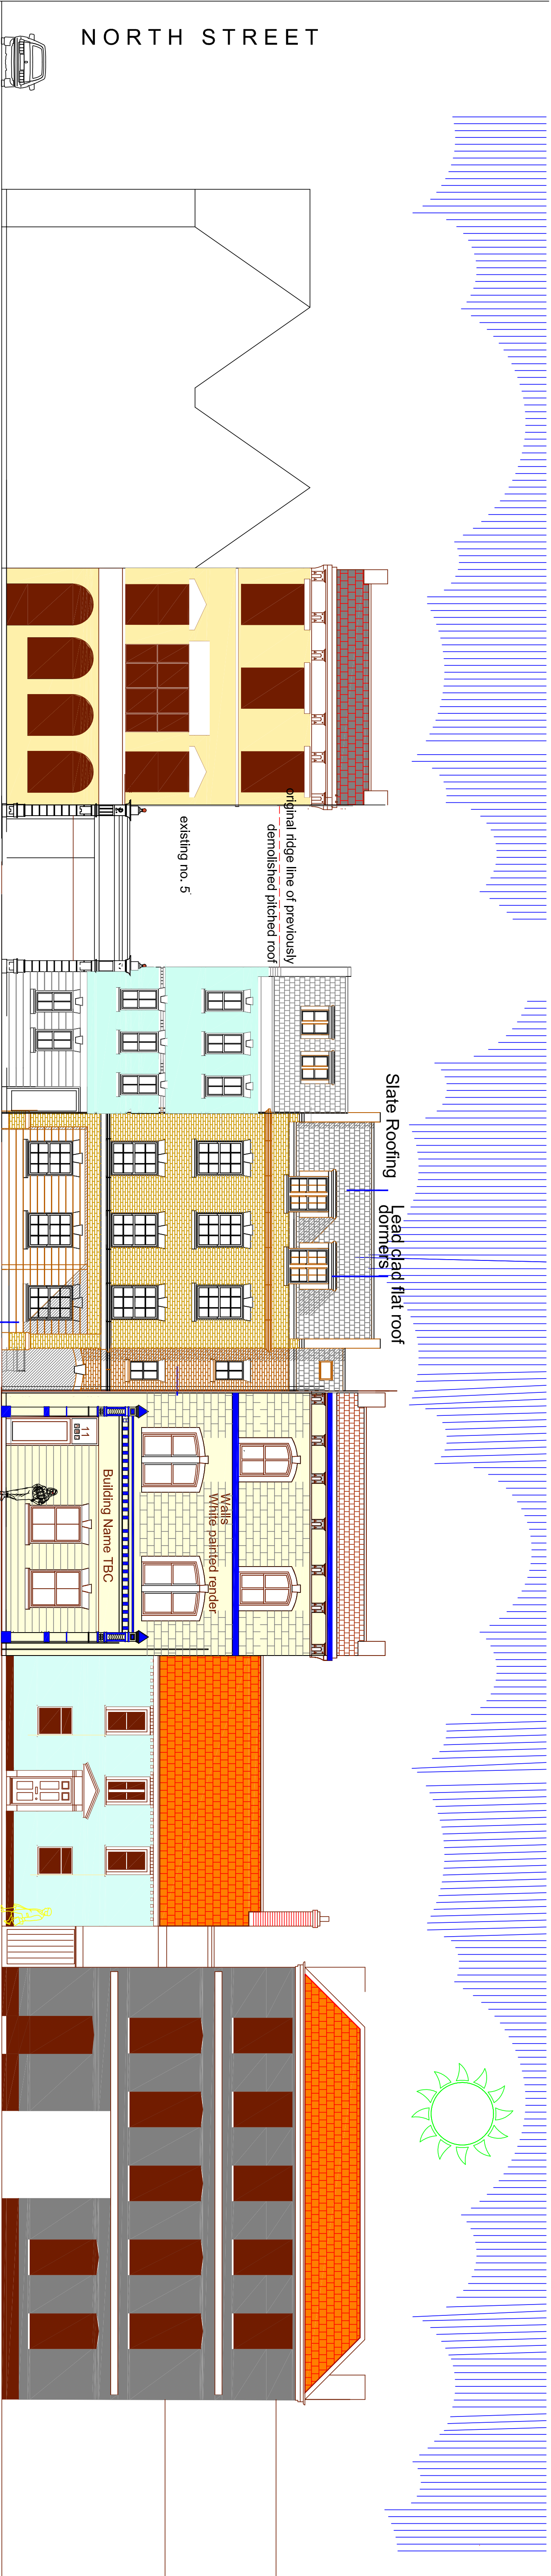

Havant Club PROPOSED SOUTH ELEVATION FROM EAST STREET

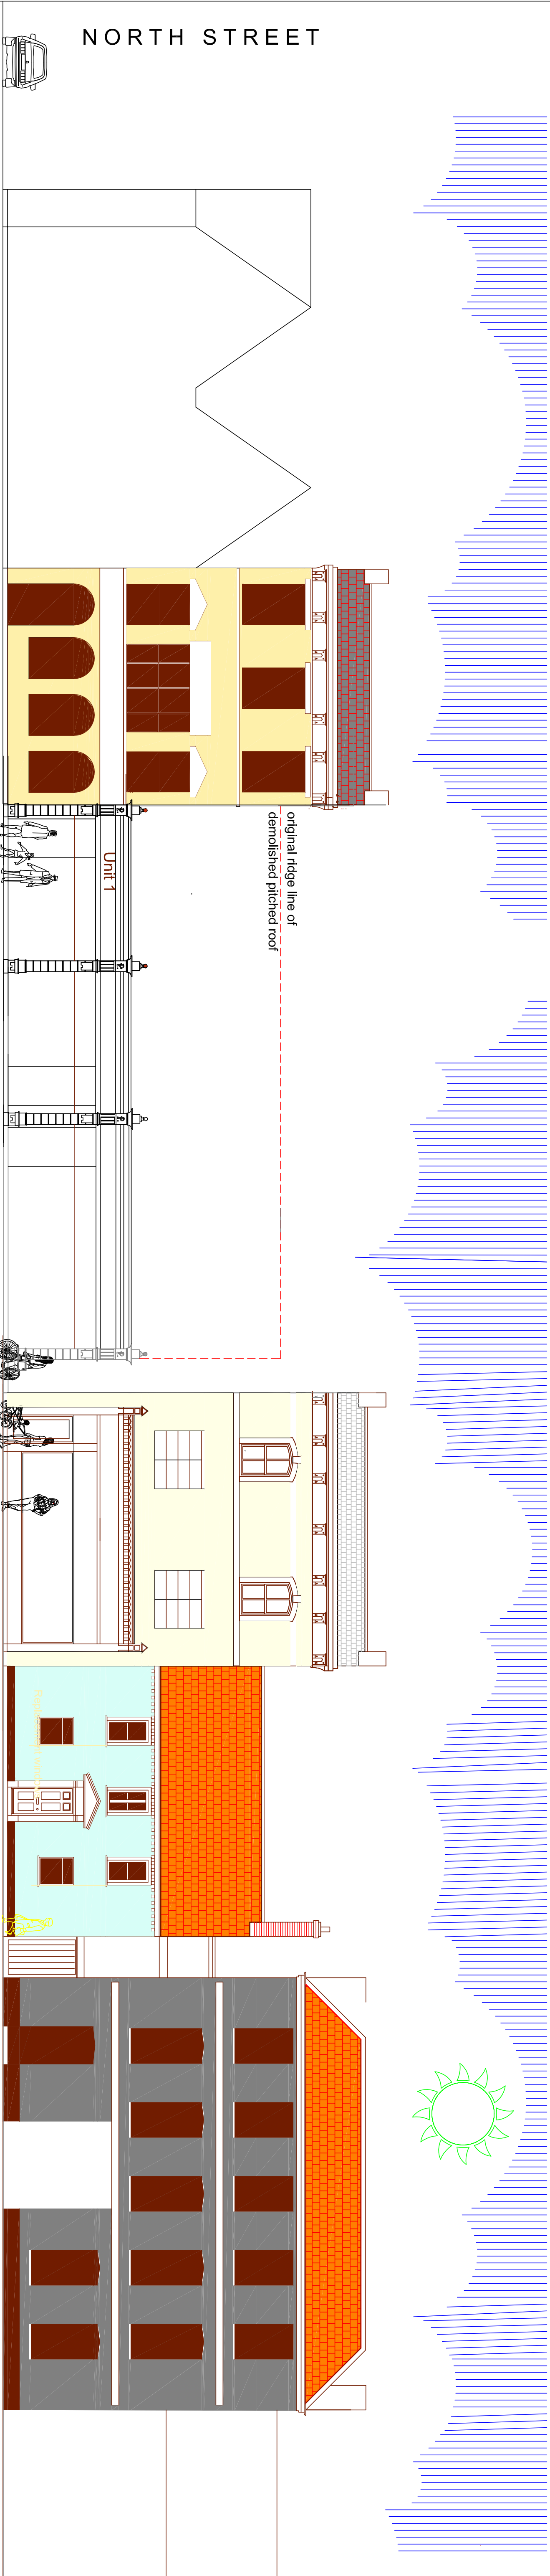

Havant Club EXISTING SOUTH ELEVATION FROM EAST STREET

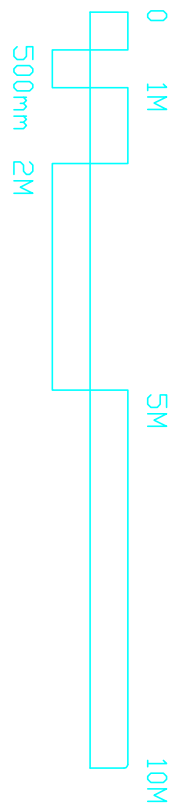

SCALE	TITLE	PETER GALLWAY PARTNERSHIP
1/100	Residential Proposals	
DATE	East Street/Pallant - Havant	
May.17		
DETAILED	Elevations - 2	
AUTHOR	17/301/P04	
PG		
PETER GALLWAY PARTNERSHIP		
ARCHITECTS		
TEL: 02392 483153		
E-MAIL: peter@gaparchitects.co.uk		
HANT		
MDB: 07808 483962		